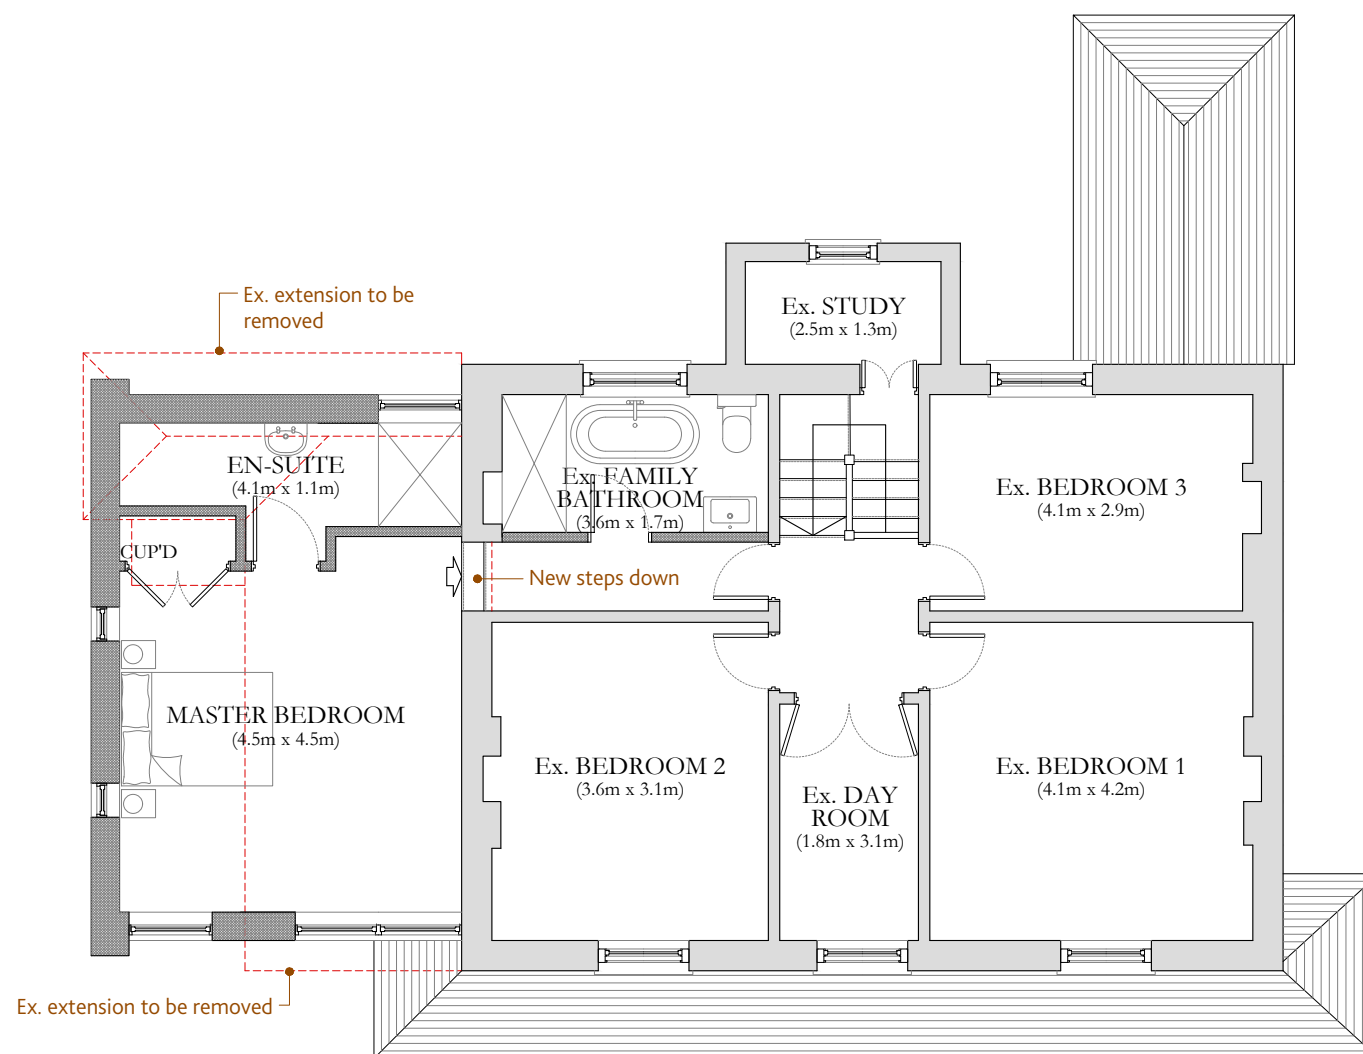


PROPOSED EXTENSION

CULVER COTTAGE . 37 ALDWICK ROAD . BOGNOR REGIS . PO21 2LN

FOR . Mr. & Mrs. TODD

Job No: 599 . Scale: 1:100@A3 . Date: November 2018 . Dwg No: 599-103

Planning Application Issue

REVISIONS:

- Rev. / - 21.11.2018 - Initial Design - Client Issue
- Rev. A - 23.11.2018 - Second Design - Client Issue
- Rev. B - 28.11.2018 - Layout amendments
- Rev. C - 17.01.2019 - Draft Planning Application
- Rev. D - 21.01.2019 - Planning Application Issue

FIRST FLOOR PLAN
Dwg. No. 599-103

PULLEN
ARCHITECTURE

41-42 Southgate Place . Chichester
West Sussex . PO19 1ET
Tel 01243 859510
office@pullenarchitecture.co.uk
www.pullenarchitect.co.uk