


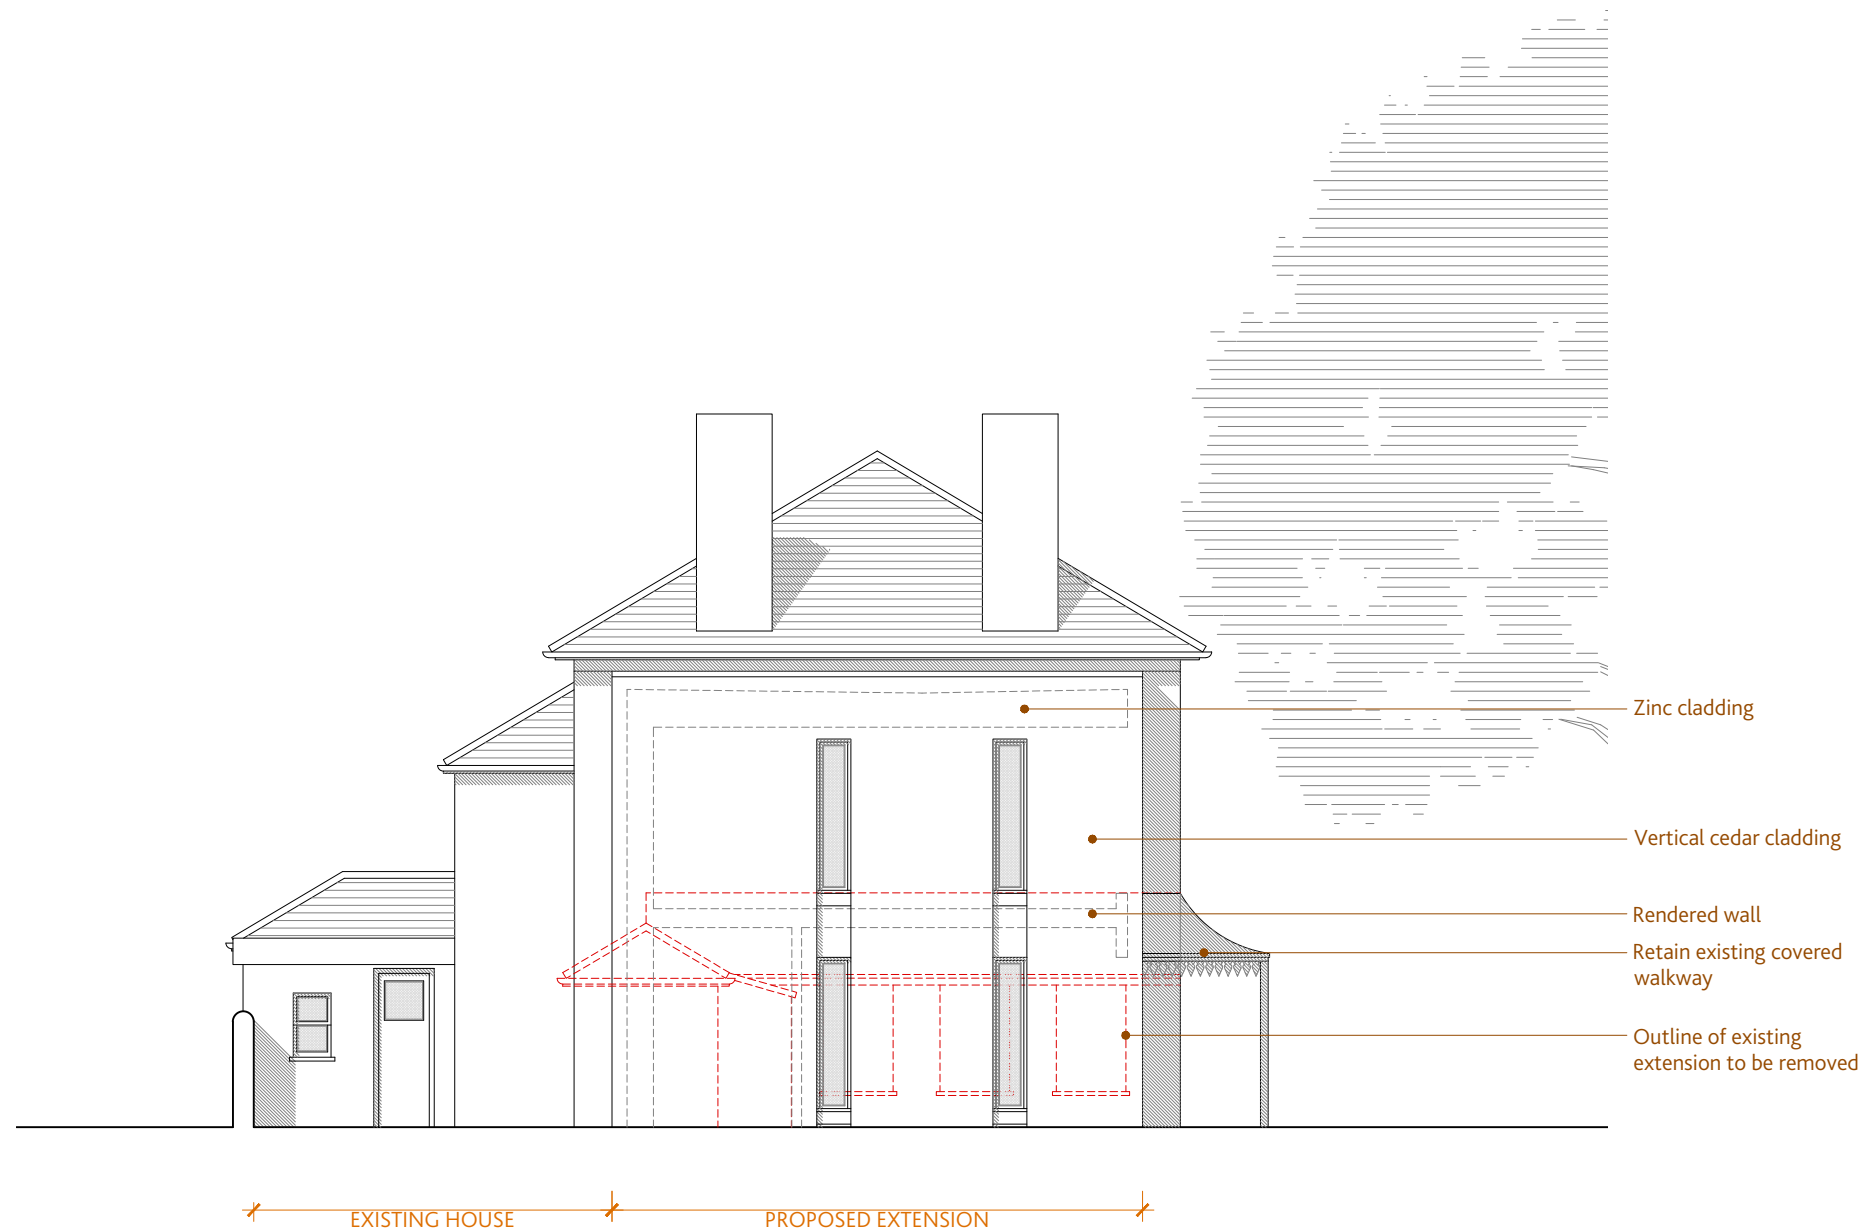

Planning Application Issue

REVISIONS:

Rev. / - 21.11.2018 - Initial Design - Client Issue

Rev. A - 23.11.2018 - Second Design - Client Issue

Rev. B - 28.11.2018 - Layout amendments

Rev. C - 17.01.2019 - Draft Planning Application

Rev. D - 21.01.2019 - Planning Application Issue

WEST ELEVATION

Dwg. No. 599-108

PULLEN

ARCHITECTURE

41-42 Southgate Place . Chichester

West Sussex . PO19 1ET

Tel 01243 859510

office@pullenarchitecture.co.uk

www.pullenarchitecture.co.uk

ARUN DISTRICT COUNCIL BR/26/19/L

This drawing has been prepared for the purpose of gaining planning permission only and does not purport to be a working or contractual drawing and should not be used for any building or contractual purposes.

This drawing has been prepared based on survey drawings and information prepared by others.

All dimensions and levels on all drawings must be checked and verified on site before commencement of works.

WEST ELEVATION

AS PROPOSED

PROPOSED EXTENSION

CULVER COTTAGE . 37 ALDWICK ROAD . BOGNOR REGIS . PO21 2LN

FOR . Mr. & Mrs. TODD

Job No: 599 . Scale: 1:100@A3 . Date: November 2018 . Dwg No: 599-108