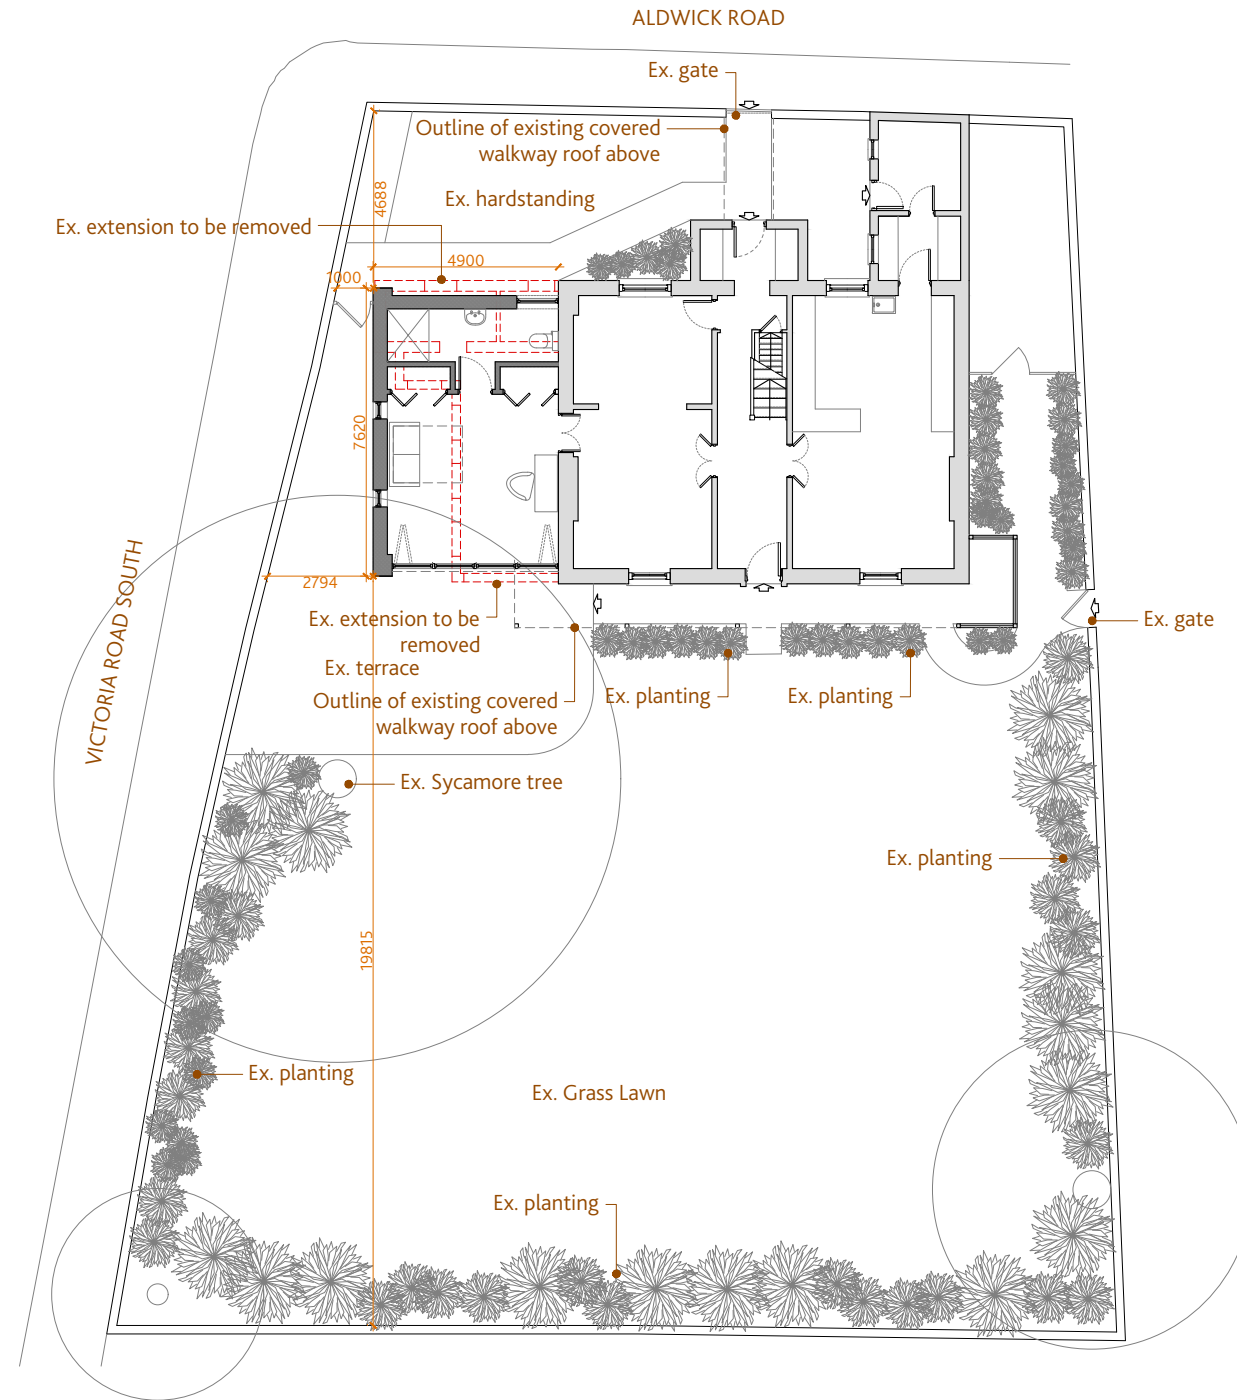


Planning Application Issue

#### REVISIONS:

Rev. / - 21.11.2018 - Initial Design - Client Issue  
 Rev. A - 23.11.2018 - Second Design - Client Issue  
 Rev. B - 28.11.2018 - Layout amendments  
 Rev. C - 17.01.2019 - Draft Planning Application  
 Rev. D - 21.01.2019 - Planning Application Issue  
 Rev. E - 29.01.2019 - Dims to the boundary added

SITE PLAN  
 Dwg. No. 599-101

**PULLEN**  
 ARCHITECTURE

41-42 Southgate Place . Chichester  
 West Sussex . PO19 1ET  
 Tel 01243 859510  
 office@pullenarchitecture.co.uk  
 www.pullenarchitecture.co.uk

## SITE PLAN AS PROPOSED



SCALE 1:200  
 PHYSICAL SCALE IN METERS

## PROPOSED EXTENSION

CULVER COTTAGE . 37 ALDWICK ROAD . BOGNOR REGIS . PO21 2LN

FOR . Mr. & Mrs. TODD

Job No: 599 . Scale: 1:200@A3 . Date: November 2018 . Dwg No: 599-101

This drawing has been prepared for the purpose of gaining planning permission only and does not purport to be a working or contractual drawing and should not be used for any building or contractual purposes.

This drawing has been prepared based on survey drawings and information prepared by others.

All dimensions and levels on all drawings must be checked and verified on site before commencement of works.