




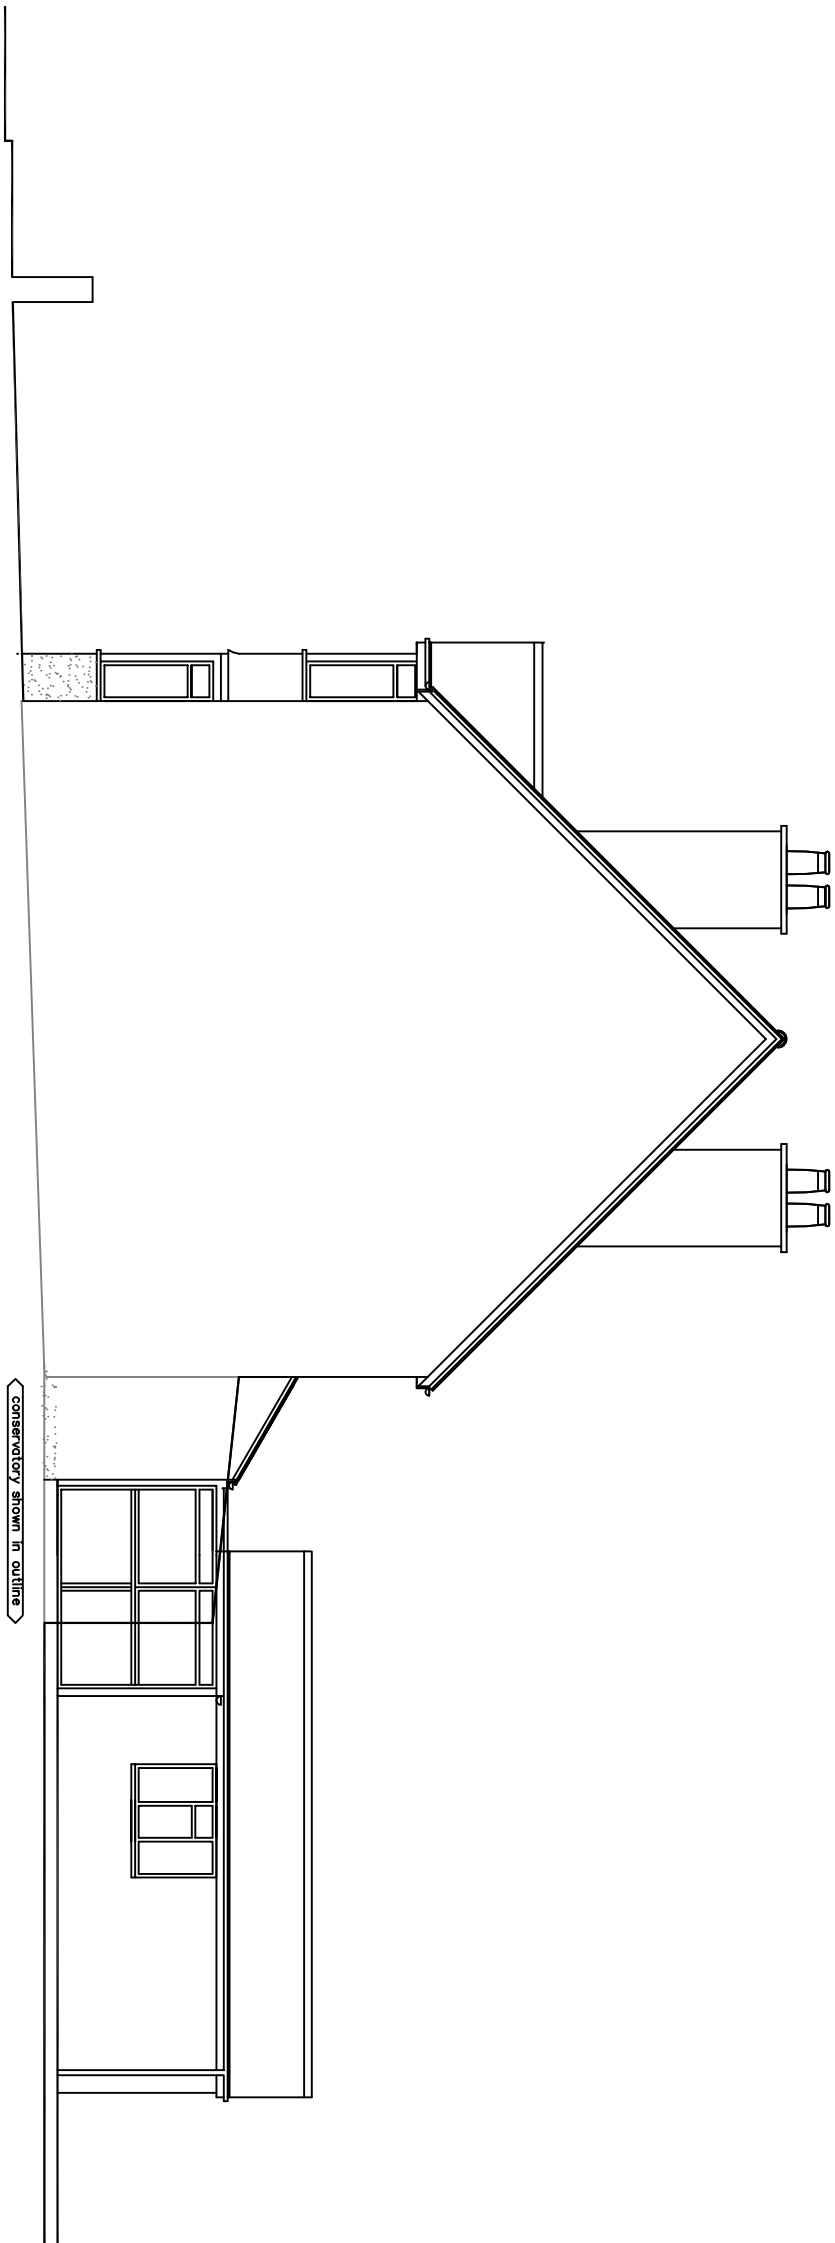


SOUTH ELEVATION AS EXISTING

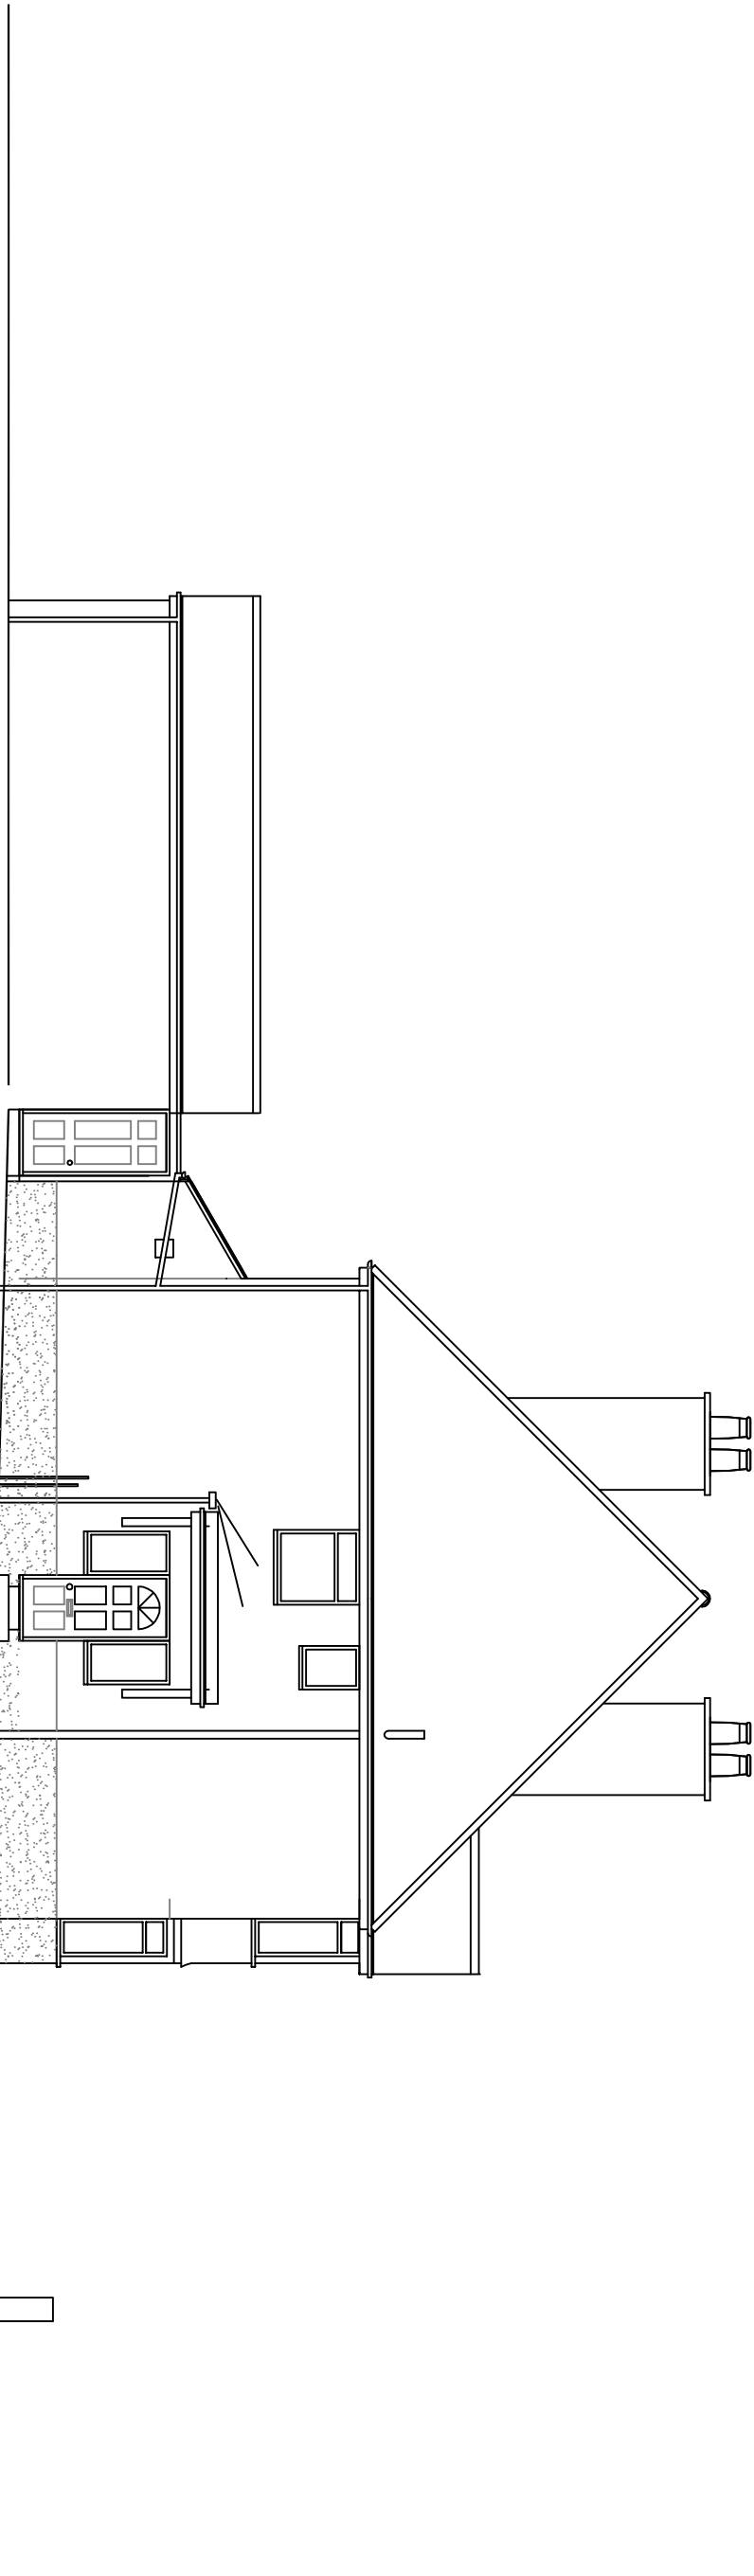


NORTH ELEVATION AS EXISTING

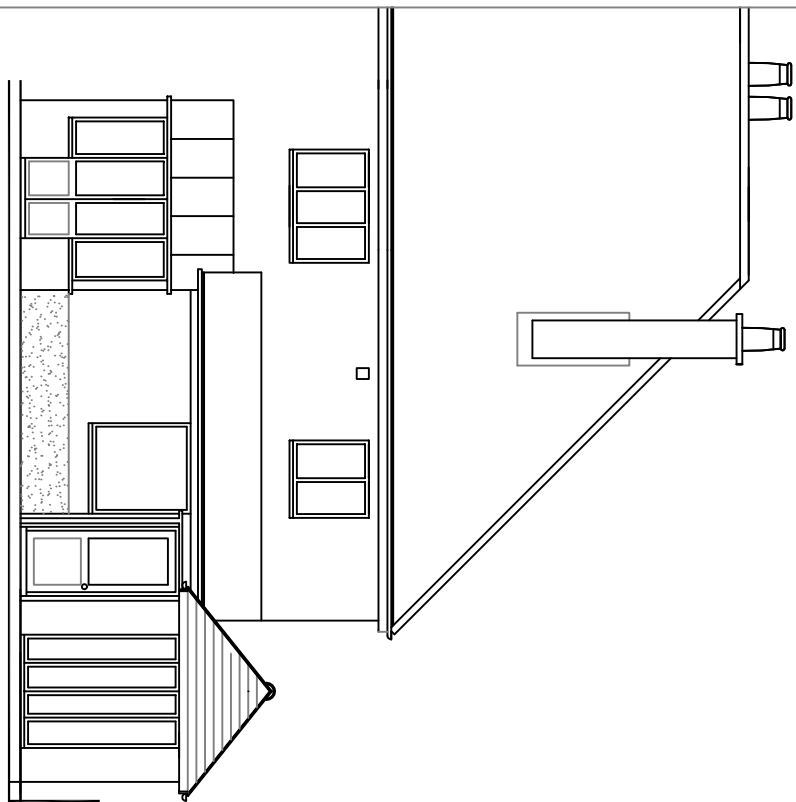


EAST ELEVATION AS EXISTING

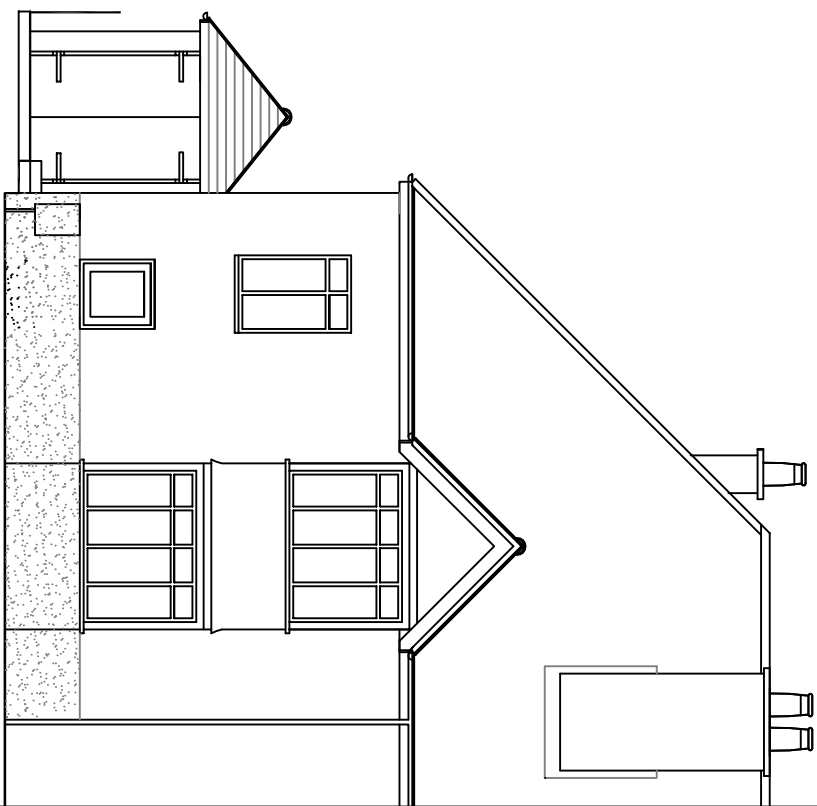


WEST ELEVATION AS EXISTING

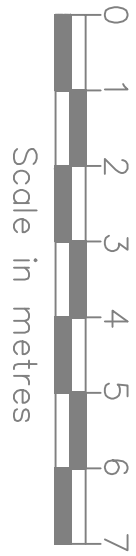


Scale in metres

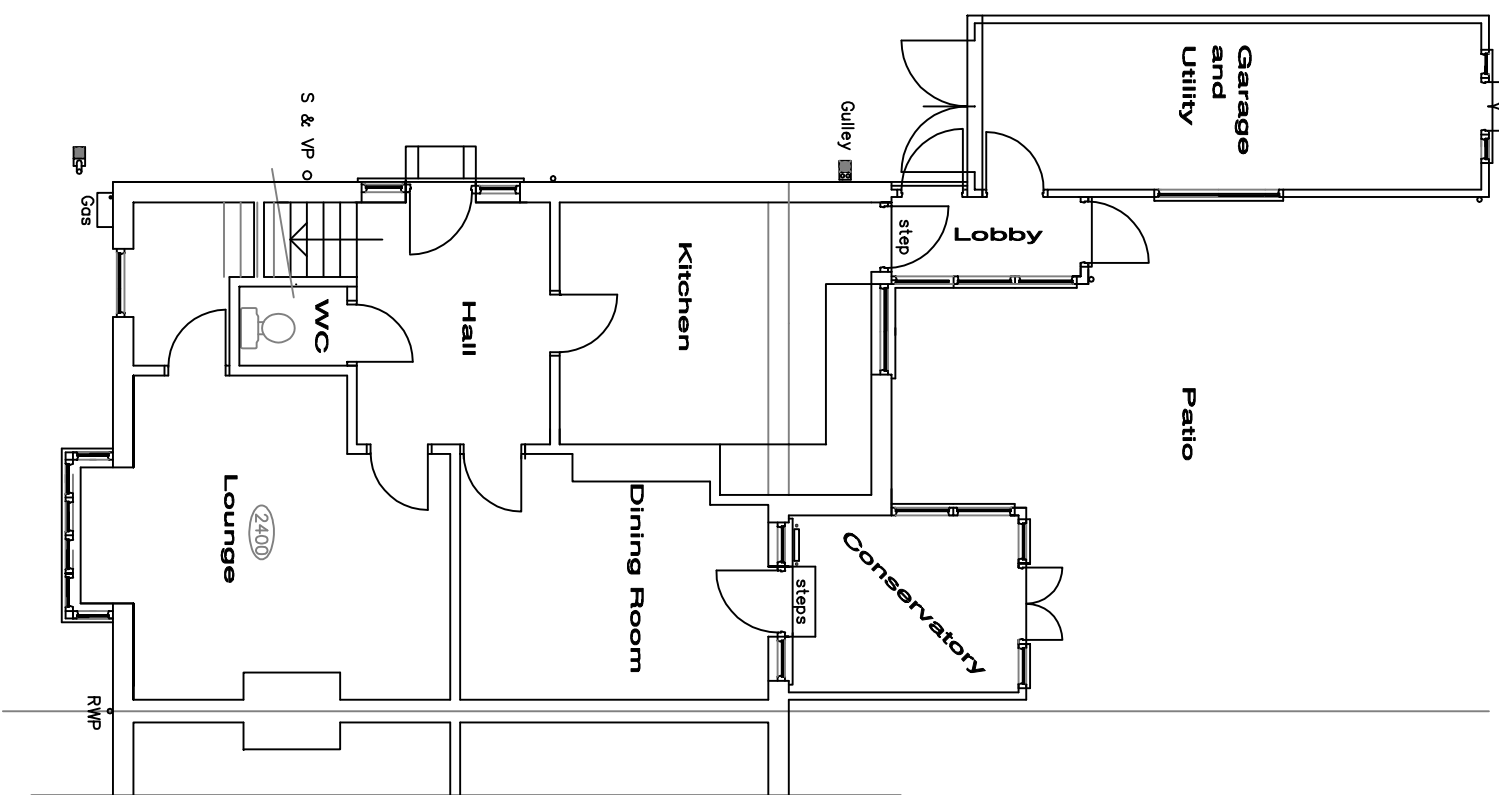


GROUND FLOOR PLAN AS EXISTING

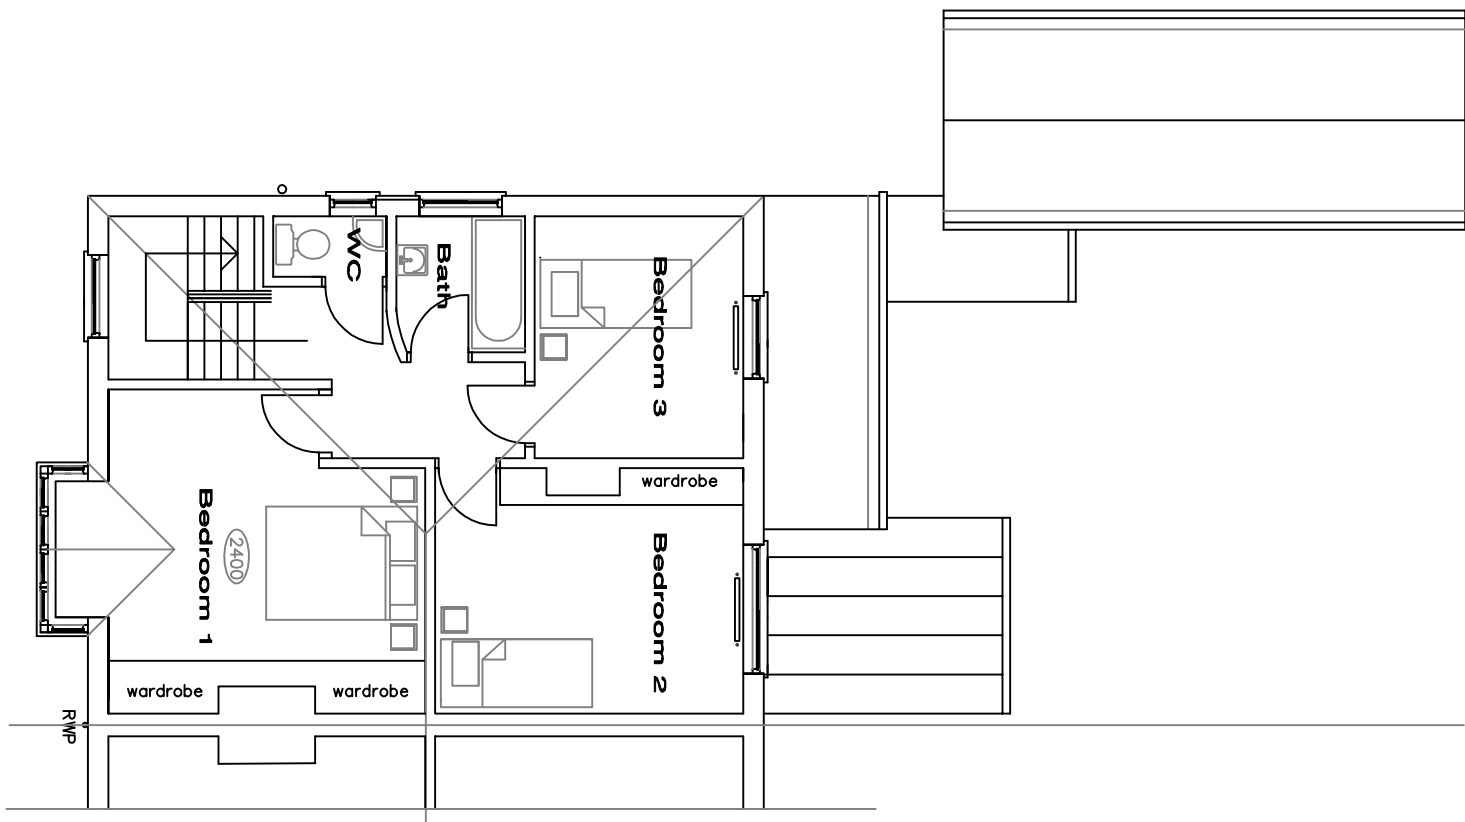

FIRST FLOOR PLAN AS EXISTING

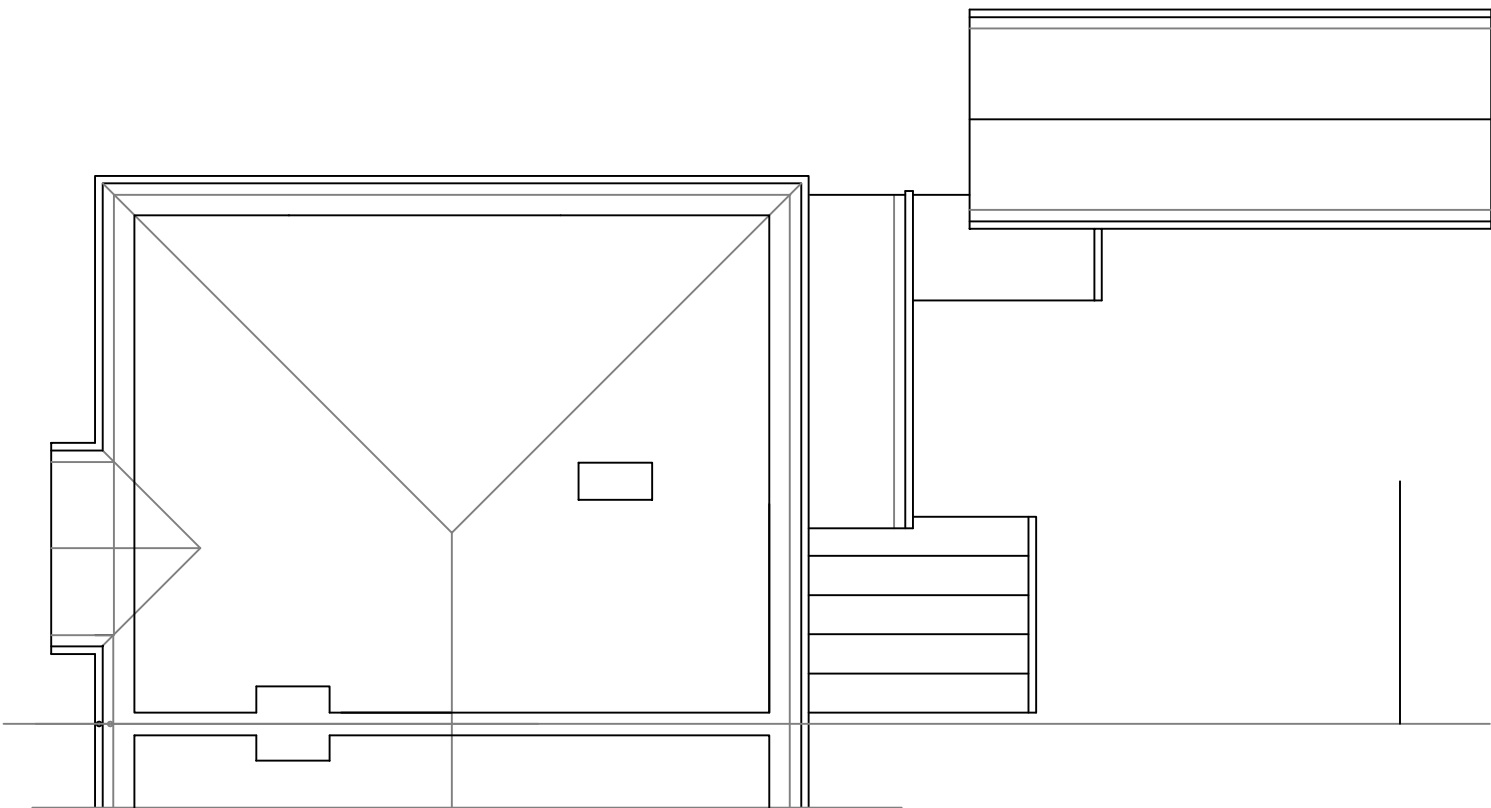

ROOF VOID AS EXISTING

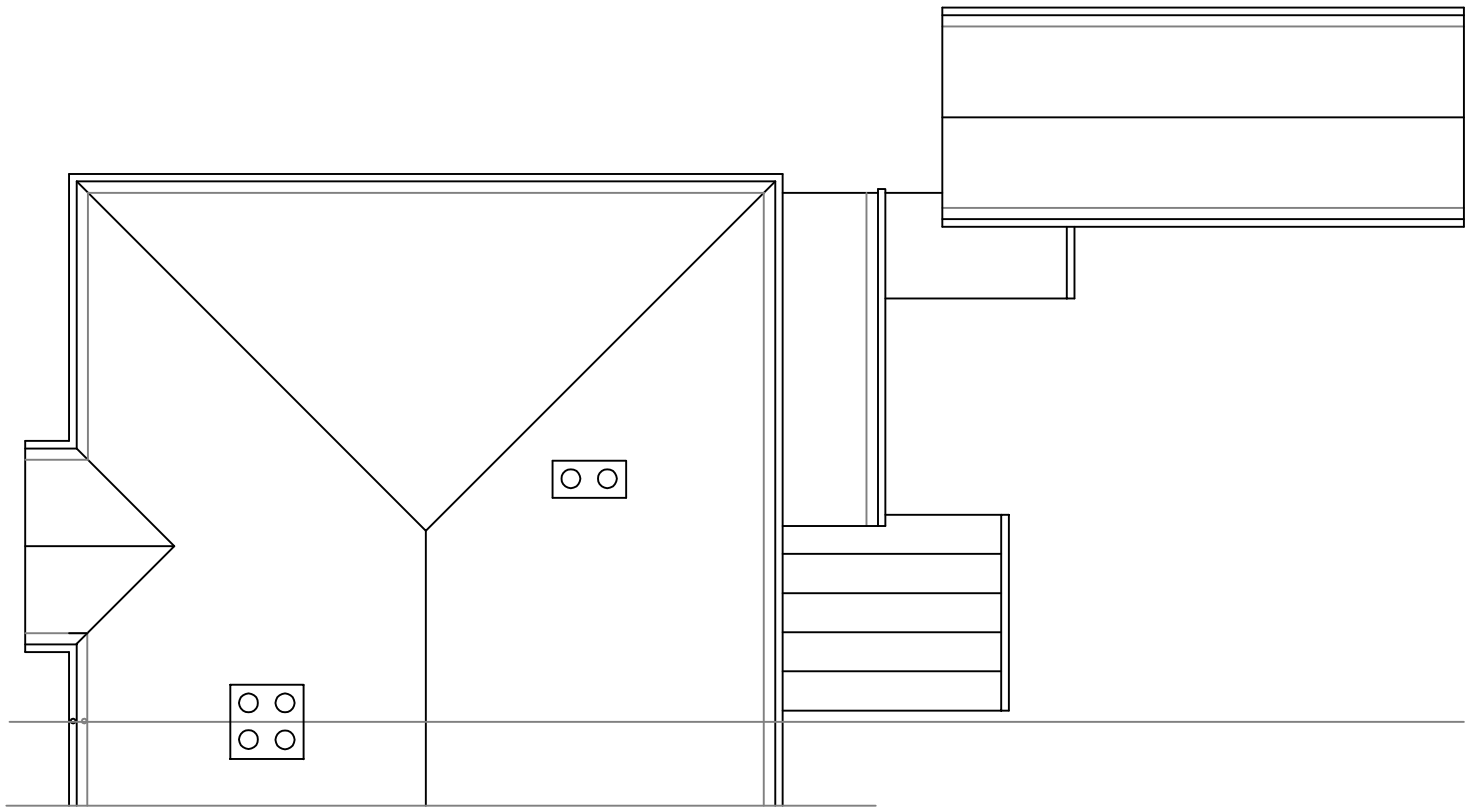

ROOF PLAN AS EXISTING

DRAWN BY		DATE	
MR & MRS D FEMING		27.08.2019	
37 JULIUS ROAD		1:100	
BOOKING REGS		© A1	
EXISTING ELEVATIONS		4	
AND FLOOR PLANS			
DATE		DRAWN BY	
27.08.2019		SD	
		SD	