




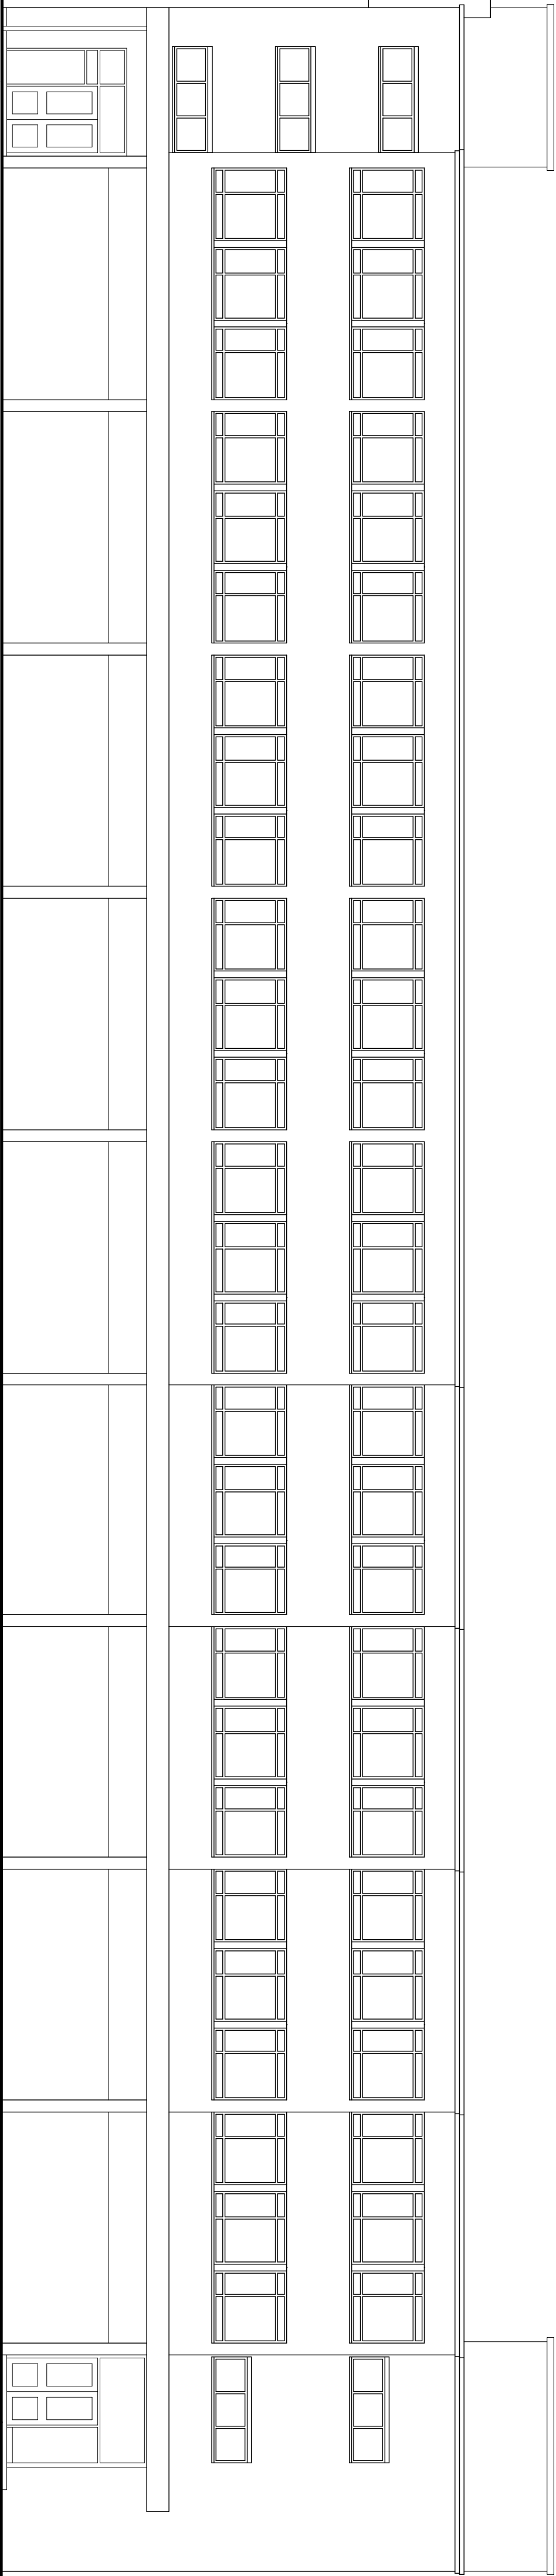


existing front elevation

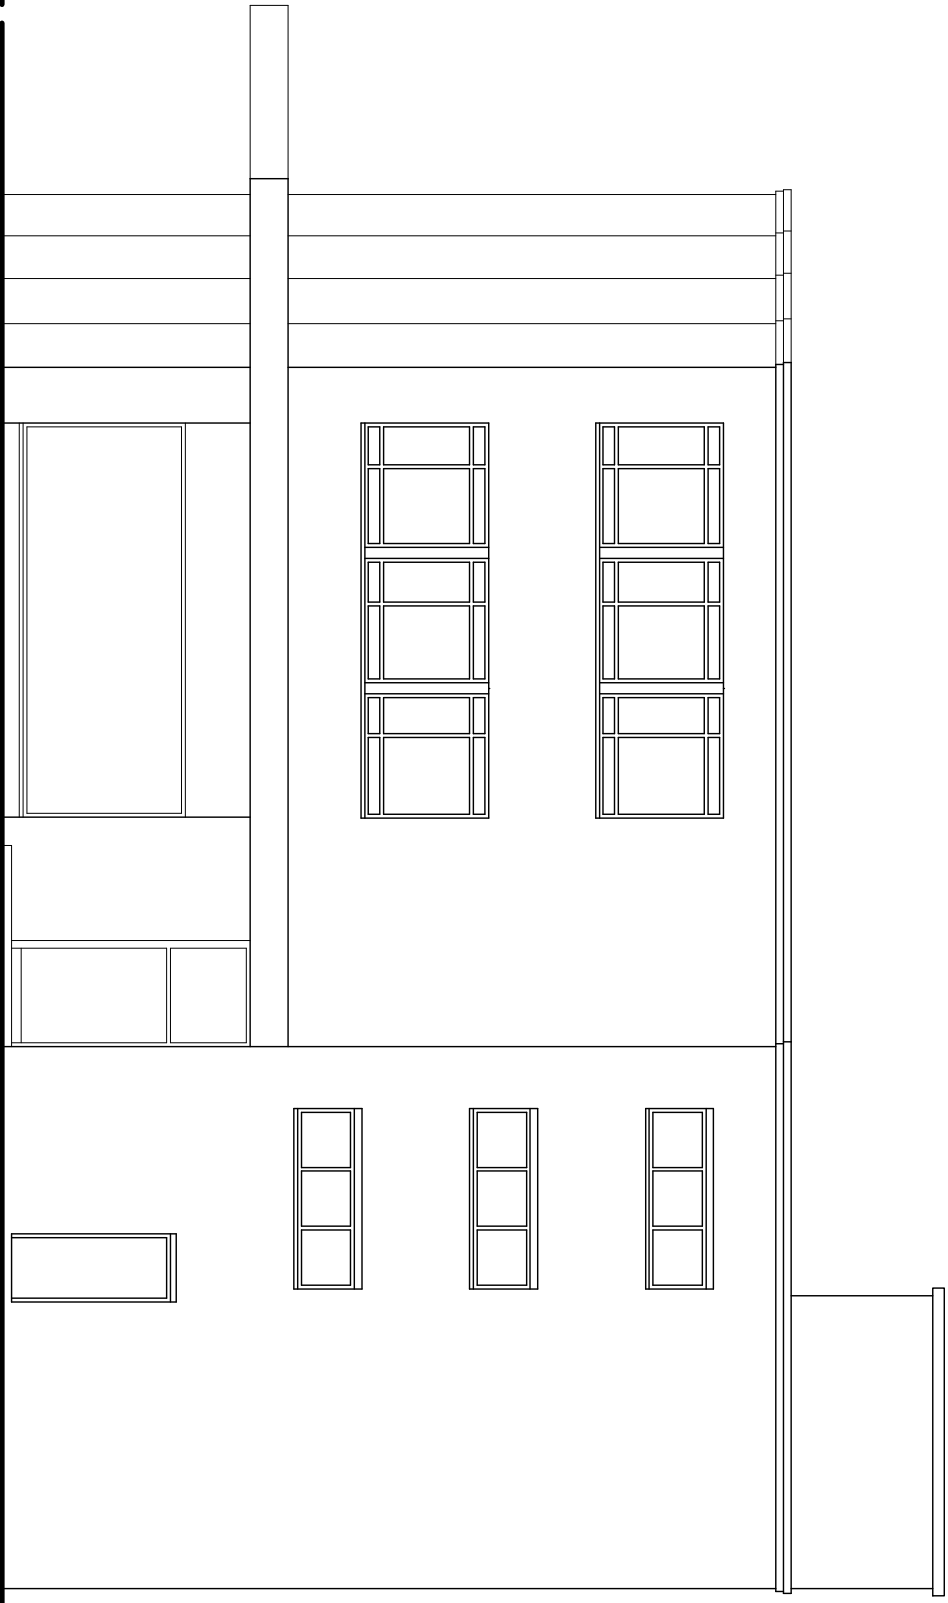

existing side elevation

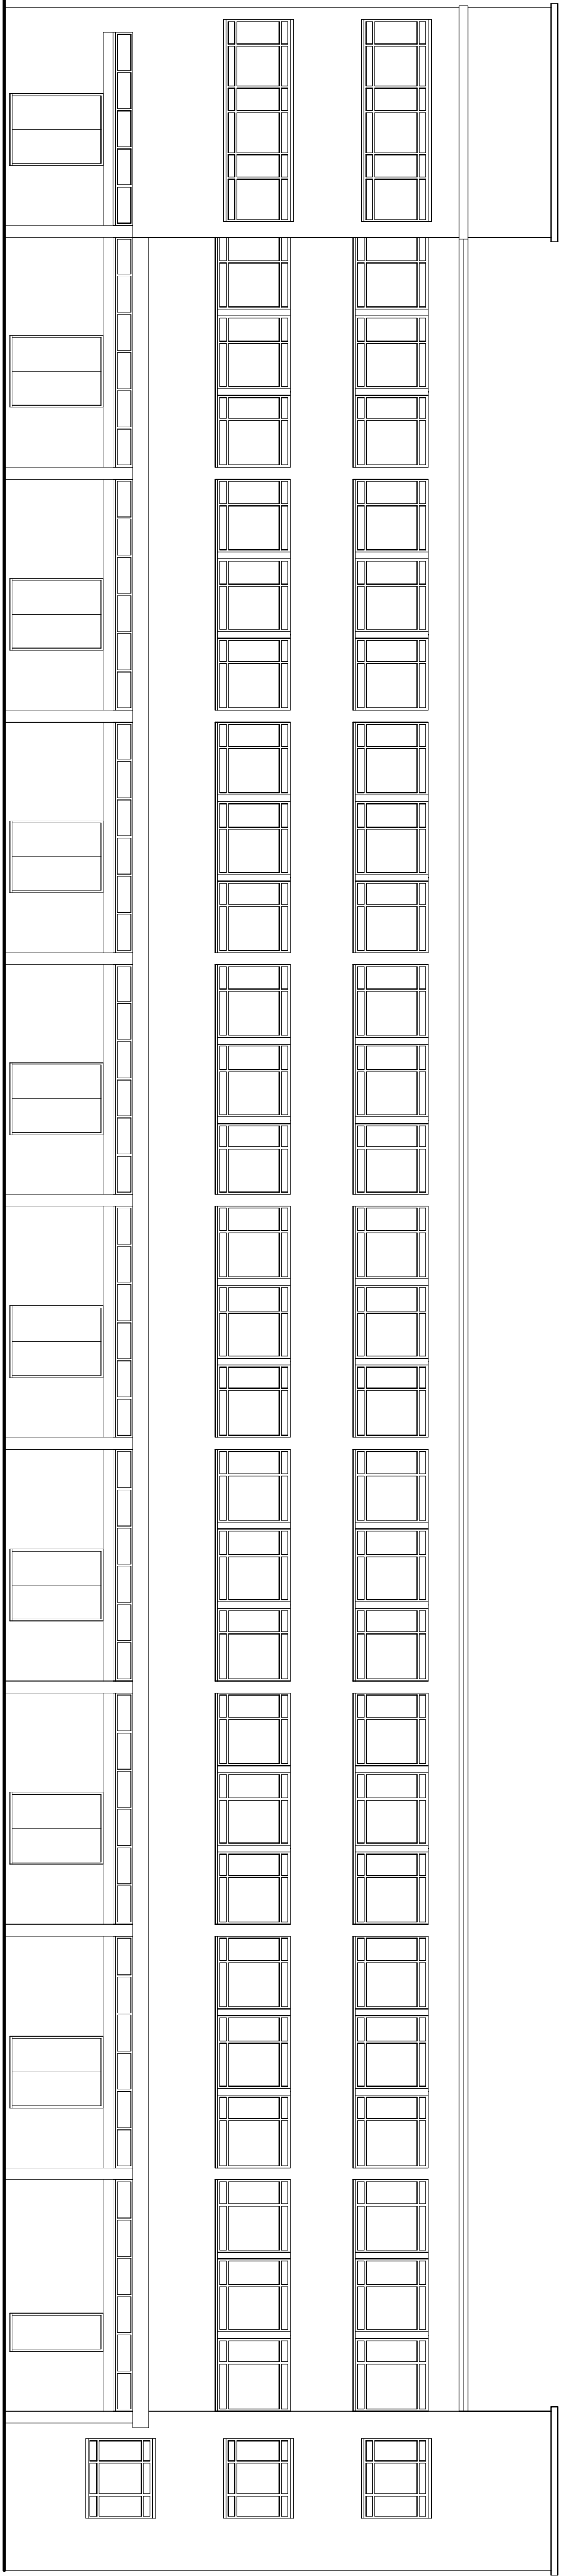

existing rear elevation

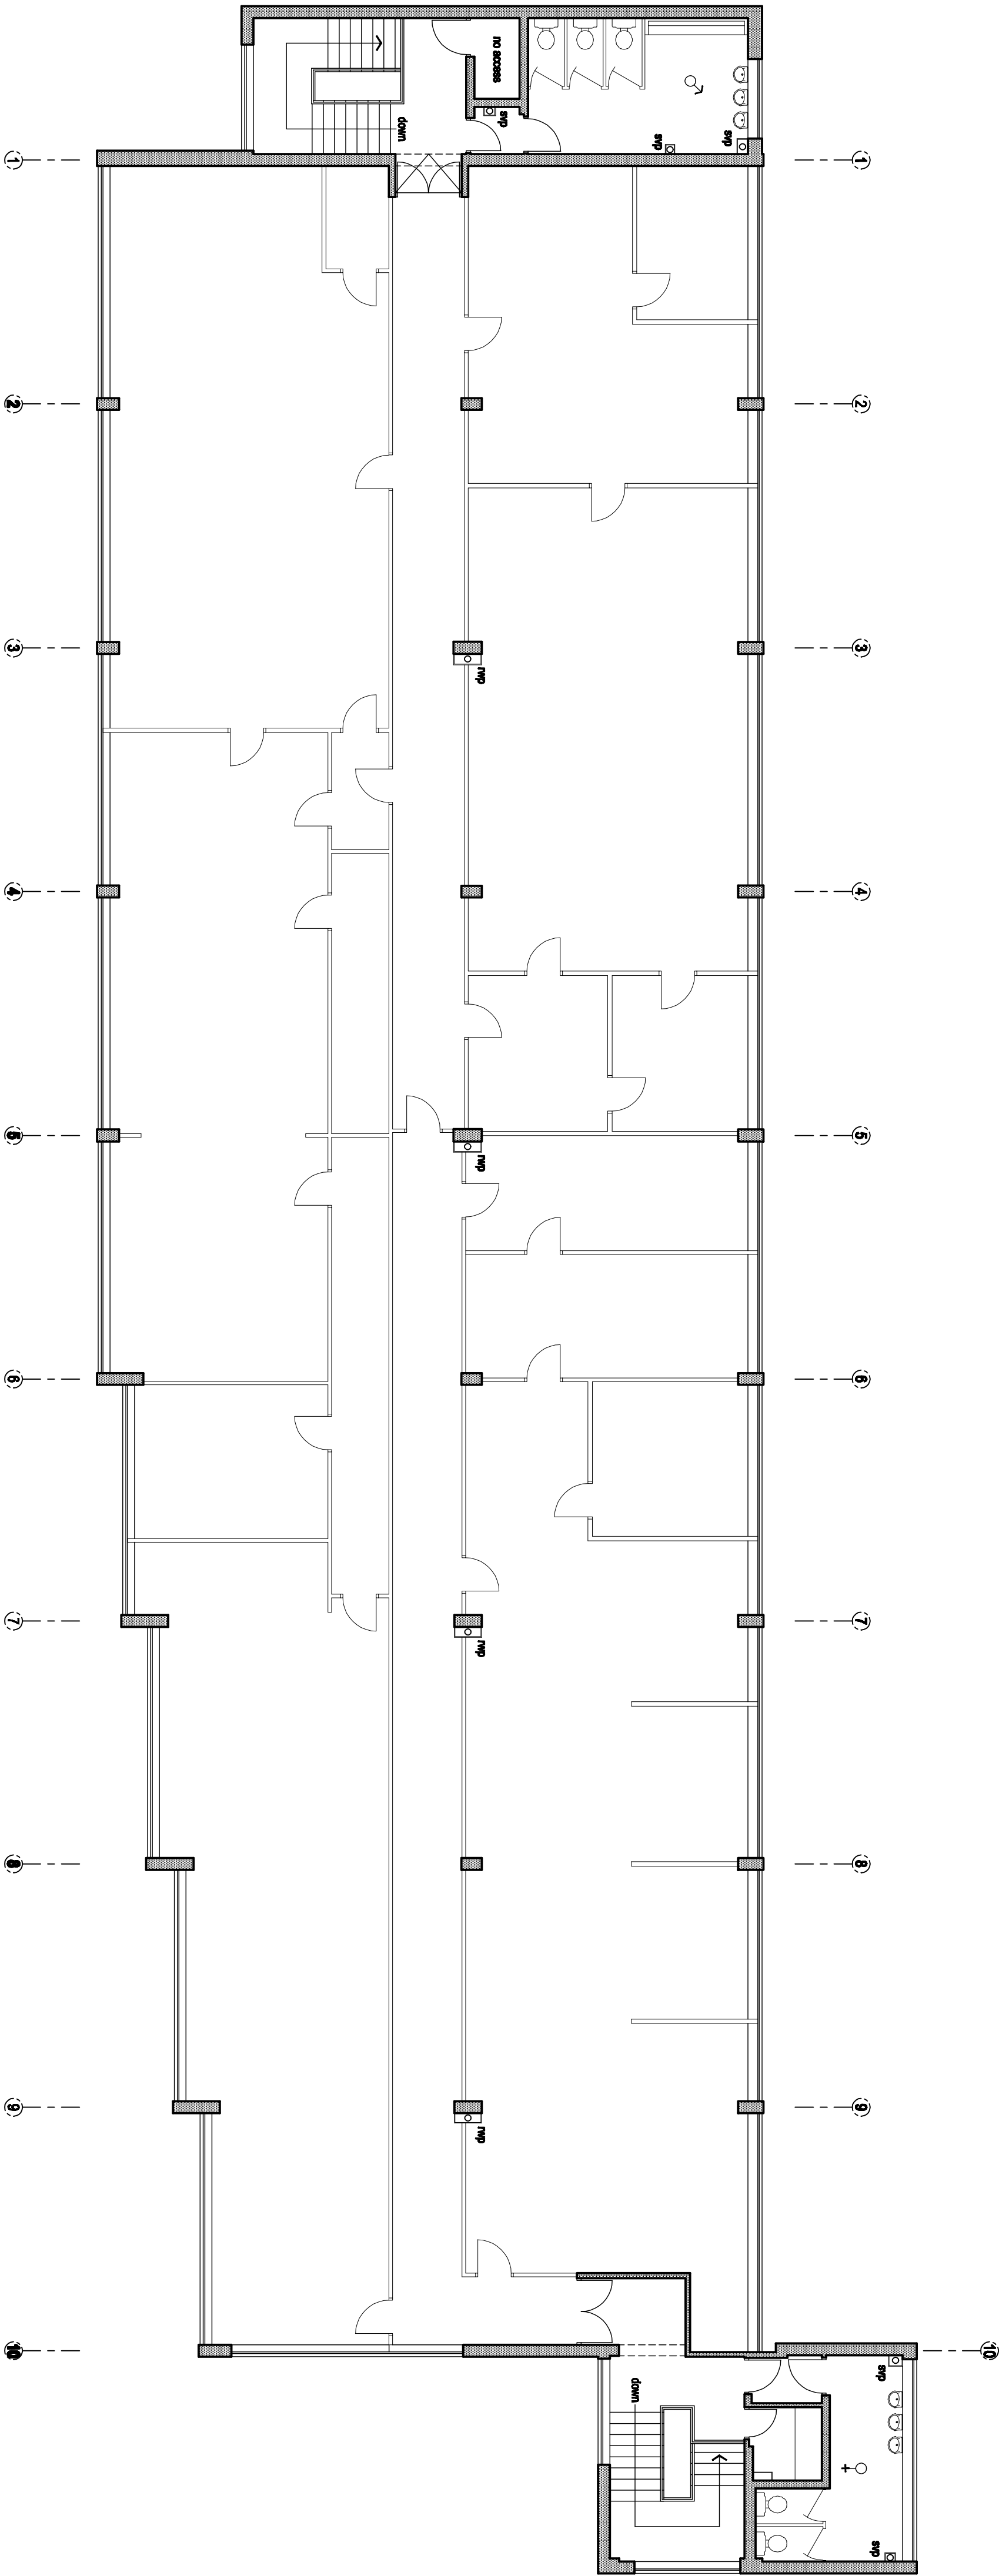


existing second floor plan

Planning
Application

REVISIONS

All dimensions and particulars are to be checked on site before
work commences and any discrepancy to be reported to
Hughes Jay & Partner Ltd.

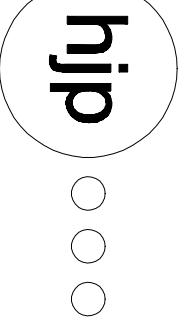

hjp

hjp
hughes jay & partner ltd
14c, 220, 221, 222
Metropolitan Road
Bognor Regis, West Sussex
PO21 2JH
www.hjpsurveyors.com

Quinn House
64, 65, 66,1000

Project
Proposed 16no. Dwellings
Queensway House
Bognor Regis

Drawing
MC
Date
January 2012

Client
Metropolitan Property Realisation Ltd

Job Number
3529

Drawing Number
11

Revision

Computer Reference
Scale
1:100

Client
Metropolitan Property Realisation Ltd

ARUN DISTRICT COUNCIL, BR27121