



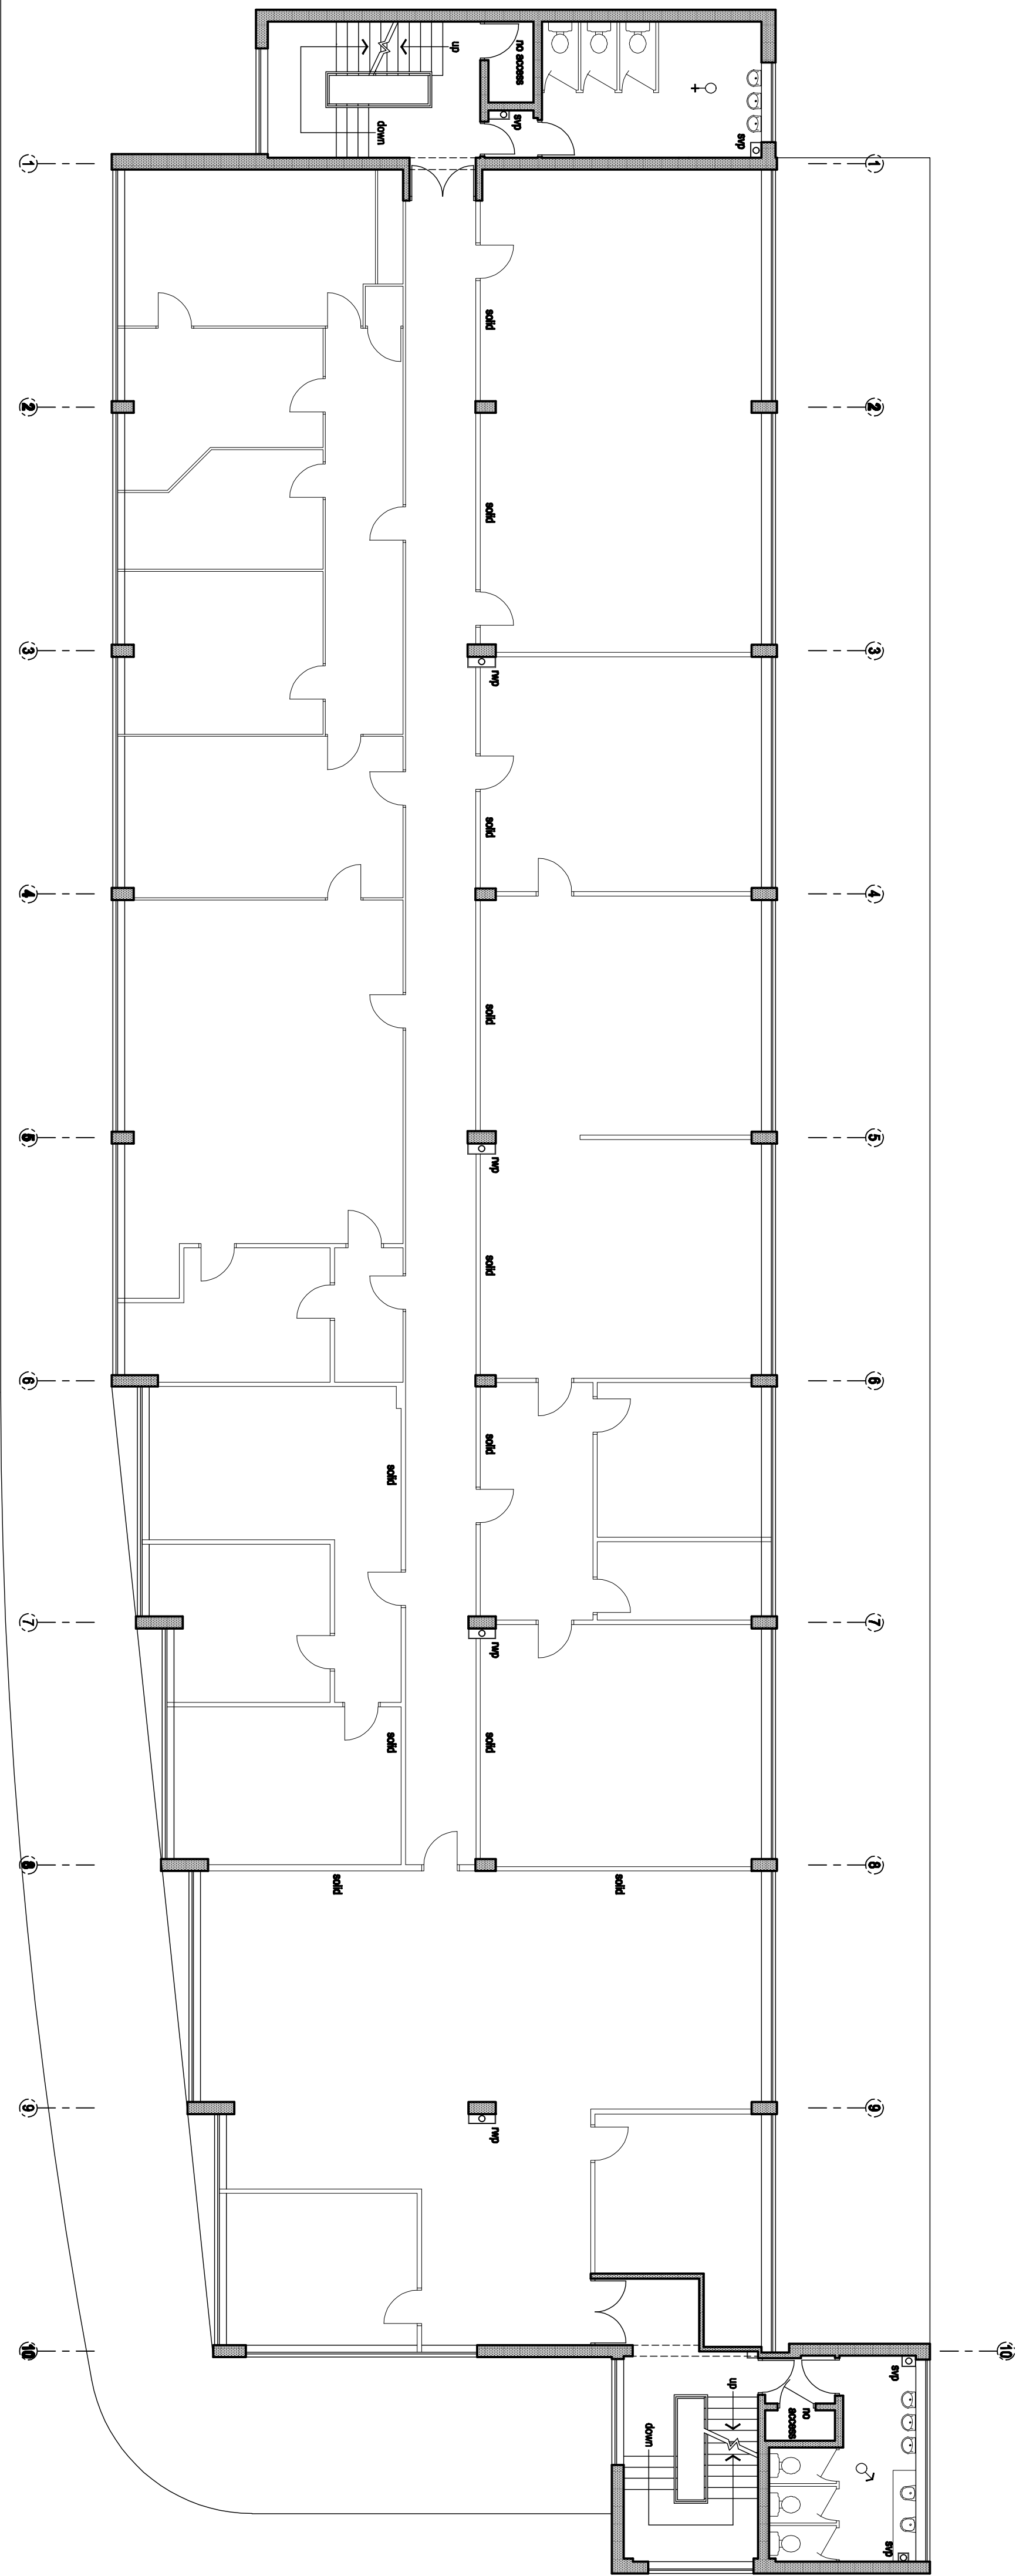

existing first floor plan

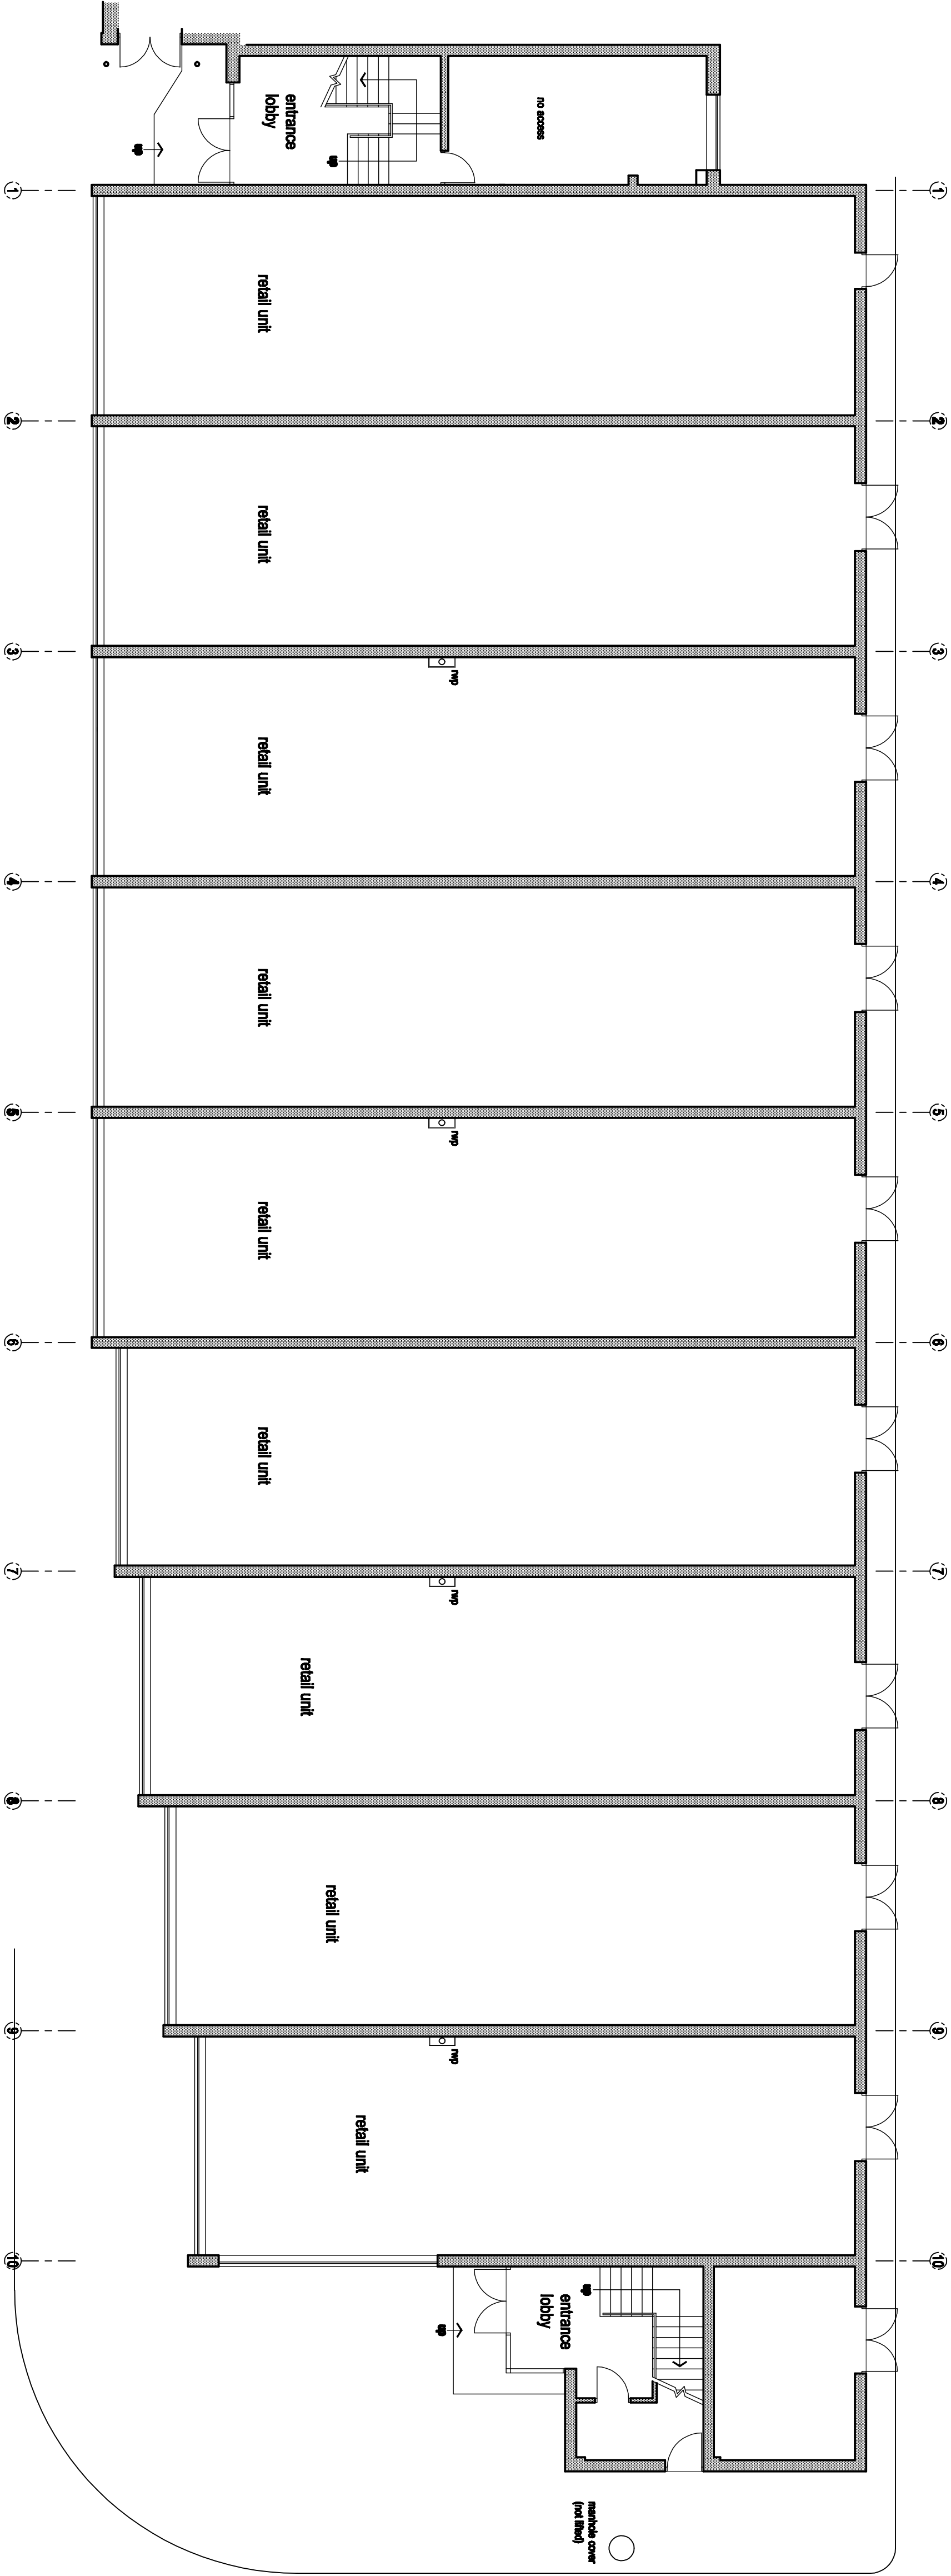


existing ground floor plan

Planning Application

REVISIONS

All dimensions and particulars are to be checked on site before work commences and any discrepancy to be reported to Hughes Jay & Partner Ltd.

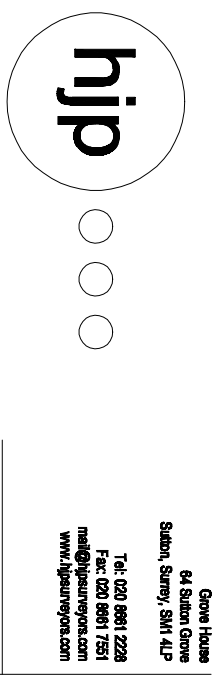

hjp
Architects & Surveyors
e-mail: mail@hjpuk.com website: www.hjpuk.com

Project:
Proposed 16no. Dwellings
Queensway House
Queensway
Bognor Regis

Drawing:
Existing Ground and First
Floor Plans.

Job Number:
3529

Drawing Number:
10:

Drawn:
MC

Computer Reference

Date:
January 2012

Scale:
1:100

Client:
Metropolitan Property Realisation Ltd