



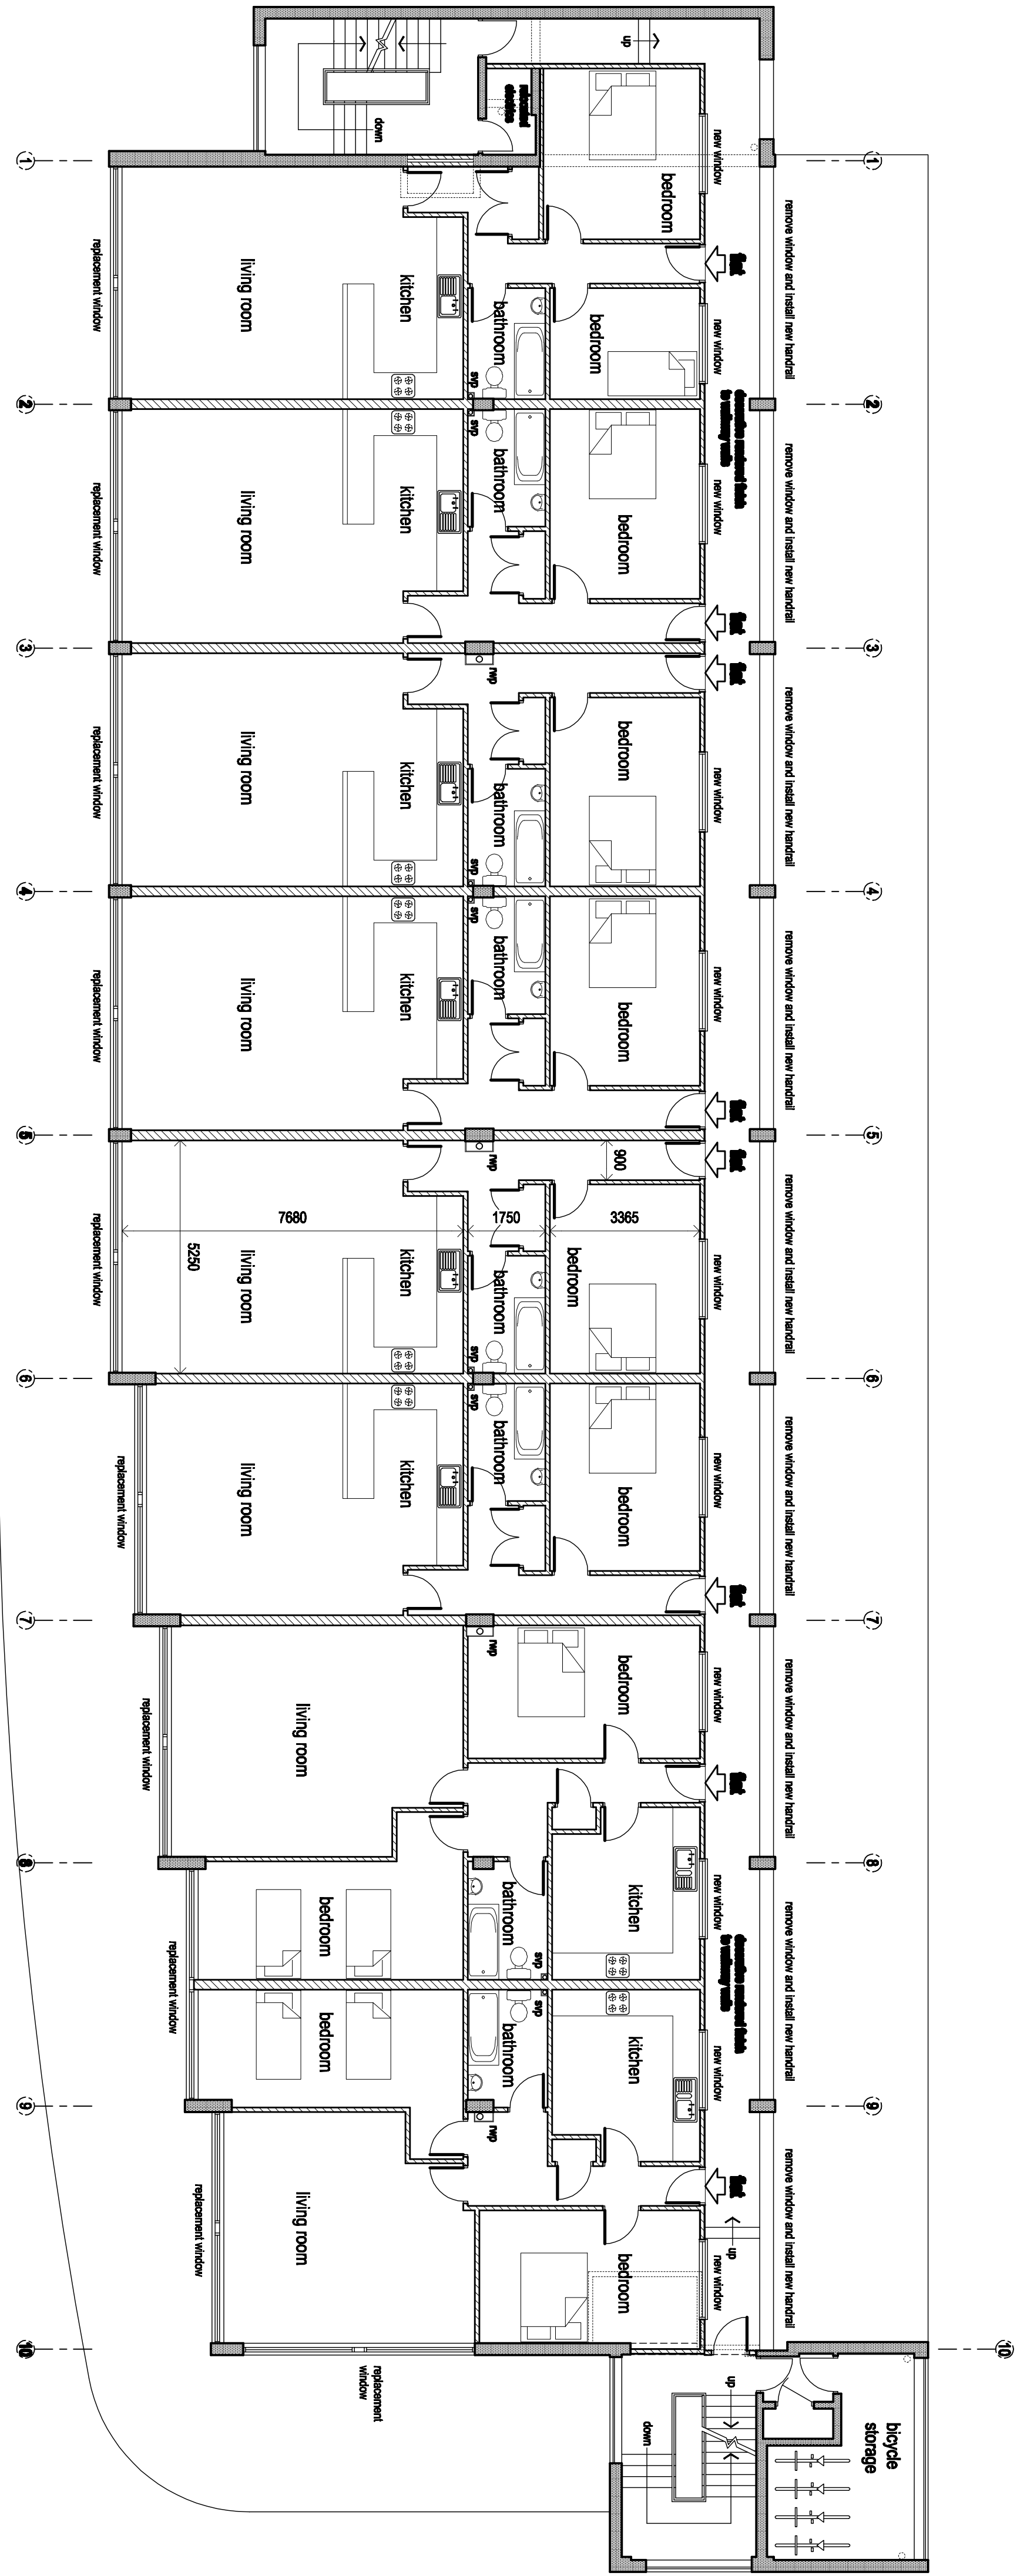

proposed first floor plan

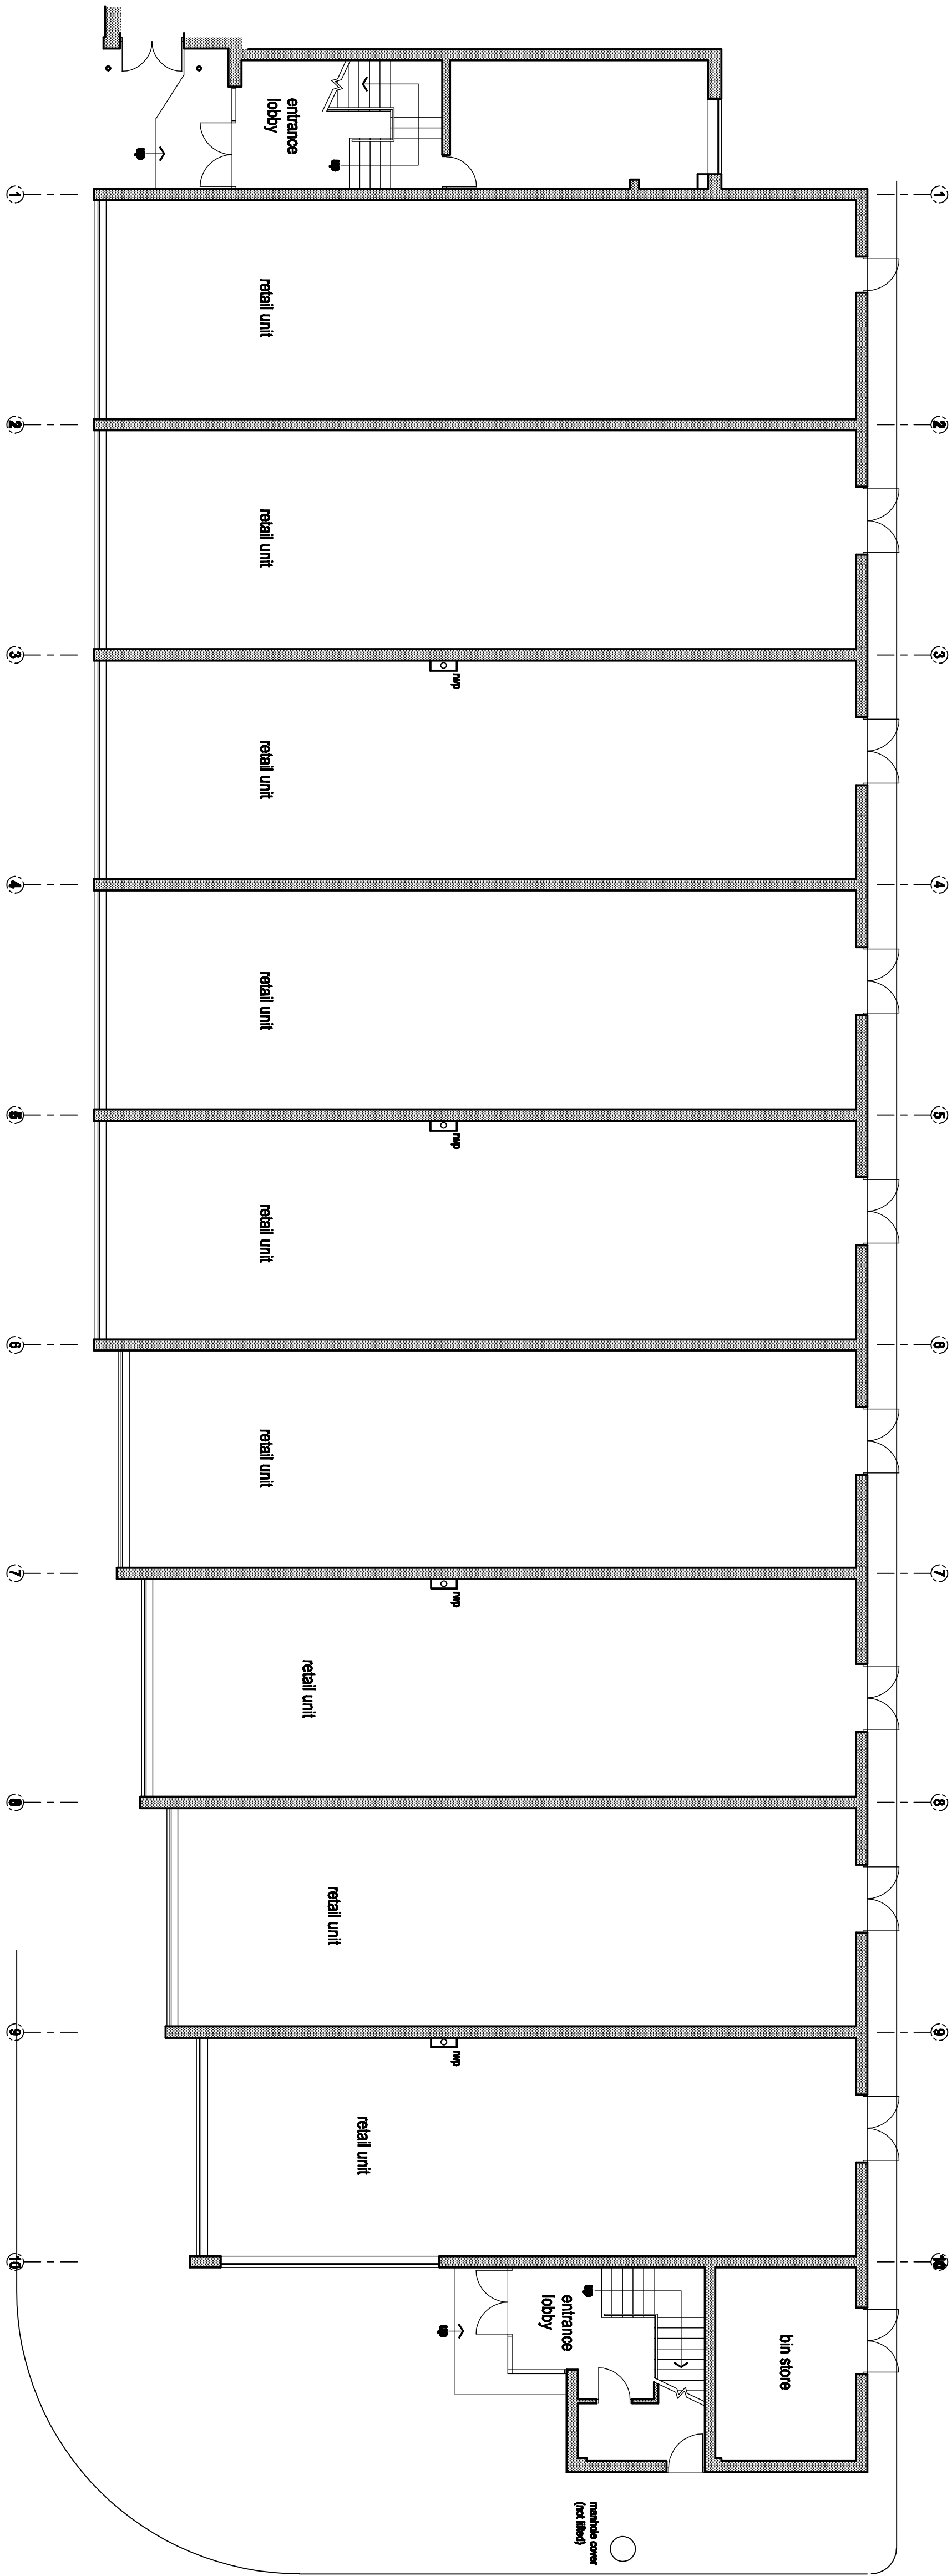


proposed ground floor plan

Planning
Application

REVISIONS

All dimensions and particulars are to be checked on site before work commences and any discrepancy to be reported to Hughes Jay & Partner Ltd.

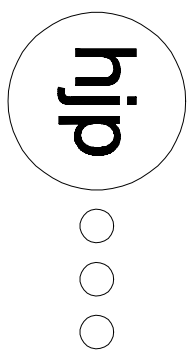

Author by & owner is
Approved by project committee
e-mail: mal@hjsurveyors.com website: www.hjsurveyors.com

Project
Proposed 16no. Dwellings
Queensway House
Queensway
Bognor Regis

Drawing
Proposed Ground and First
Floor Plans. Section

Job Number
3529
Drawing Number :
12.
Revision

Drawn
MC
Date
January 2012
Scale
1:100
Client
Metropolitan Property Realisation Ltd