




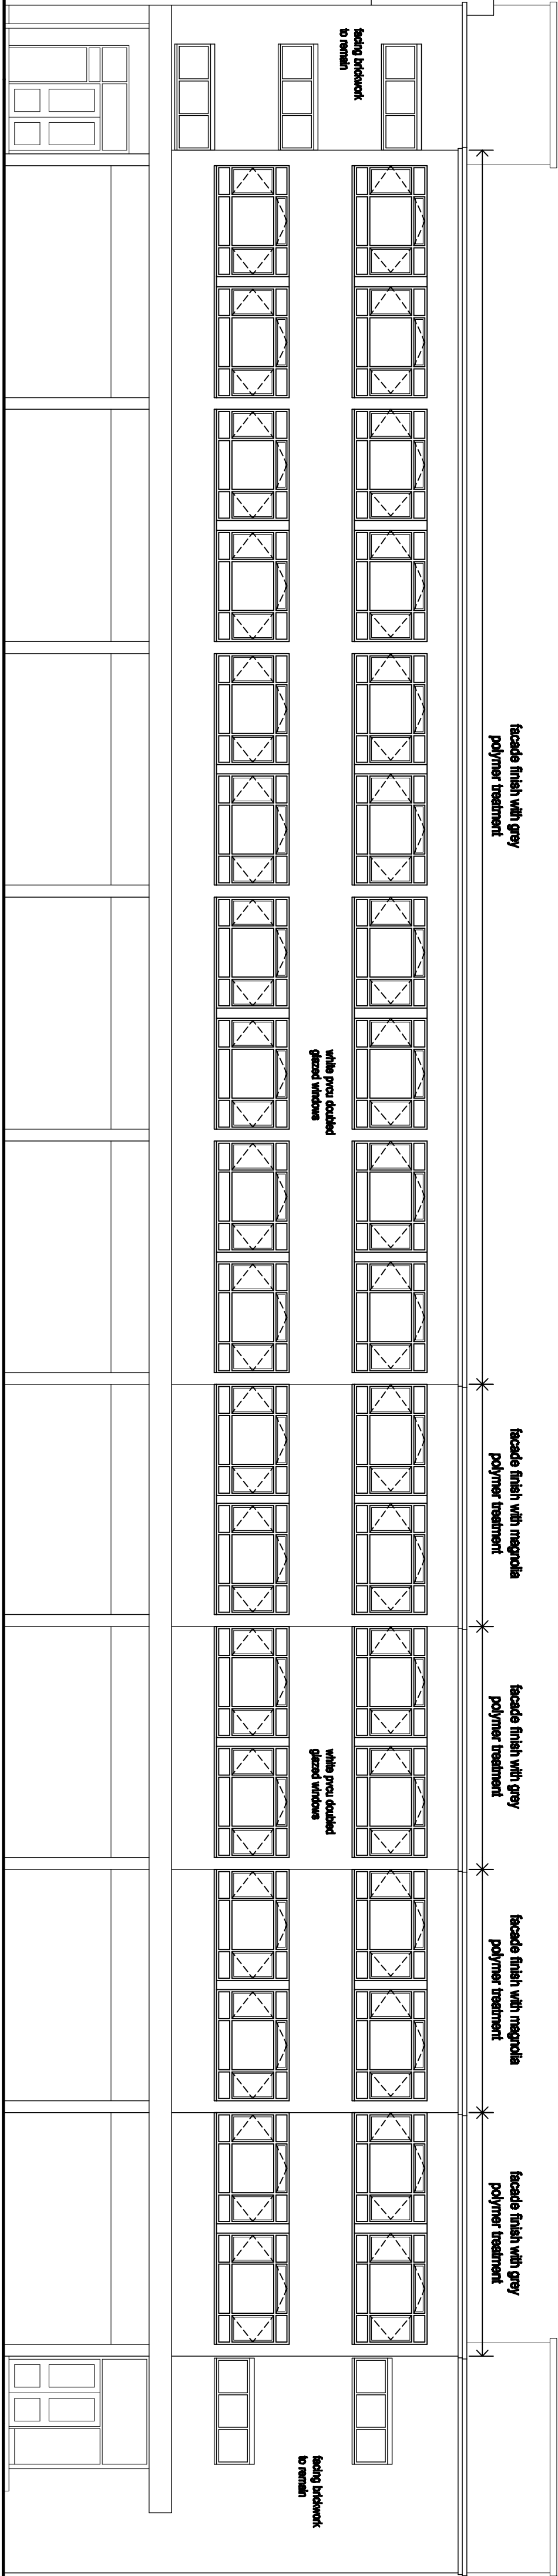


proposed front elevation

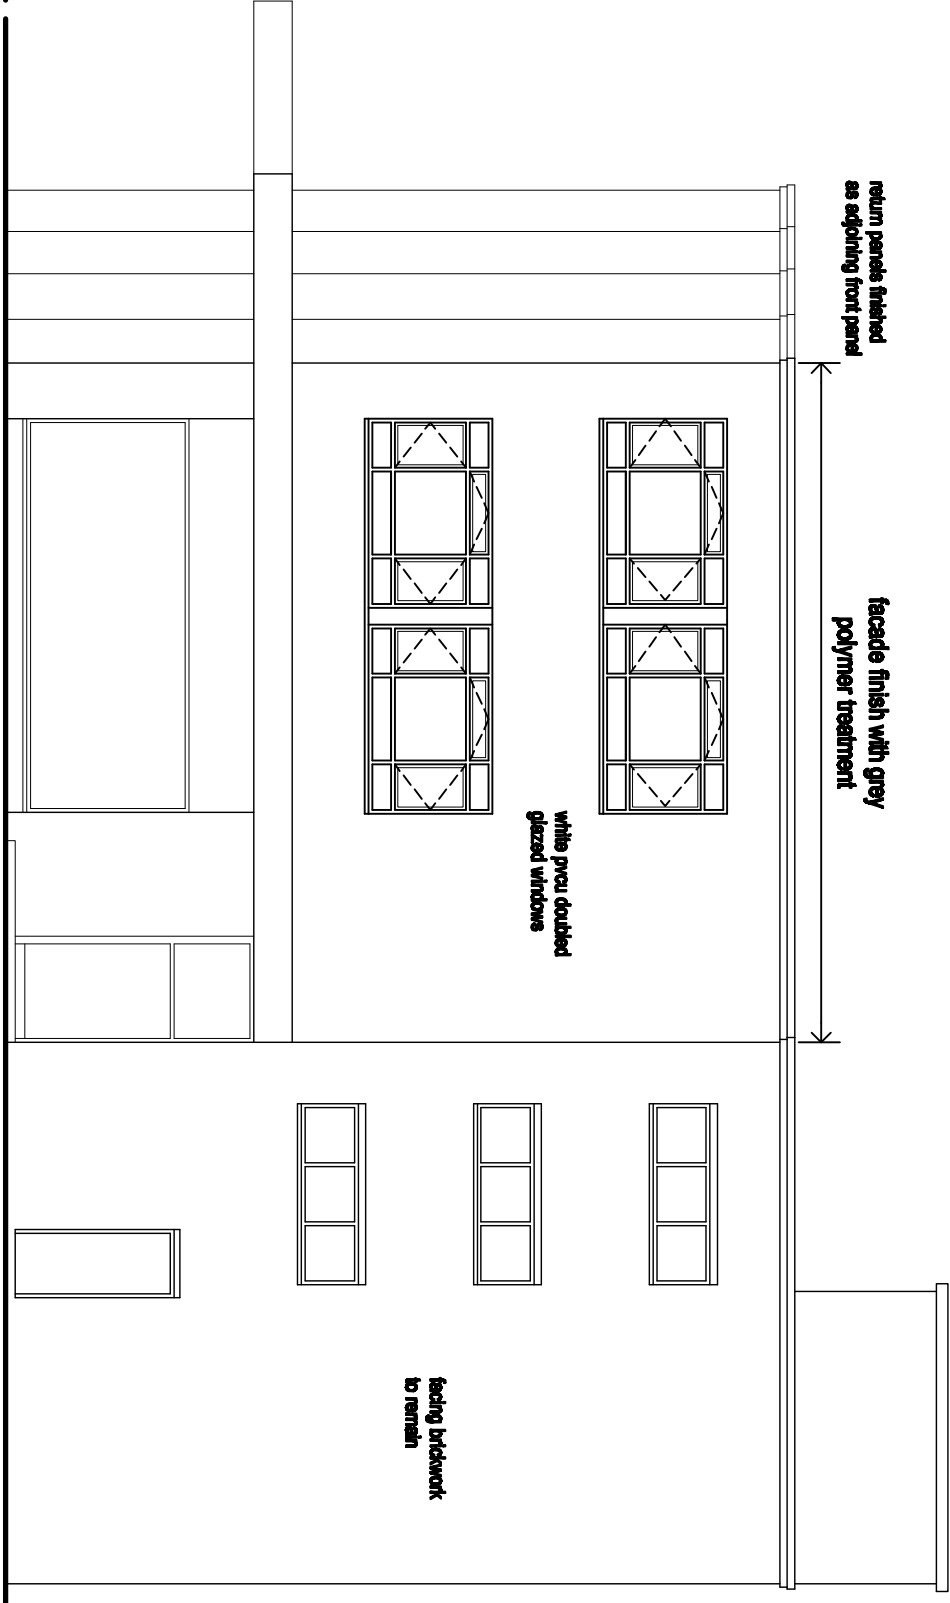

proposed side elevation

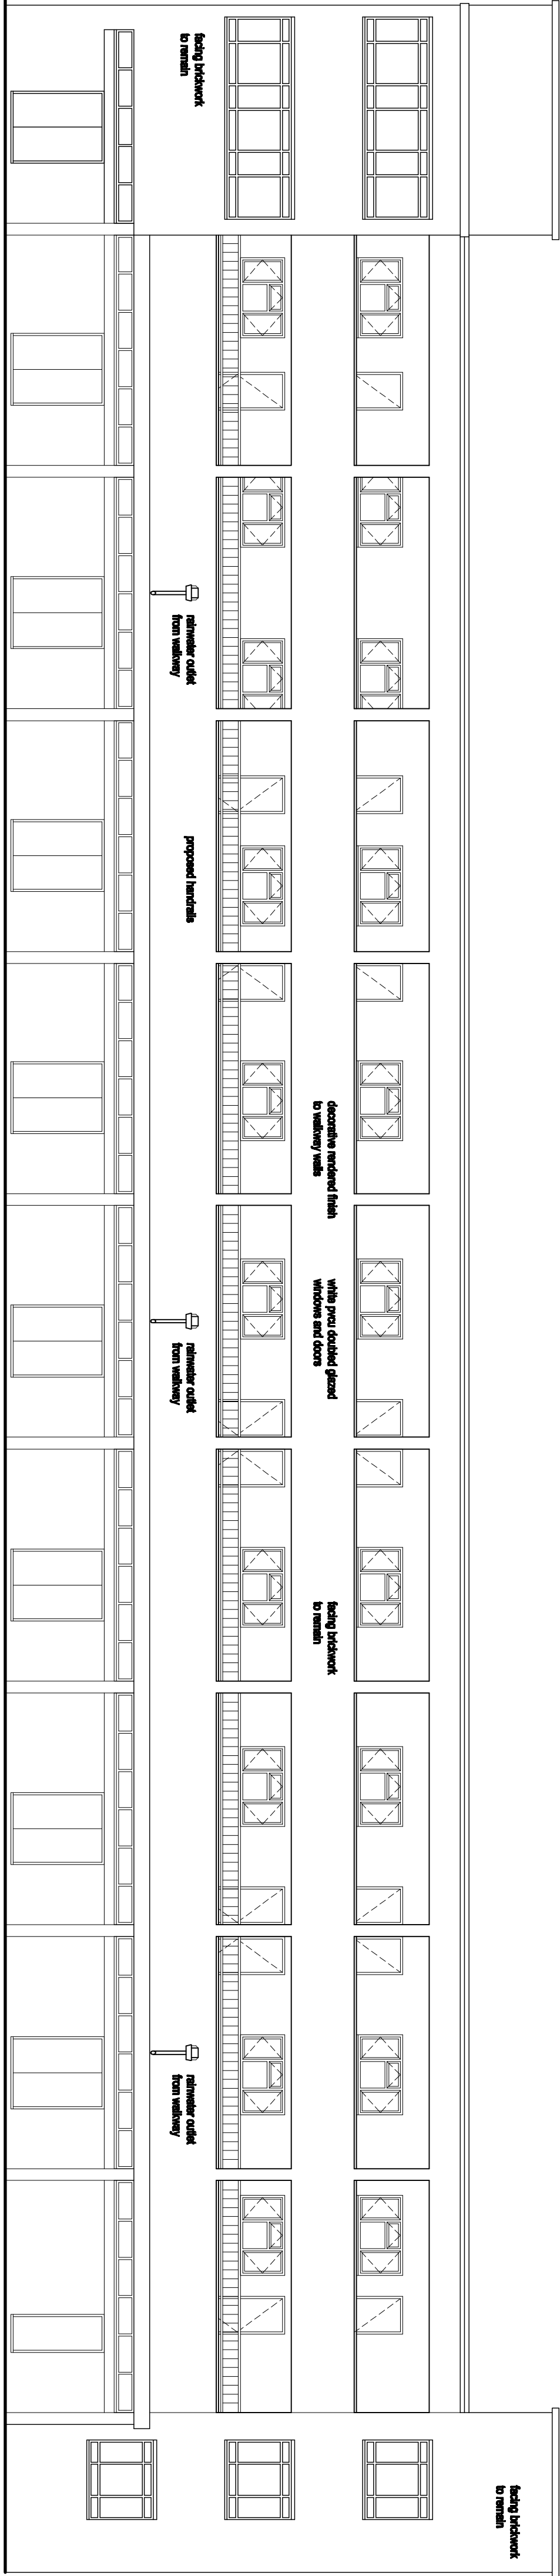

proposed rear elevation

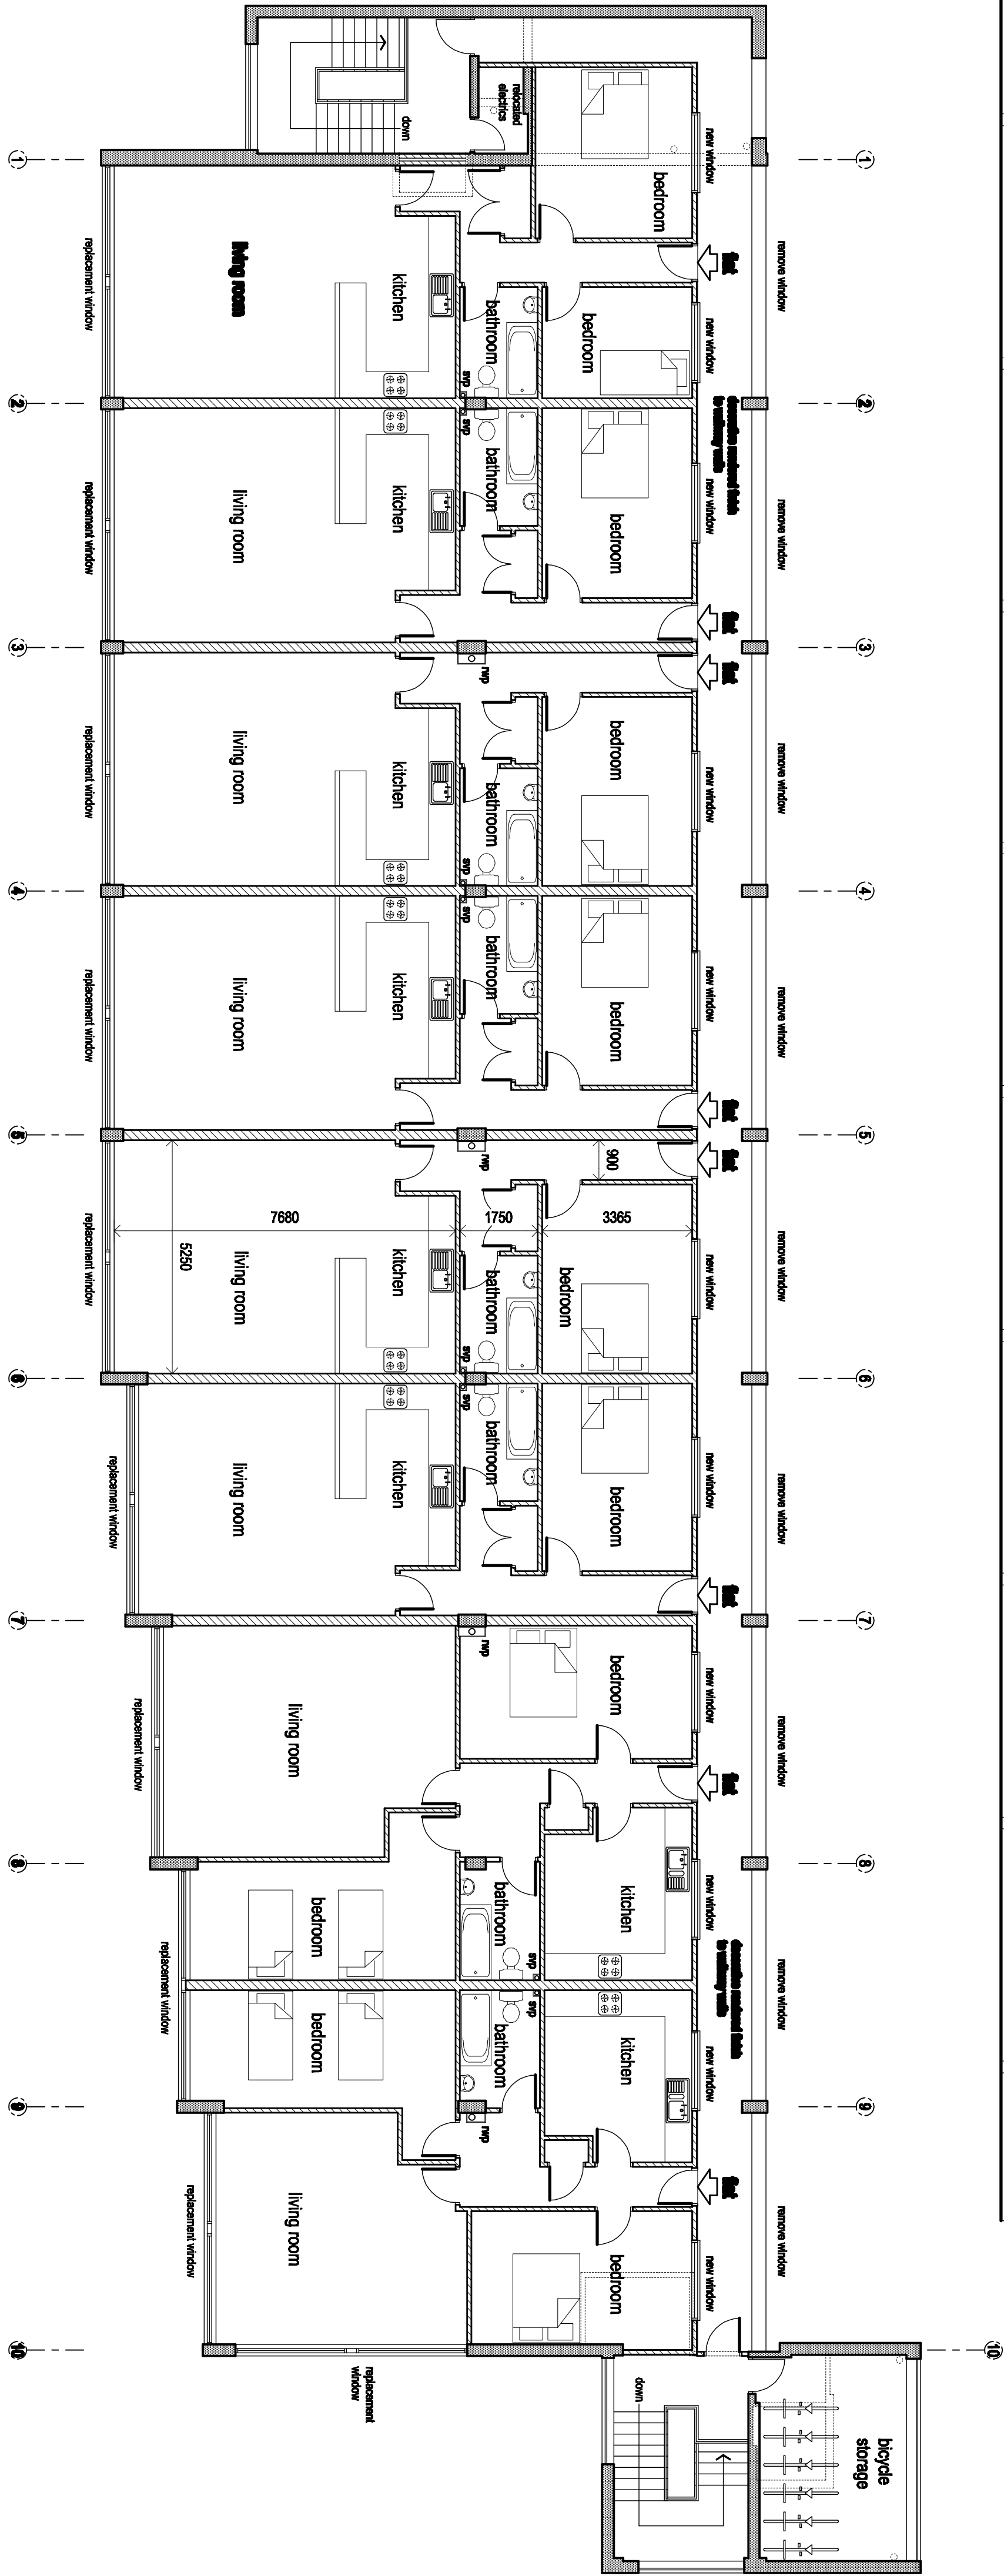

proposed second floor plan

Planning
Application

REVISIONS
All dimensions and particulars are to be checked on site before
work commences and any discrepancy to be reported to
Hughees Jay & Partner Ltd.

hjp
hughees jay & partner ltd
architects and interior designers
e-mail: mail@hjpavoyas.com website: www.hjpavoyas.com
1st Floor, 100, 101, 102,1000

Project
Proposed 16no. Dwellings
Queensway House
Queensway
Bognor Regis

Drawing
Proposed Second Floor Plan
and Elevations

Job Number
3529
Drawing Number :
13:
Revision

Drawn
MC
Date
January 2012
Scale
1:100
Client
Metropolitan Property Realisation Ltd