


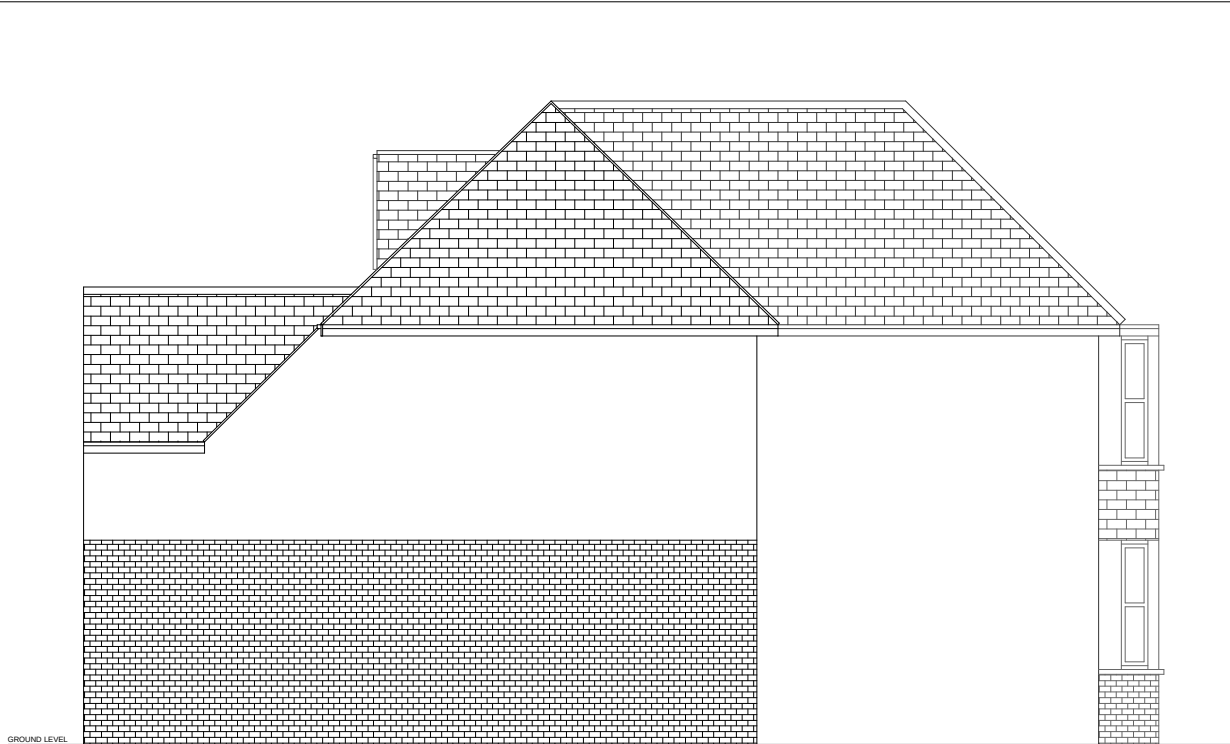

PROPOSED LEFT ELEVATION



PROPOSED FRONT ELEVATION



PROPOSED RIGHT ELEVATION



PROPOSED REAR ELEVATION

REVISIONS

All dimensions and particulars are to be checked on site before work commences and any discrepancy to be reported to Hughes Jay & Panter Ltd.



hughes jay & panter ltd
chartered surveyors & property consultants

e-mail: mail@hjsurveyors.com website: www.hjsurveyors.com

Grove House
64 Sutton Grove
Sutton, Surrey, SM1 4LP

Tel: 020 8661 2228
Fax: 020 8661 7551
mail@hjsurveyors.com
www.hjsurveyors.com

Operating throughout the UK
from London & West Sussex

Project

HMO
120 Victoria Drive
Bognor Regis
P021 2EJ

Drawing

Proposed Elevations

Job Number	Drawing Number
5322	07:A
Drawn KB	Computer Reference
Date Mar 2022	Scale 1:100@A3
Client Reynolds & Co	