




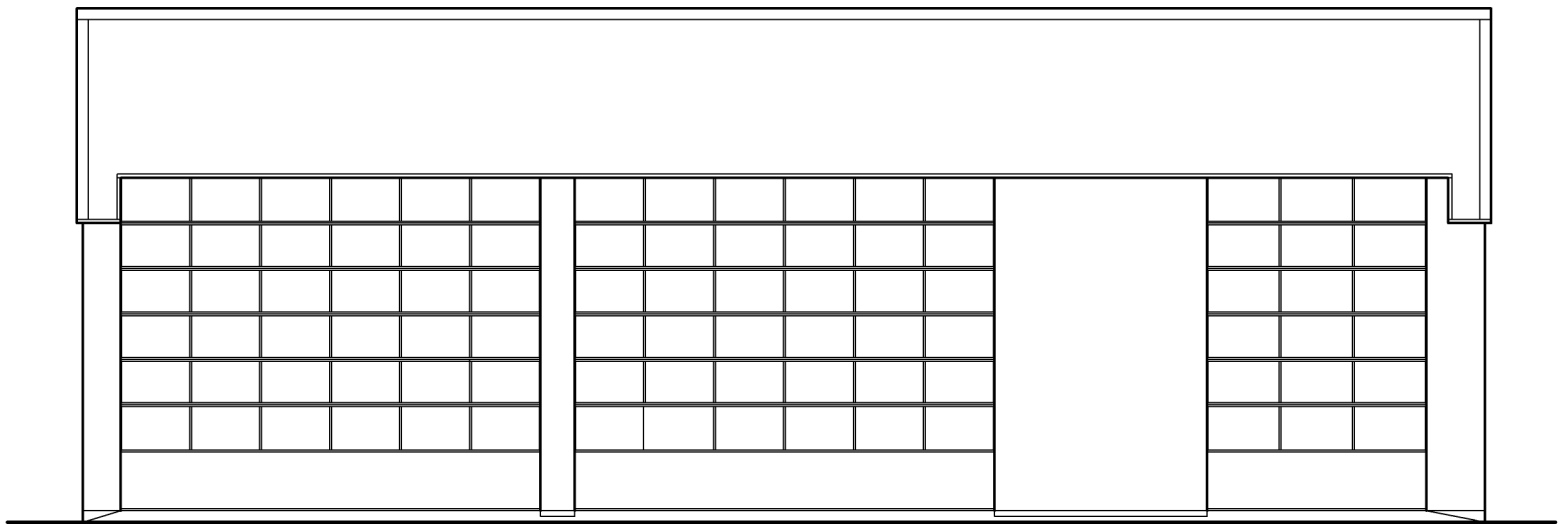


SOUTH EAST (WORKSHOP) ELEVATION

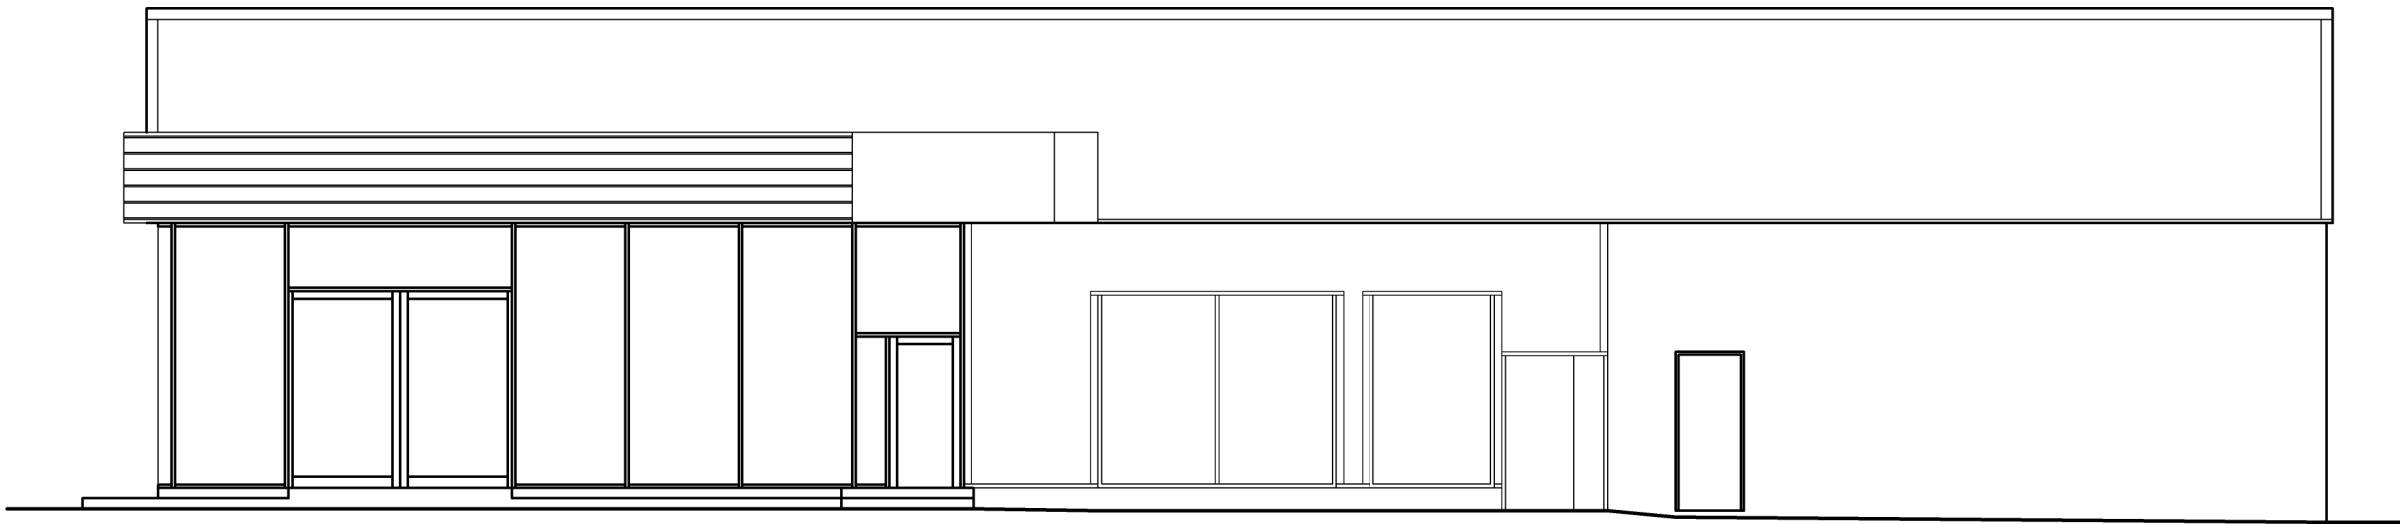


SOUTH WEST (BROOKS LANE WEST) ELEVATION

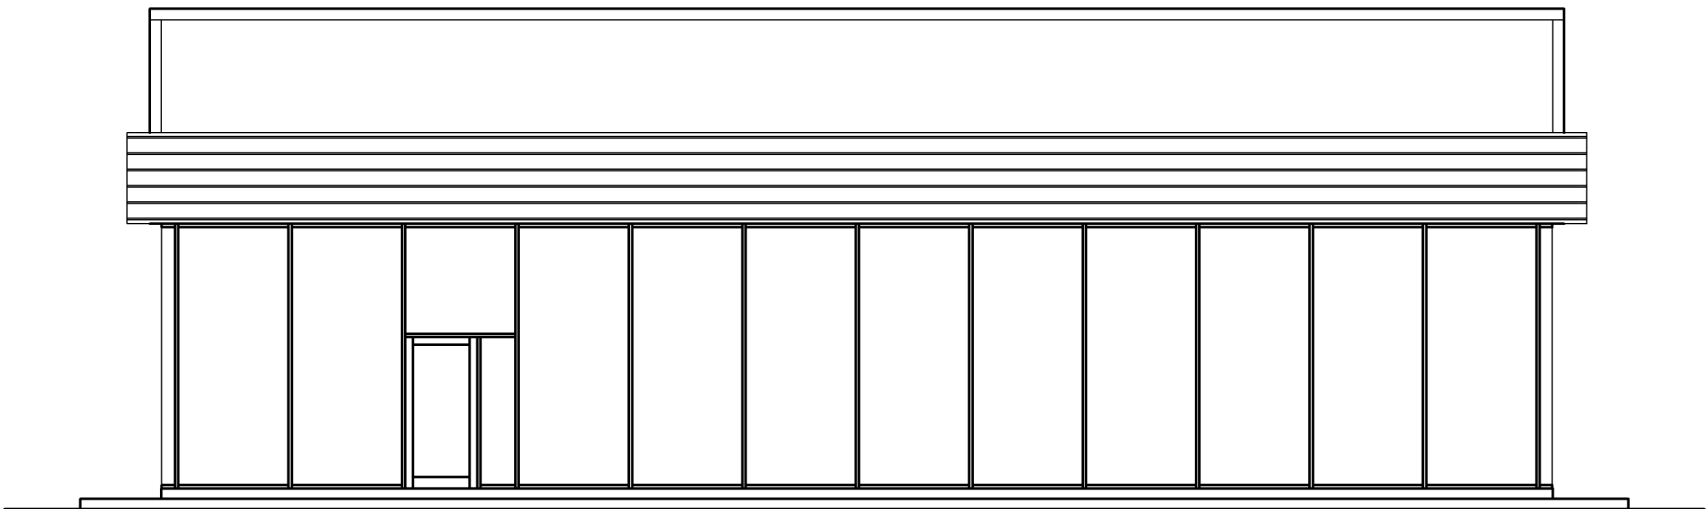

NORTH WEST (A 29) ELEVATION

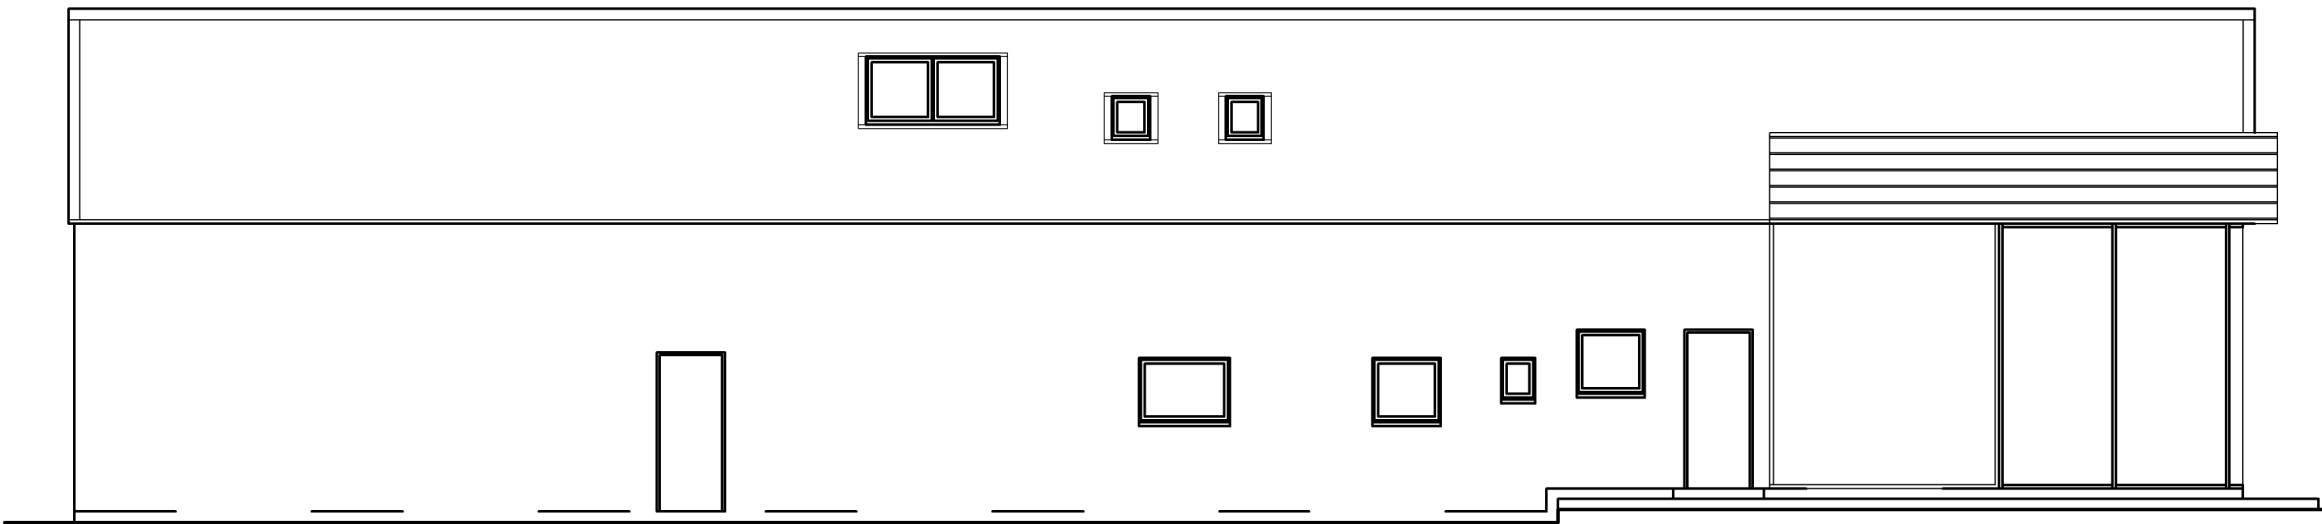

NORTH EAST ELEVATION

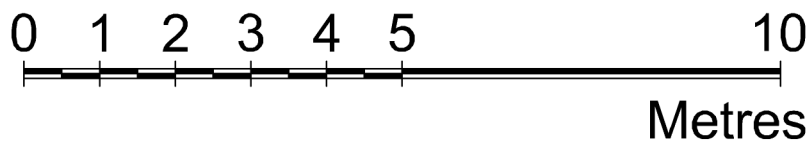

G.R.S. ARCHITECTS LIMITED
Equity Chambers,249 High Street North,
Poole,Dorset.BH15 1DX
Tel : 01202 677313,Fax : 01202 677313,
E - mail : guystorey@grsarchitects.co.uk

Client
YEOMANS
Project

Proposed Refurbishment of :-

YEOMANS NISSAN
Unit 1
Arun Business Park
Bognor Regis
West Sussex

Drawing
EXISTING ELEVATIONS
Drawn by G.R.S. Scale 1 : 100 Date JAN. 2018
Drawing No. 1653/3 Revision