

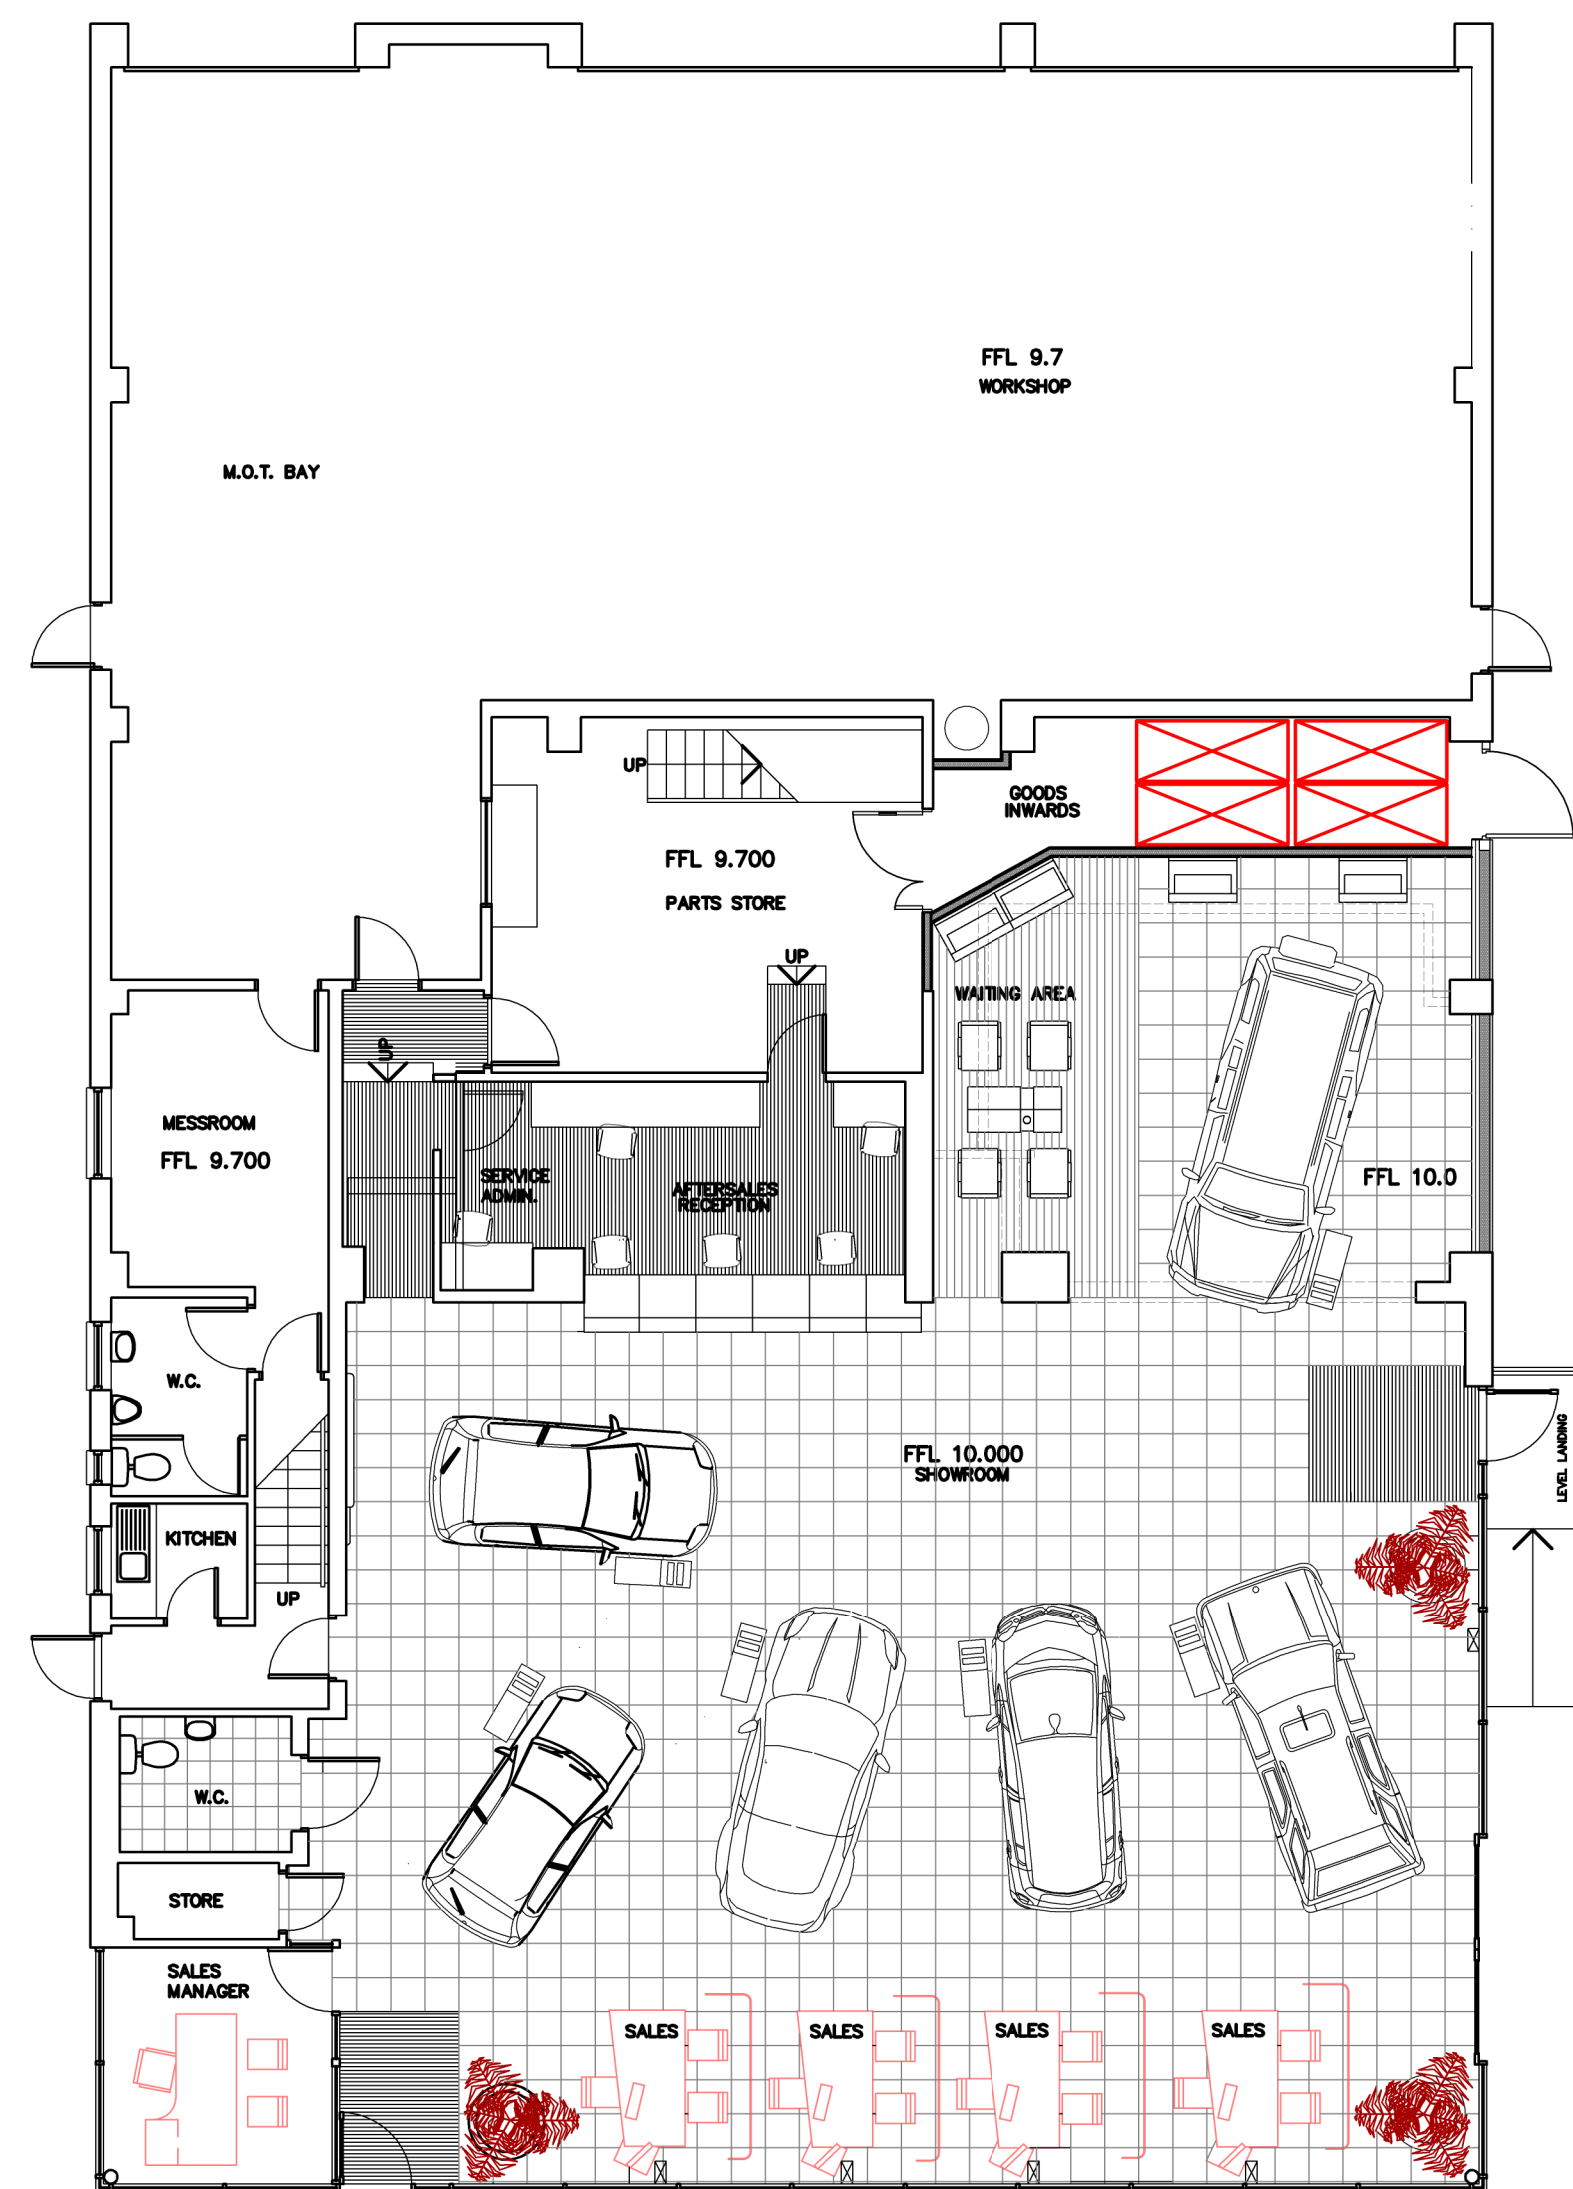


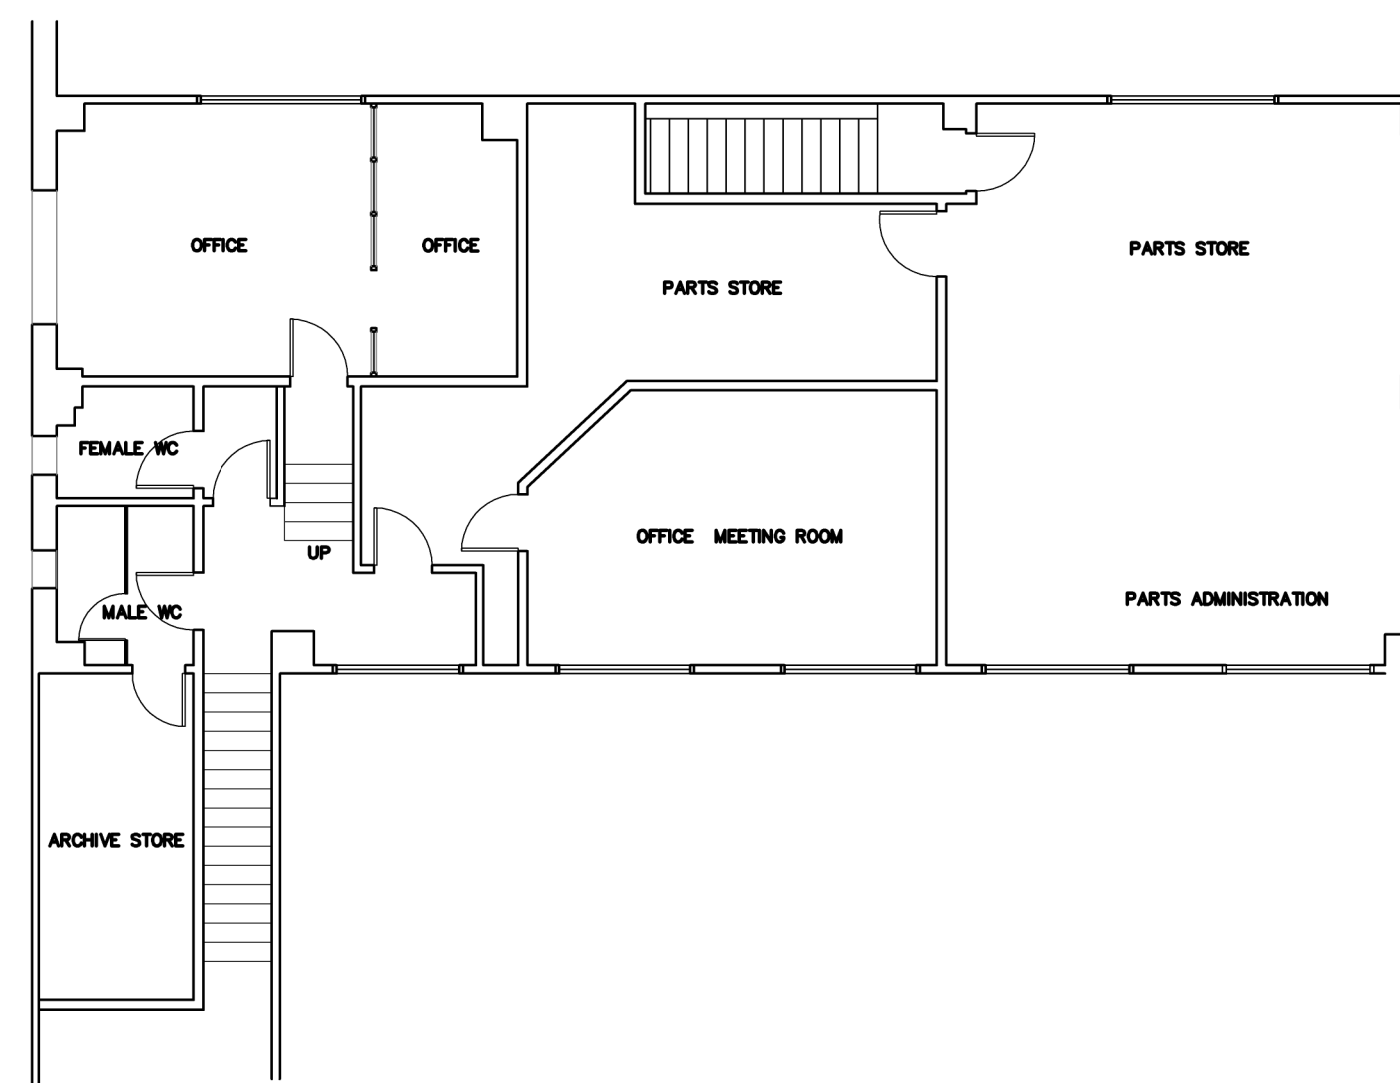

GROUND FLOOR PLAN

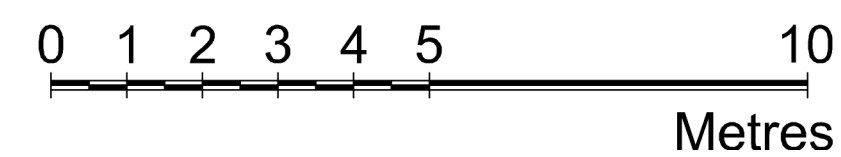

FIRST FLOOR PLAN

G.R.S. ARCHITECTS LIMITED
Equity Chambers,249 High Street North,
Poole,Dorset.BH15 1DX.

Tel : 01202 677313,Fax : 01202 677313,
E - mail : guystorey@grsarchitects.co.uk

Client
YEOMANS
Project
YEOMANS NISSAN
ARUN BUSINESS PARK
BOGNOR REGIS
WEST SUSSEX
PO22 9SX
Drawing
EXISTING FLOOR PLANS

Drawn by	Date	Scale
GRS	JANUARY 2018	1 : 100

Drawing No	Revision
1653/1	