




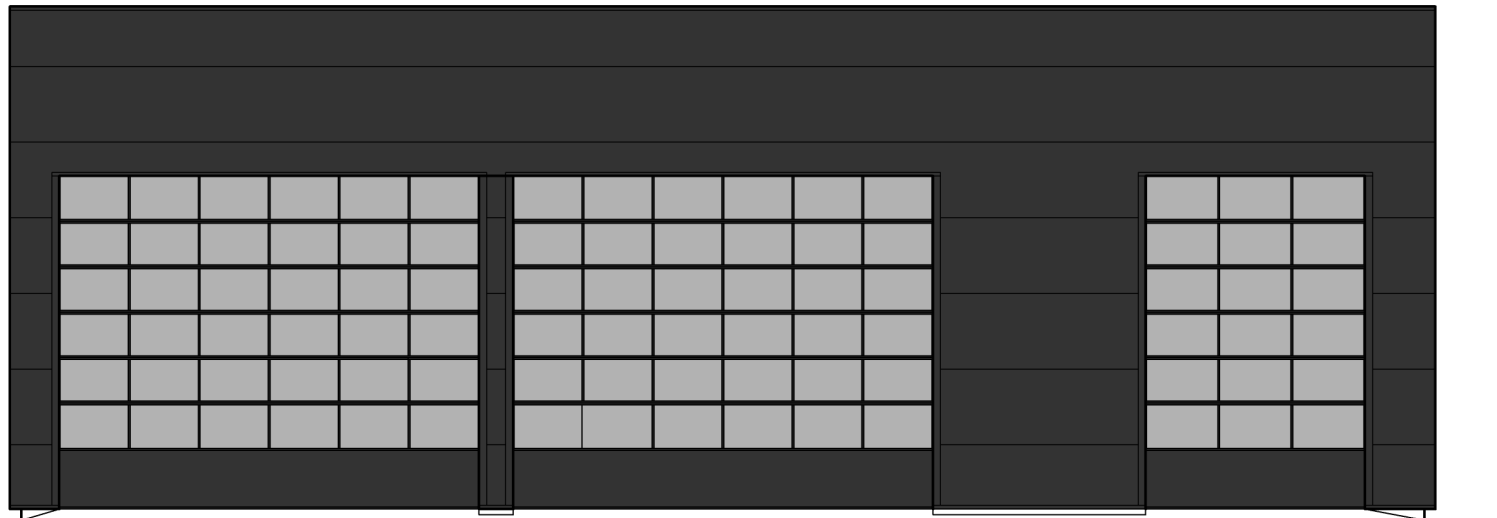


SOUTH EAST (WORKSHOP) ELEVATION

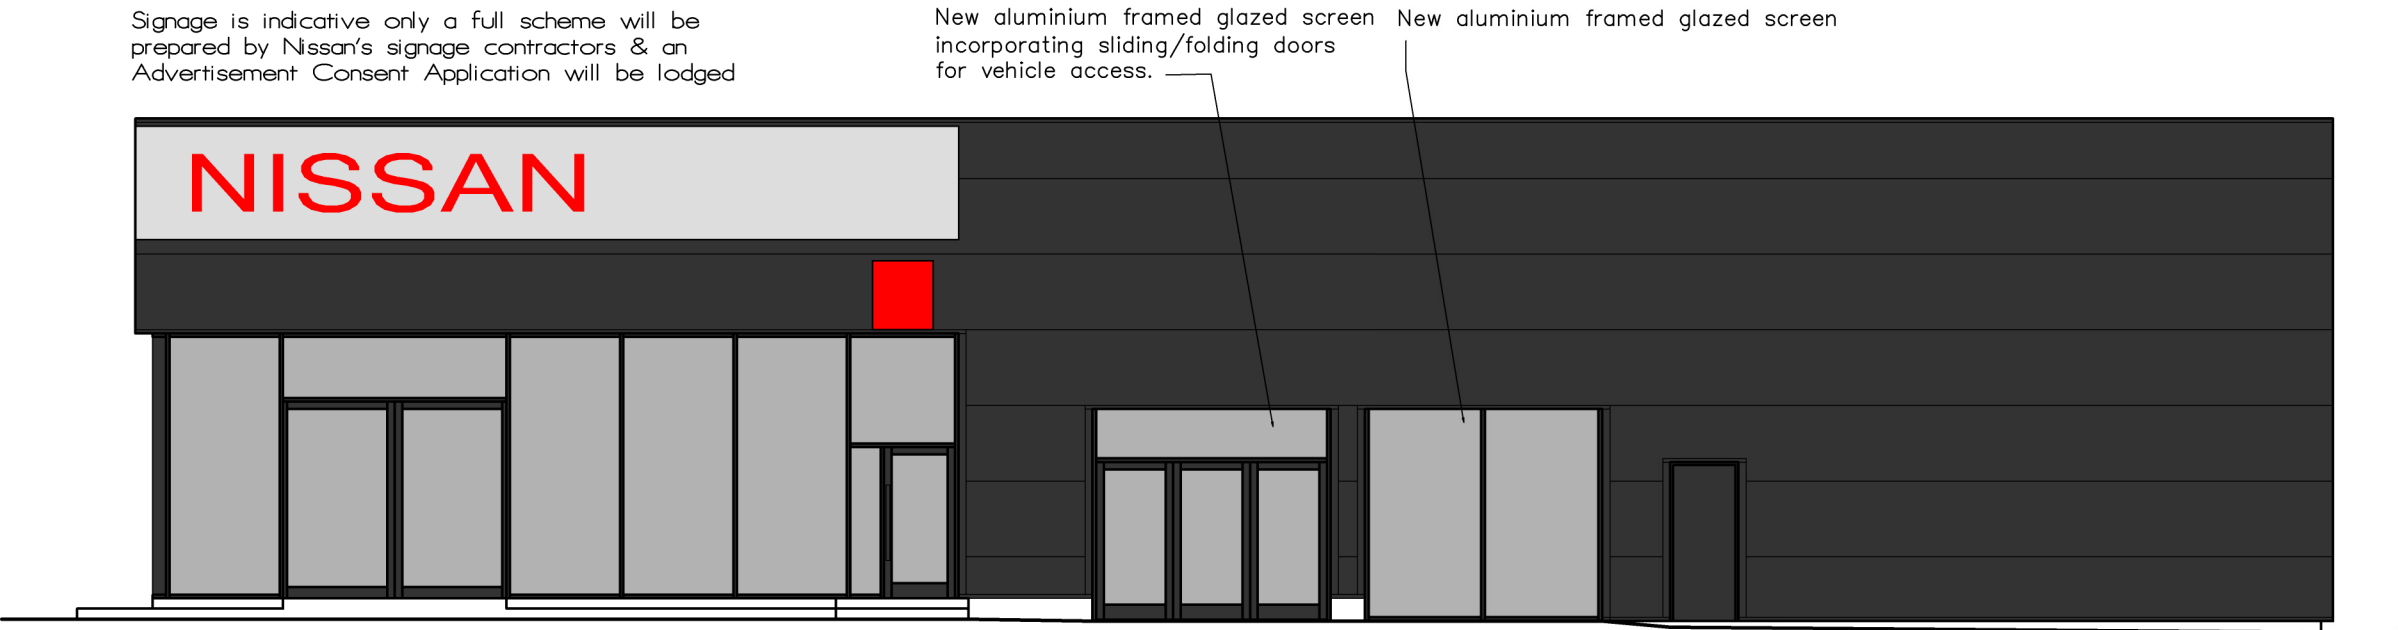

SOUTH WEST (BROOKS LANE WEST) ELEVATION

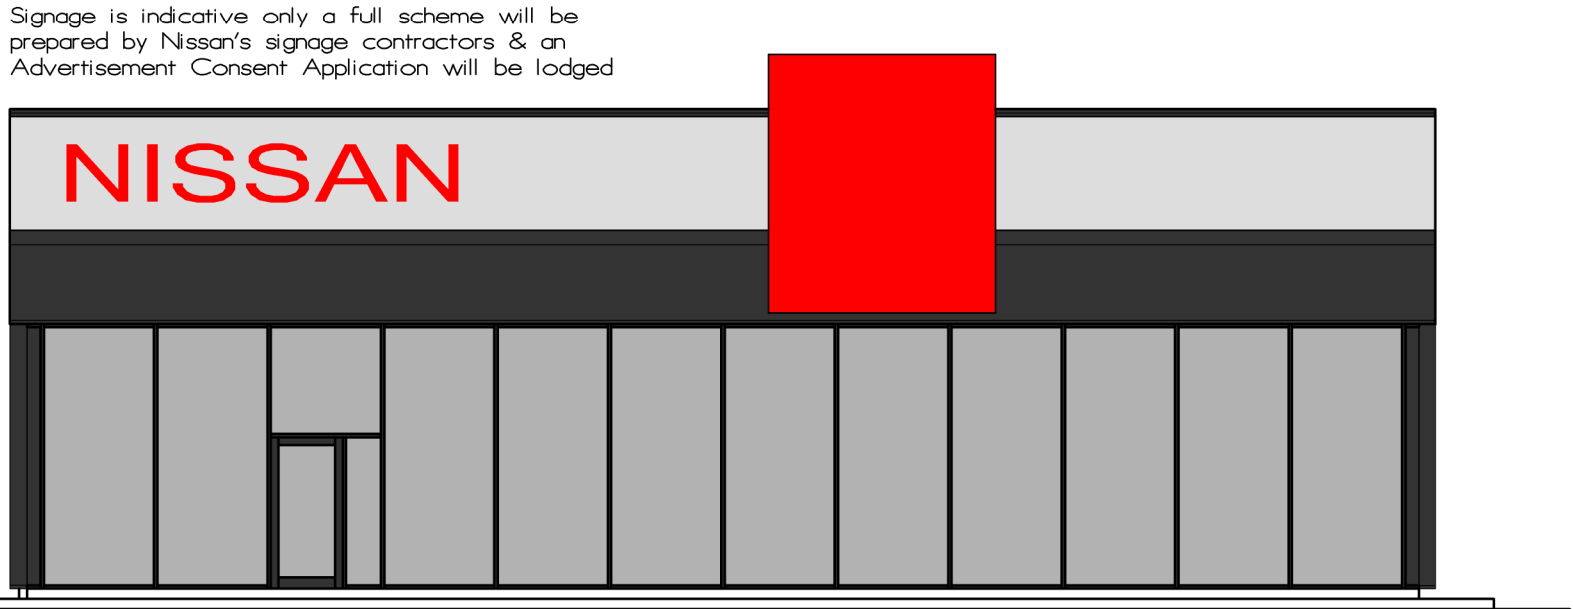

NORTH WEST (A 29) ELEVATION

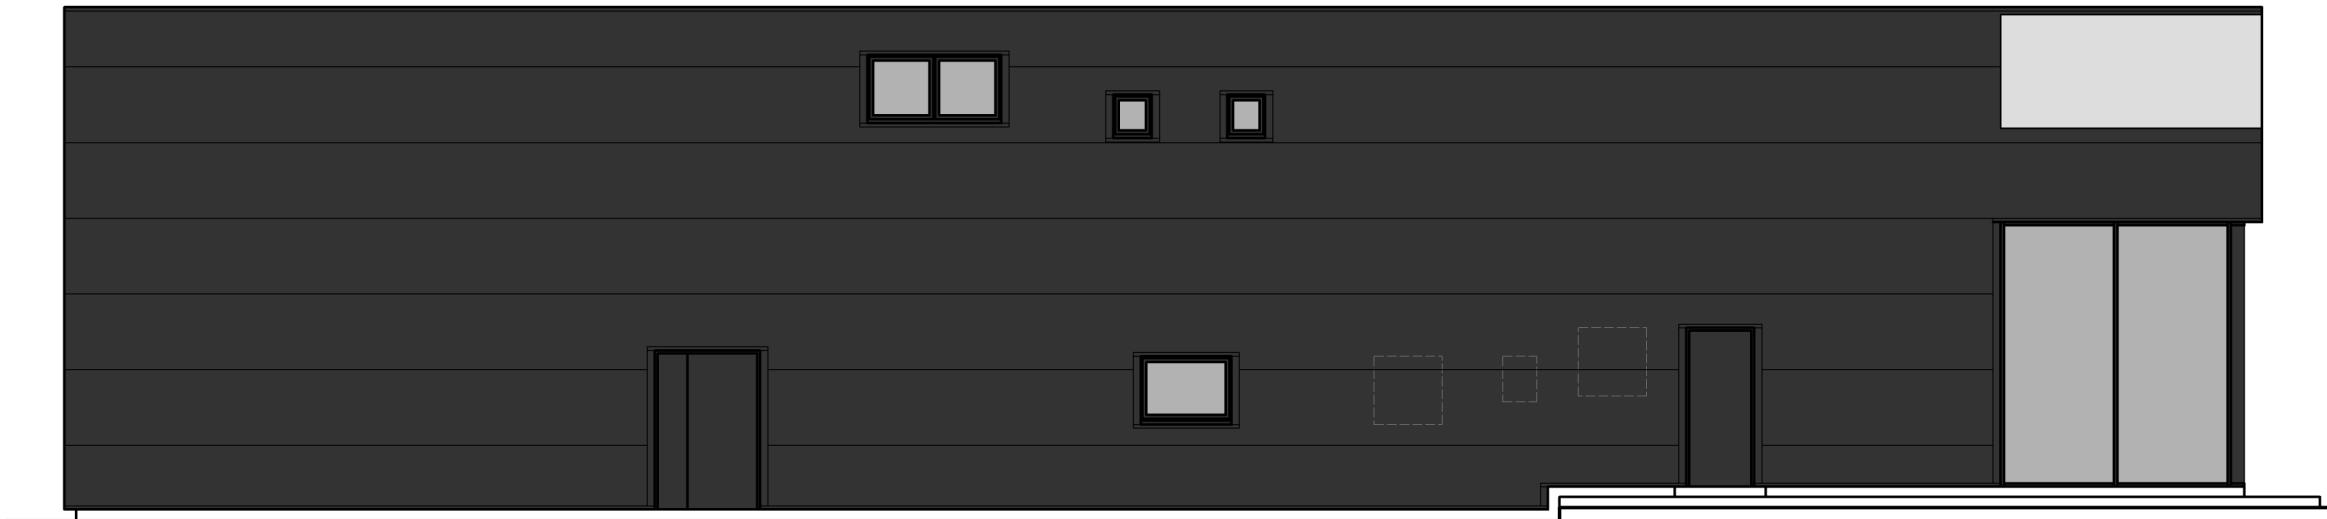

NORTH EAST ELEVATION

MATERIALS & FINISHES

Wall Cladding

Existing profiled wall cladding & face brickwork to be overclad with Kingspan KS 1000 MR panels laid horizontally fixed to 30mm deep galvanised steel top hat sections securely fixed to the existing cladding system. Cladding panels to have Spectrum finish ref:- Onyx RAL 7016.

Aluminium Framing to Shopfronts

Existing frames internally & externally, after full preparation, to be sprayed dark grey ref:- RAL 7016.
New frames to be powder coated dark grey ref:- RAL 7016.

Passenger Doors & Frames


Existing doors & frames, after full preparation to be finished dark grey ref:- RAL 7016.
New doors & frames to be finished dark grey ref:- RAL 7016.

Existing Slideover Workshop Doors

After full preparation framing & panels to be sprayed dark grey ref:- RAL 7016.

Existing Aluminium Framed Windows

After full preparation framing to be sprayed dark grey ref:- RAL 7016.

 

Metres

G.R.S. ARCHITECTS LIMITED
Equity Chambers,249 High Street North,
Poole,Dorset.BH15 1DX
Tel : 01202 677313,Fax : 01202 677313,
E - mail : guystorey@grsarchitects.co.uk
Client
YEOMANS

Project
PROPOSED REFURBISHMENT OF :-
YEOMANS NISSAN
UNIT 1
ARUN BUSINESS PARK
BOGNOR REGIS
WEST SUSSEX
PO22 9SX
Drawing
PROPOSED ELEVATIONS
Drawn by
G.R.S.
Drawing No.
1653/4
Scale
1 : 100
Revision
Date
JANUARY. 2018