

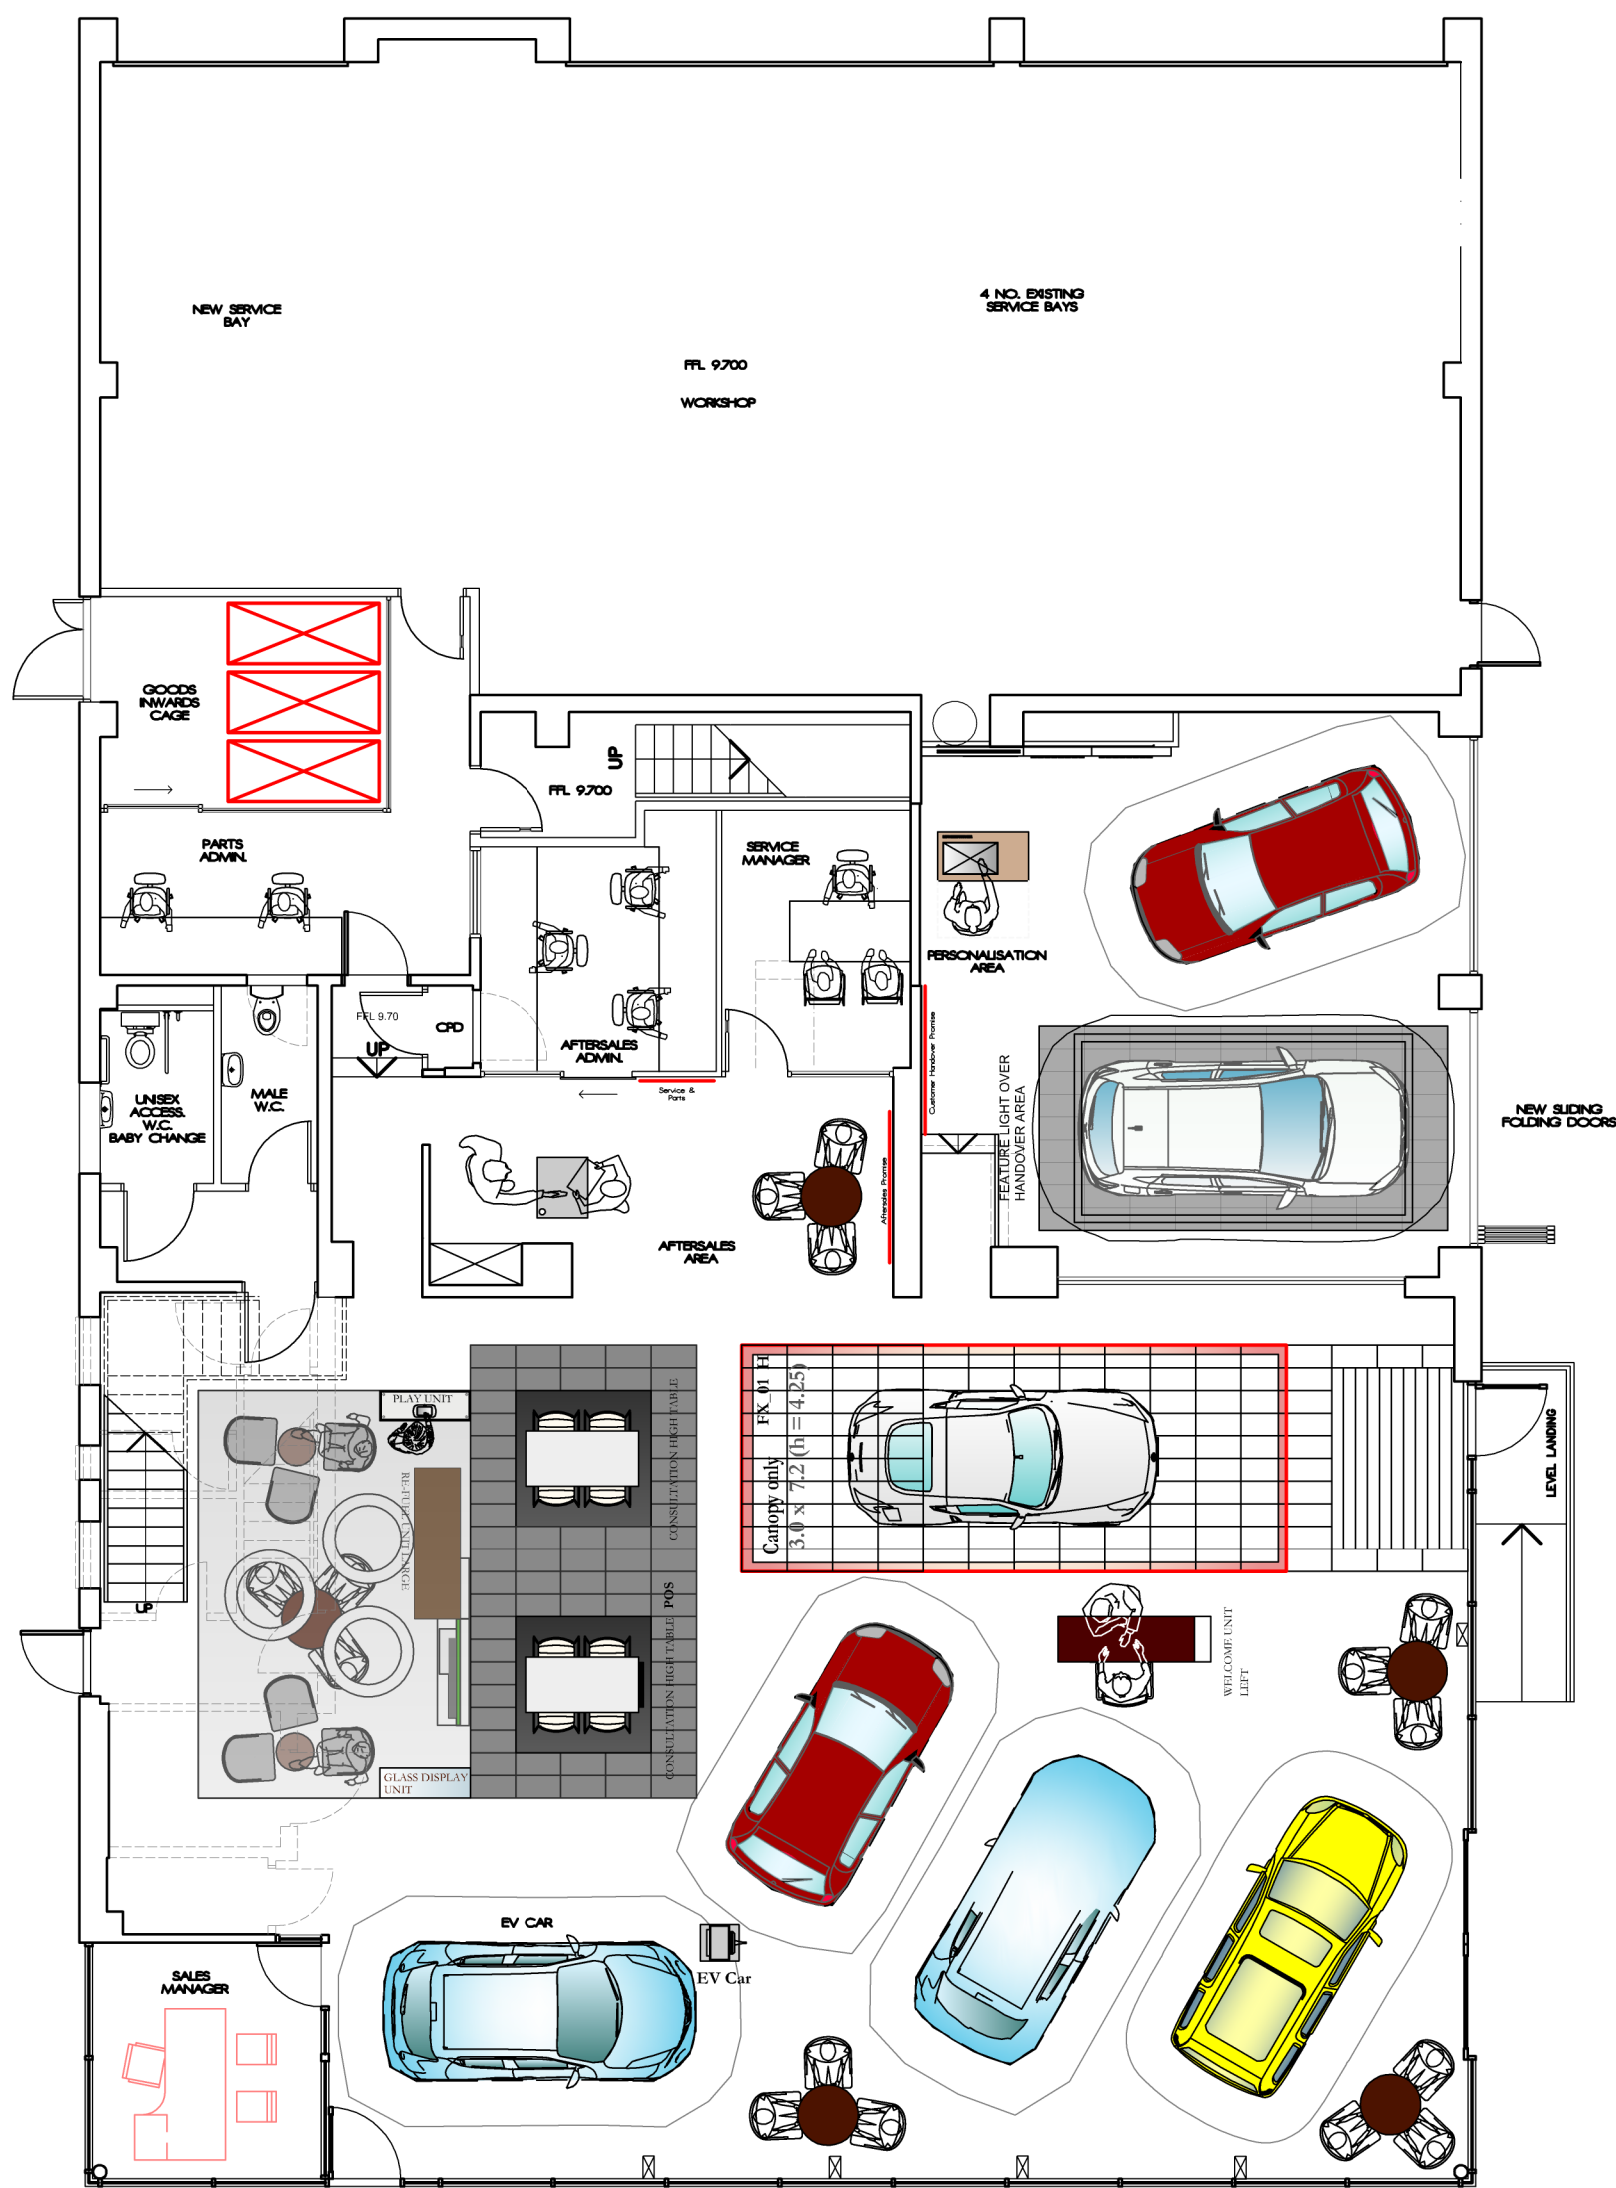


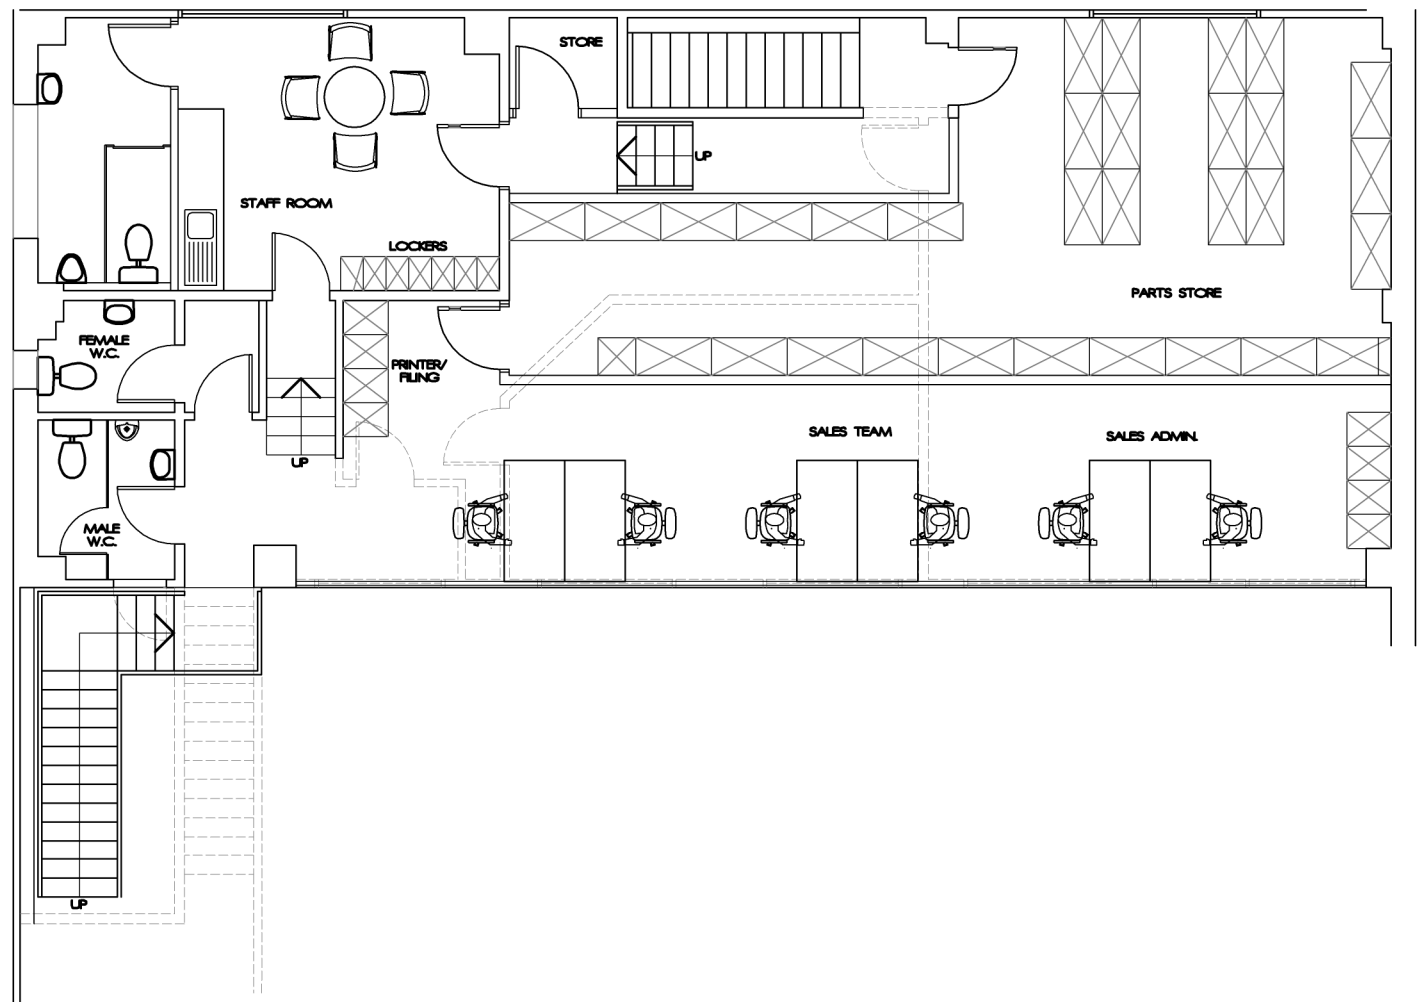

PROPOSED GROUND FLOOR PLAN

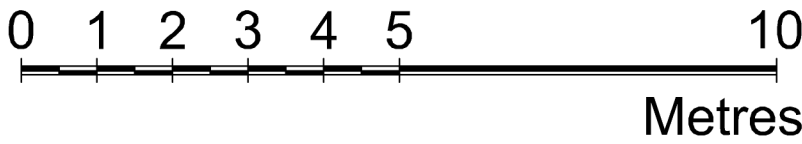

PROPOSED FIRST FLOOR PLAN

Revision C : Minor showroom amendments including Drive location, graphic locations & welcome unit 12.2017.
Revision B : Showroom layout amended 09.2017
Revision A : Showroom enlarged, parts store enlarged
MOT bay omitted goods in & service bay added customer lounge & high tables swapped & aftersales area amended 08.2018.

G.R.S. ARCHITECTS LIMITED
Equity Chambers,249 High Street North,
Poole,Dorset.BH15 1DX.

Tel : 01202 677313,Fax : 01202 677313,
E - mail : guystorey@grsarchitects.co.uk

Client
YEOMANS
Project
YEOMANS NISSAN
ARUN BUSINESS PARK
BOGNOR REGIS
WEST SUSSEX
PO22 9SX

Drawing
PROPOSED FLOOR PLANS

Drawn by Date Scale
GRS JULY 2017 1 : 100

Drawing No Revision
1653/2 C