


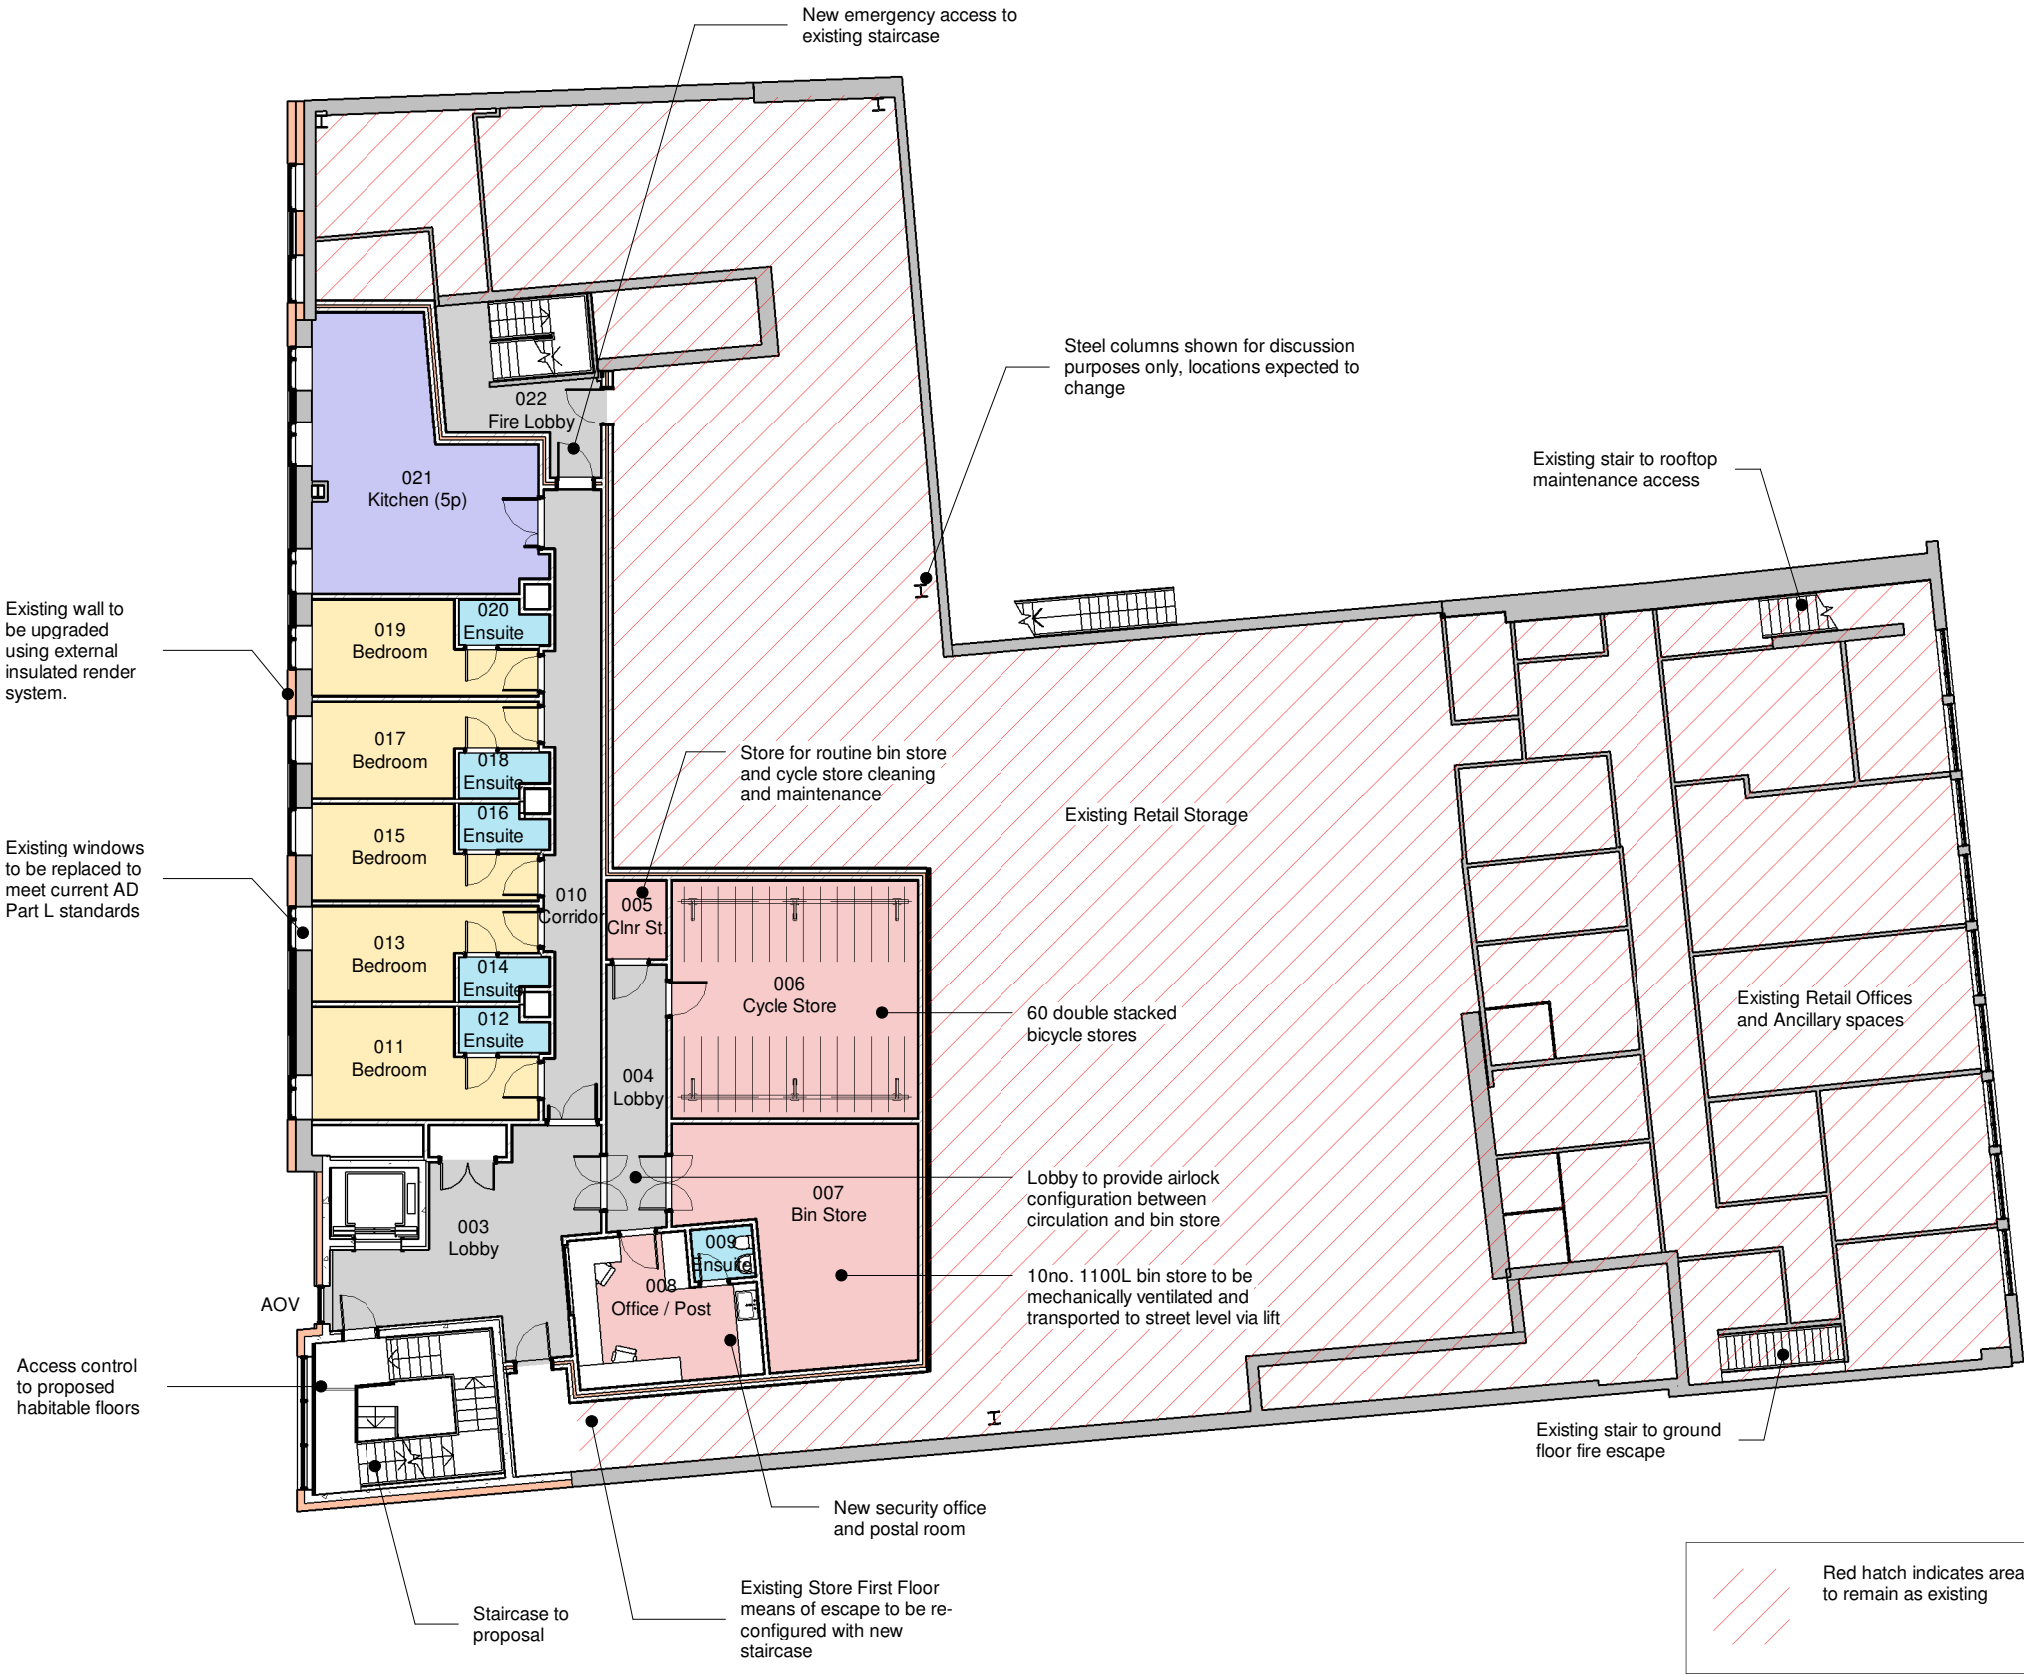

B1-Store First Floor
1 : 200

P6	Drawing Issue	JL	DJS	27.01.2022
P5	Revised rear elevation and existing first floor windows as proposed	JAH	DJS	27.02.2019
P4	Reconfiguration of store first floor	JAH	DJS	18.07.2018
P3	Redesign to single storey block	JAH	DJS	25.11.2017
P2	Minor revisions and additional notes	JAH	DJS	31.08.2017
P1	Entrance and staircase revised	JAH	DJS	15.08.2017

REV	DESCRIPTION	BY	CHK	DATE
Cover Storey Architects Cover Storey Architects LLP Tel. 02392 006266 18 St Georges Avenue, Havant info@coverstoreyarchitects.co.uk PO9 2RX www.coverstorey.co.uk				
Project No:		Drawing No:		Revision:
16102		P202		P6