


This drawing is the copyright of Cover Storey Architects LLP
All dimensions must be verified on site prior to construction
Do not scale this drawing except for planning application purposes



Scale Bar 1:200@A3

Room Key

- Circulation
- Bedroom
- Ensuite
- Kitchen
- Support

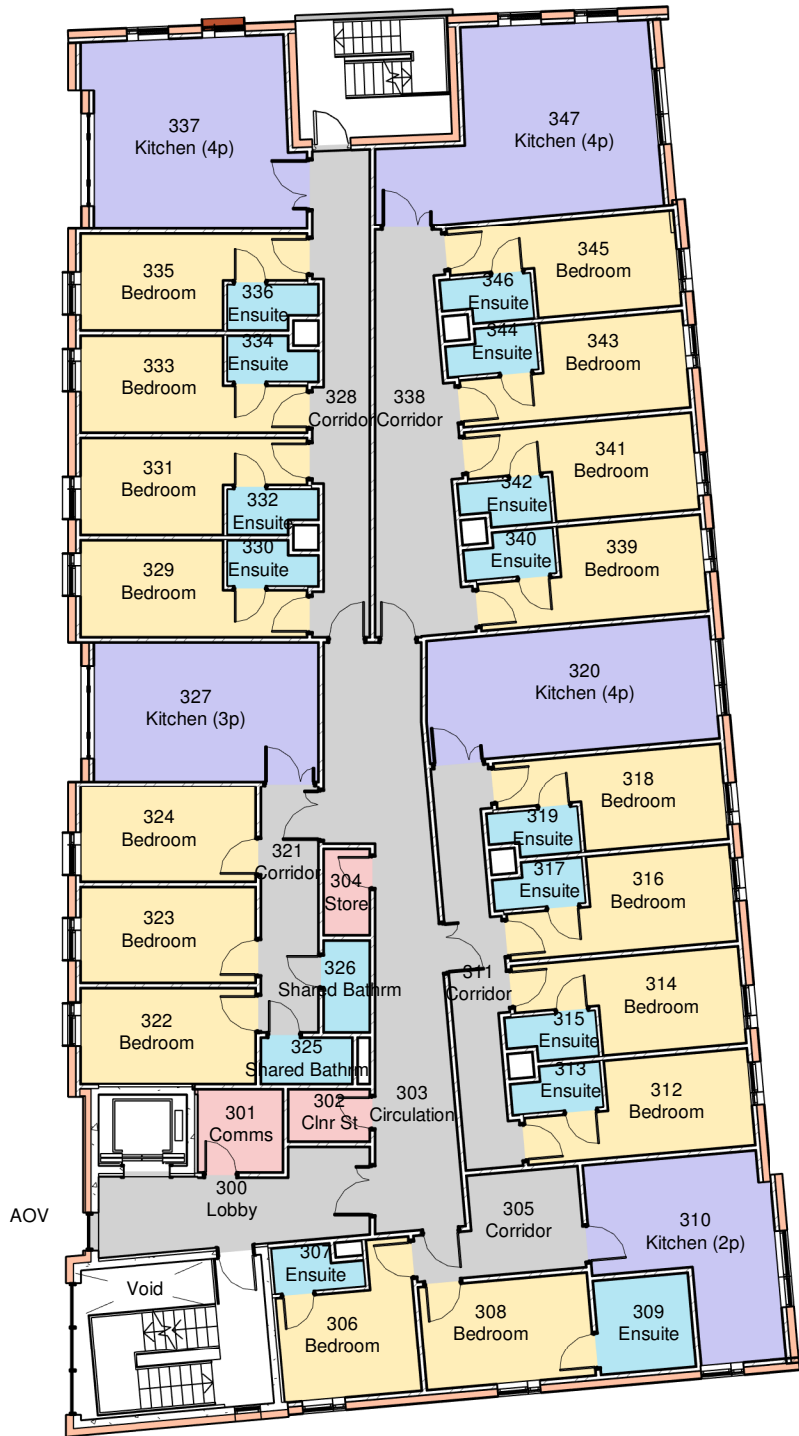

02-Second Floor
1 : 200

P7	Drawing Issue	JL	DJS	27.01.2022
P6	Bedford Street elevations revised, kitchen walls relocated	JAH	DJS	08.03.2019
P5	Secondary means of escape added	JAH	DJS	12.07.2018
P4	Redesigned to four bed flats	JAH	DJS	15.12.2017
P3	Redesign to single storey block	JAH	DJS	25.11.2017
P2	Minor revisions and additional notes	JAH	DJS	31.08.2017
P1	Revised to Ensuites	JAH	DJS	15.08.2017

REV	DESCRIPTION	BY	CHK	DATE
Cover Storey Architects				
Cover Storey Architects LLP Tel. 02392 006266		18 St Georges Avenue, Havant info@coverstoreyarchitects.co.uk		PO9 2RX www.coverstorey.co.uk
Project No: 16102		Drawing No: P206		Revision: P7

Project name: Vahnea Student Residences, Bognor Regis	Drawing name: Second Floor Plan Proposed	Scale @ A3: 1 : 200	Drawn / Checked: JAH / DJS	Date: 13/07/17	Status: PLANNING	Project No: 16102	Drawing No: P206	Revision: P7
--	---	------------------------	-------------------------------	-------------------	---------------------	----------------------	---------------------	-----------------