


Room Key

- Circulation
- Bedroom
- Ensuite
- Kitchen
- Support

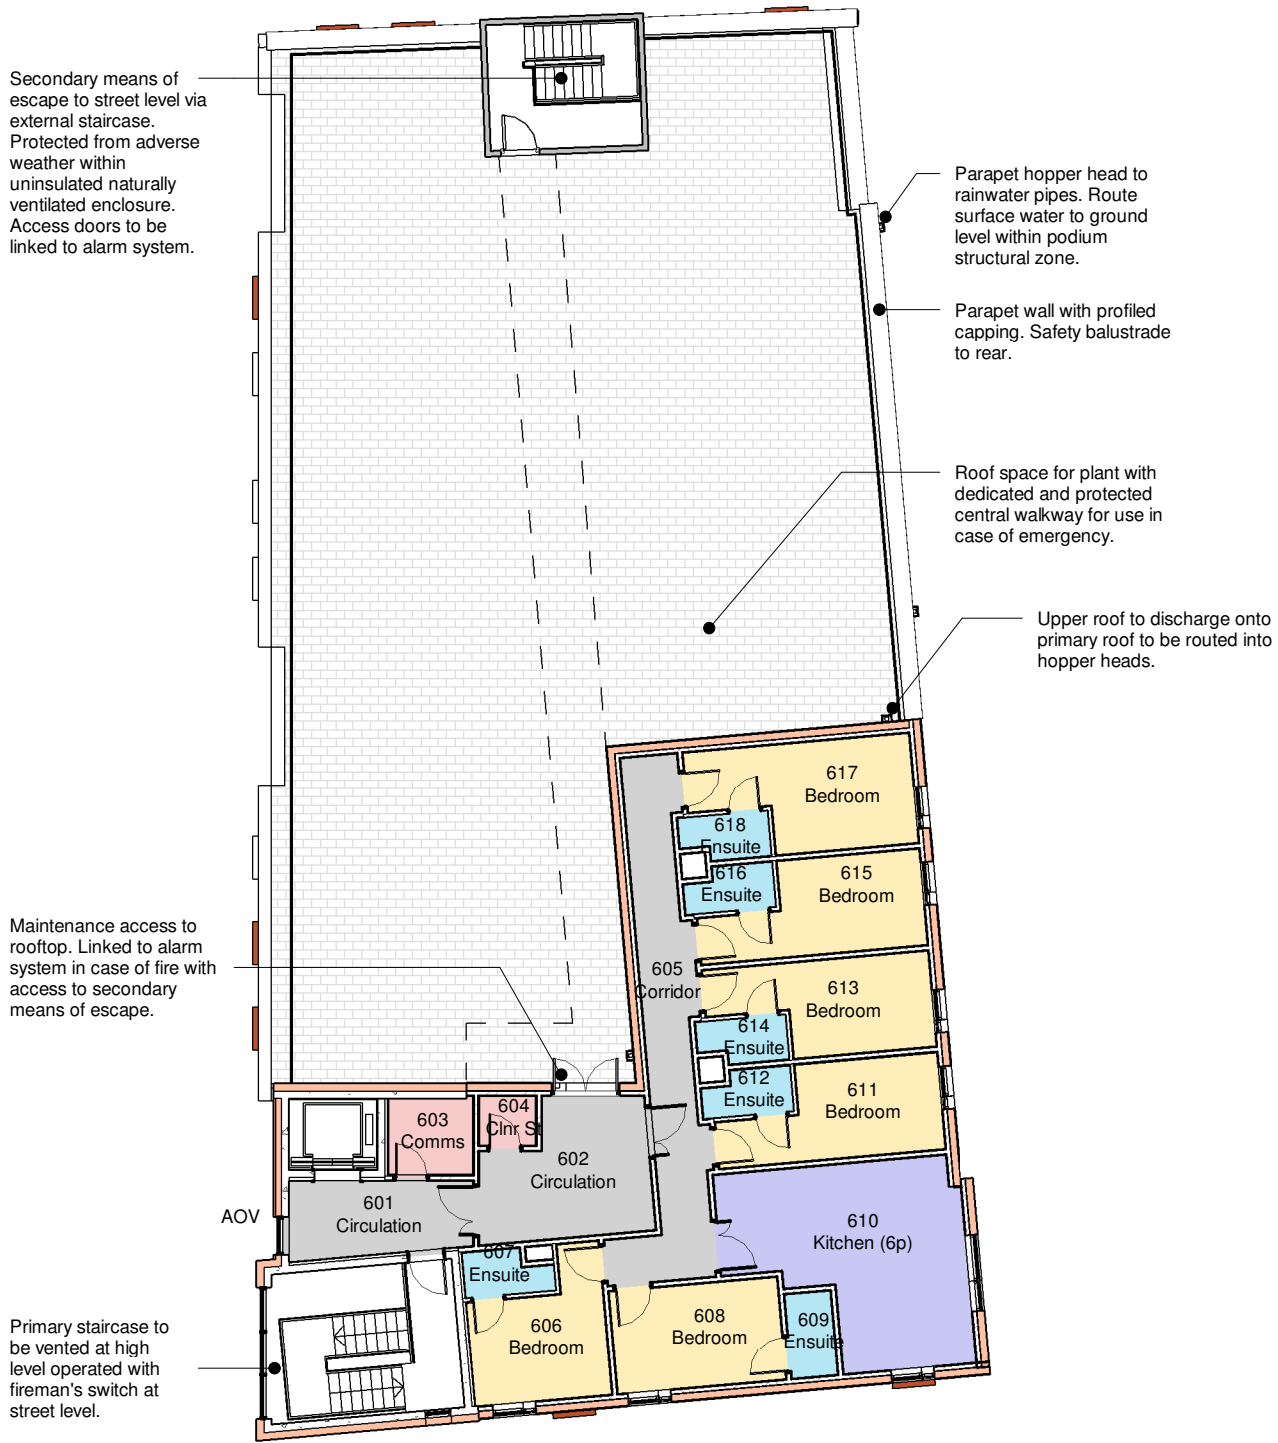

05-Fifth Floor
1 : 200

P5	Drawing Issue	JL	DJS	27.01.2022
P4	South, West and North elevation facing Bedford Street revised.	JAH	DJS	08.03.2019
P3	Secondary means of escape added	JAH	DJS	12.07.2018
P2	Redesigned to four bed flats	JAH	DJS	15.12.2017
P1	Redesign to single storey block	JAH	DJS	25.11.2017

REV	DESCRIPTION	BY	CHK	DATE
Cover Storey Architects Cover Storey Architects LLP Tel. 02392 006266 18 St Georges Avenue, Havant info@coverstoreyarchitects.co.uk PO9 2RX www.coverstorey.co.uk				
Project No:		Drawing No:		Revision:
16102		P209		P5

Project name:	Drawing name:	Scale @ A3:	Drawn / Checked:	Date:	Status:	Project No:	Drawing No:	Revision:
Vahnea Student Residences, Bognor Regis	Fifth Floor Plan Proposed	1 : 200	JAH / DJS	31/08/17	PLANNING	16102	P209	P5