




Scale Bar 1:500@A3

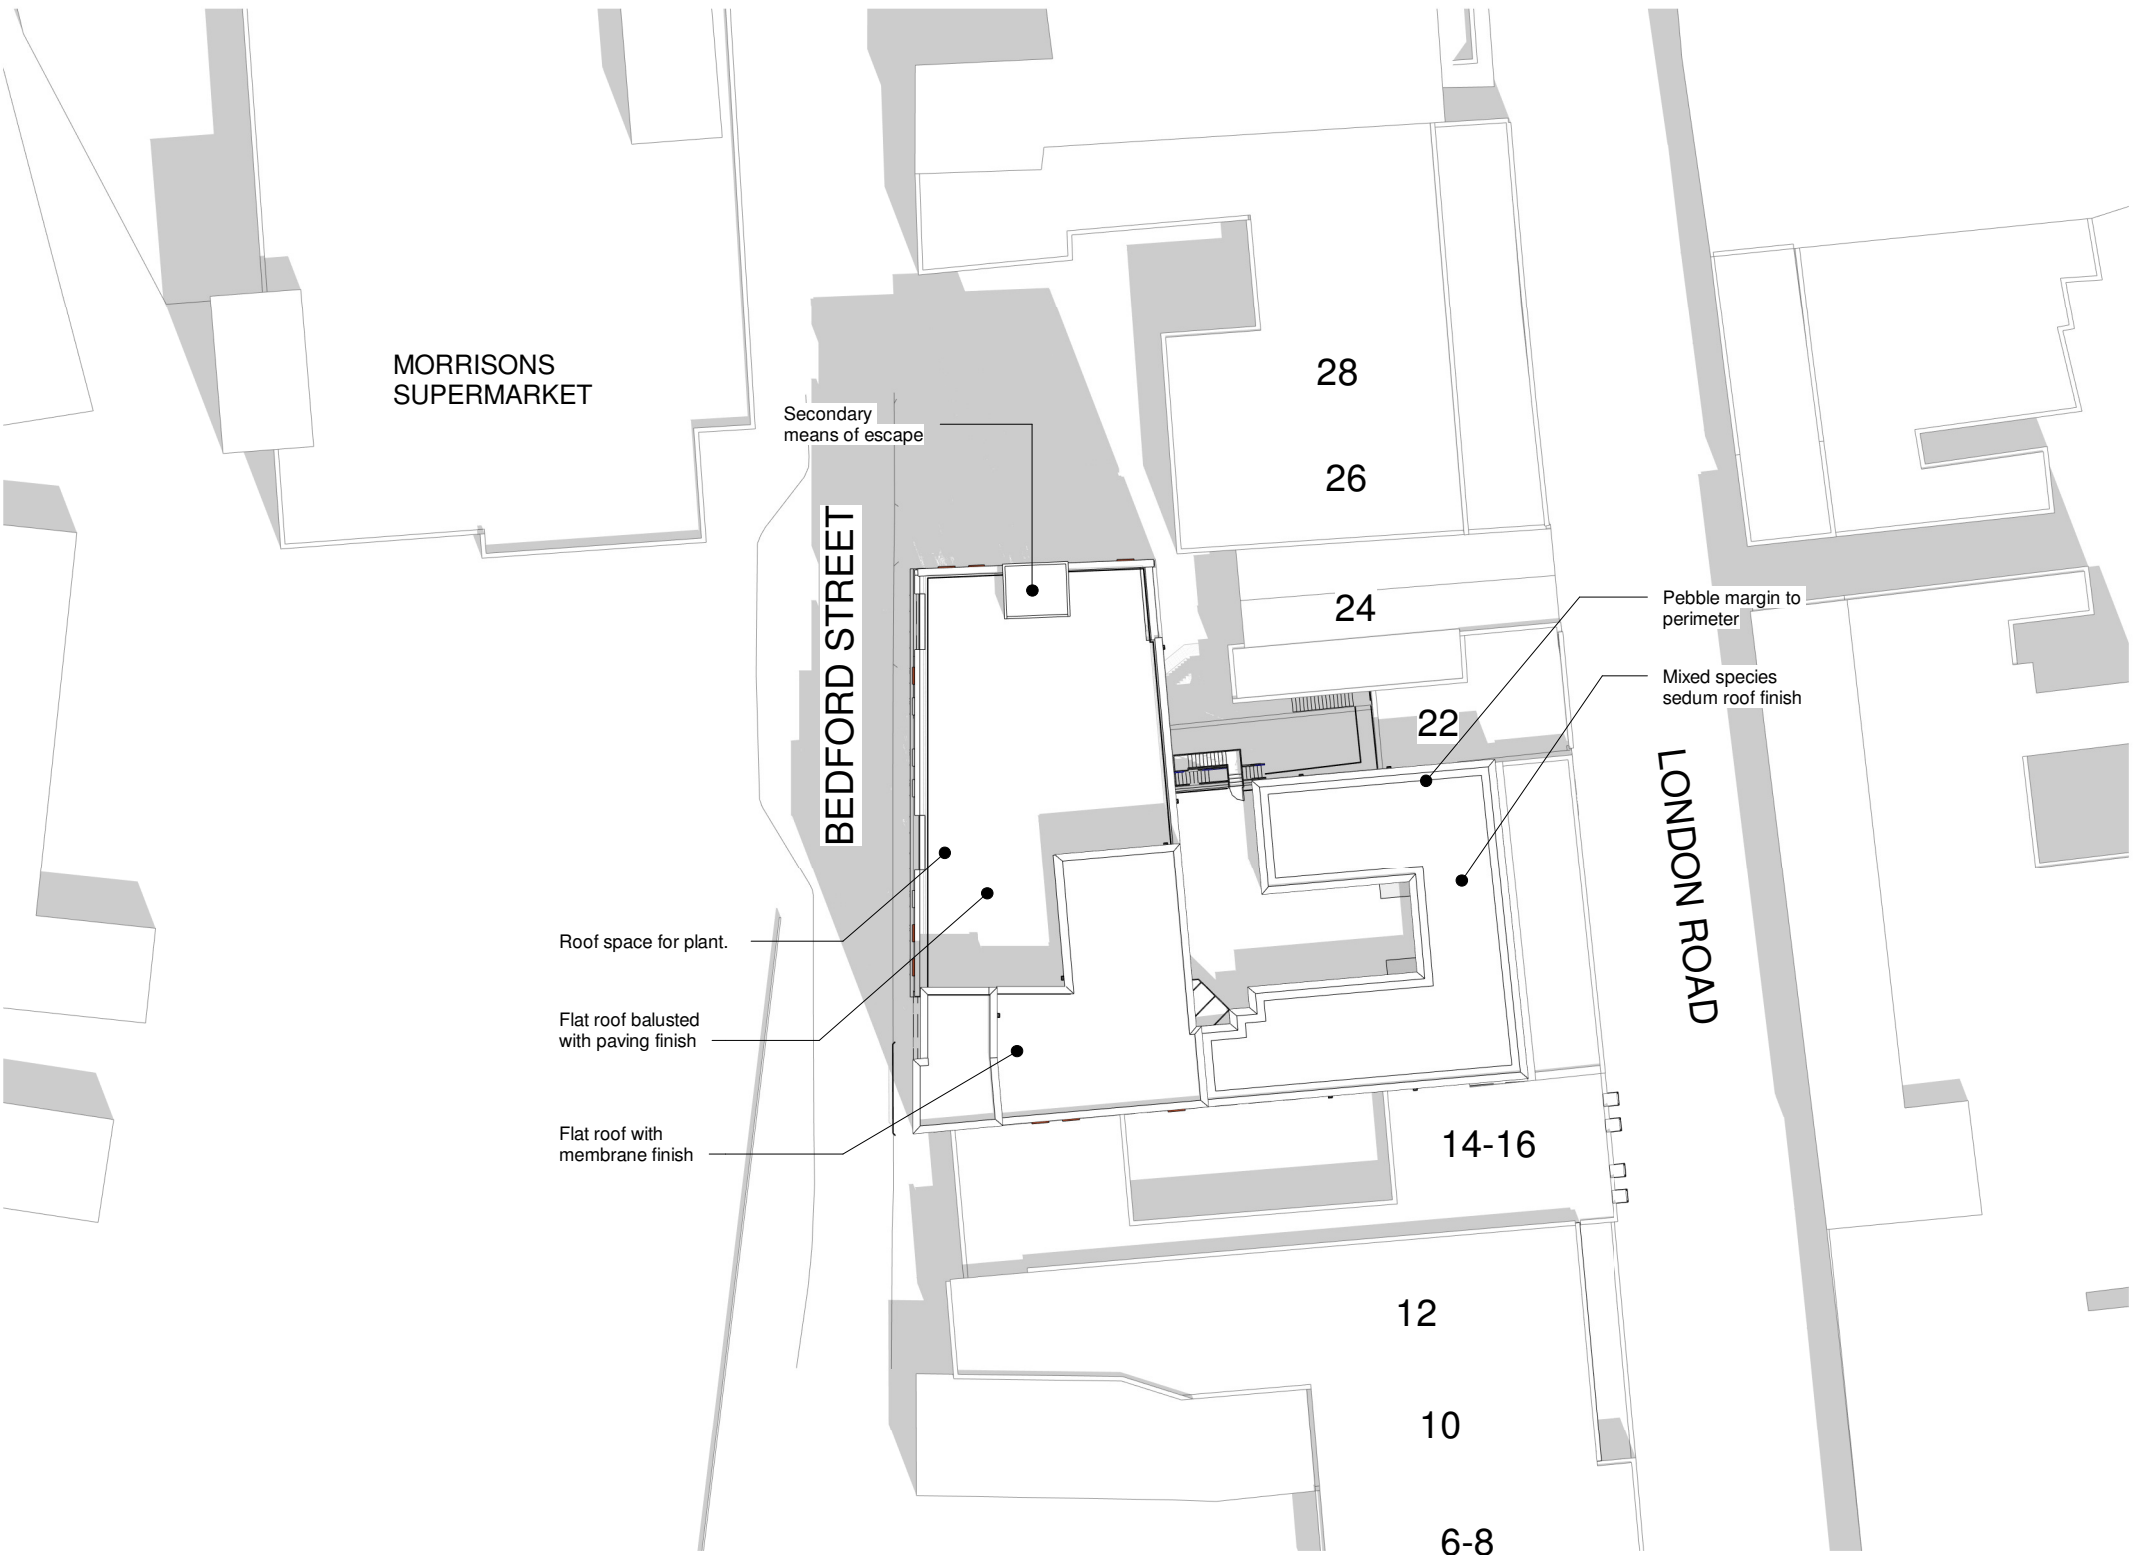

05-Roof Plan
1 : 500

P7	Drawing Issue	JL	DJS	27.01.2022
P6	South, West and North elevation facing Bedford Street revised.	JAH	DJS	08.03.2019
P5	Secondary means of escape added	JAH	DJS	12.07.2018
P4	Redesigned to four bed flats	JAH	DJS	15.12.2017
P3	Redesign to single storey block	JAH	DJS	25.11.2017
P2	Minor revisions and additional notes	JAH	DJS	31.08.2017
P1	Revised Courtyard	JAH	DJS	15.08.2017

REV	DESCRIPTION	BY	CHK	DATE
Cover Storey Architects Cover Storey Architects LLP18 St Georges Avenue, HavantPO9 2RX Tel. 02392 006266info@coverstoreyarchitects.co.ukwww.coverstorey.co.uk				
Project No: 16102		Drawing No: P210		Revision: P7

Project name: Vahnea Student Residences, Bognor Regis	Drawing name: Roof Plan Proposed	Scale @ A3: 1 : 500	Drawn / Checked: JAH / DJS	Date: 13/07/17	Status: PLANNING	Project No: 16102	Drawing No: P210	Revision: P7
--	-------------------------------------	------------------------	-------------------------------	-------------------	---------------------	----------------------	---------------------	-----------------