



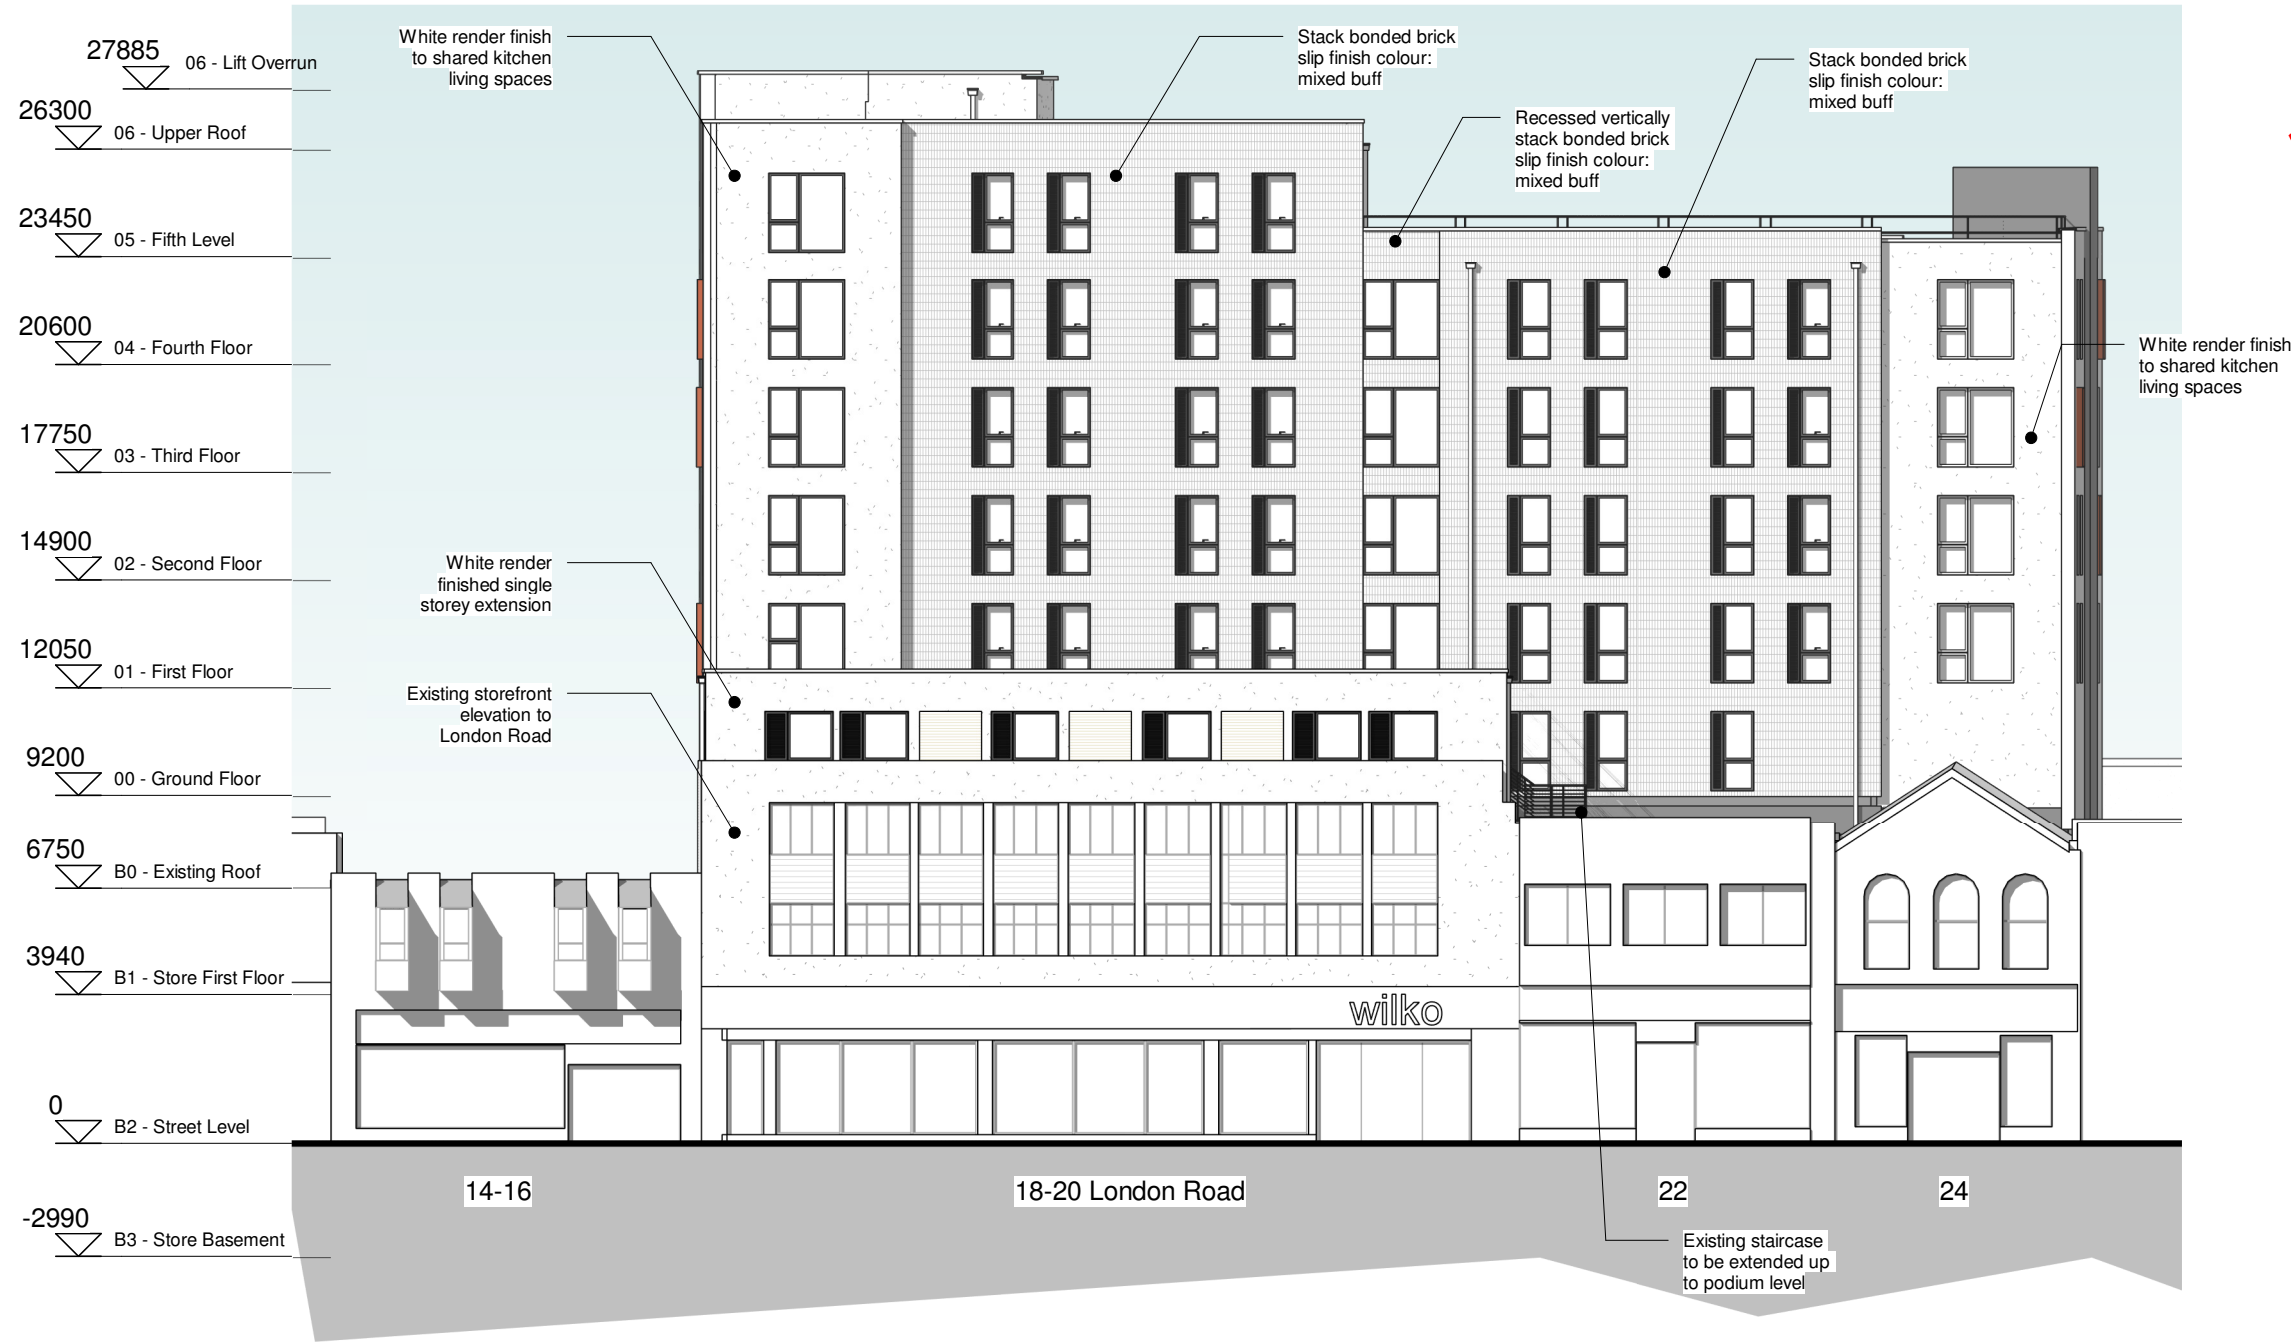

Scale Bar 1:200@A3

This drawing is the copyright of Cover Storey Architects LLP
All dimensions must be verified on site prior to construction
Do not scale this drawing except for planning application purposes

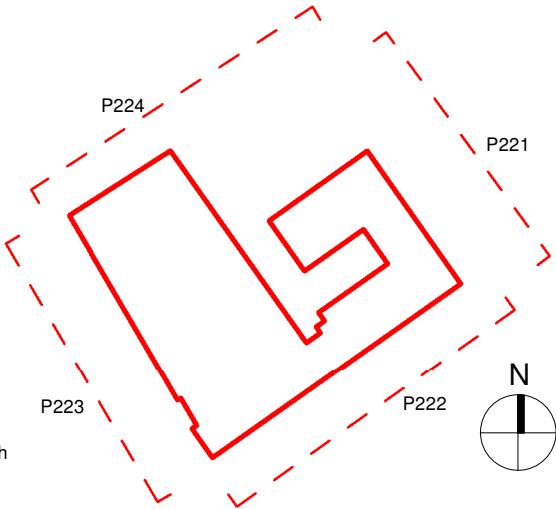

Material Key

- Proposed render finish, colour: White
- Proposed brick slip cladding stack bonded on mineral wool based non-combustable cladding system, colour: Buff mixed
- Polyester powder coated metal louvre screen, colour: Anthracite
- Polyester powder coated window units, colour: Anthracite
- Stainless steel and wire hand rail and edge protection, finish: tbc
- Polyester powder coated aluminium rainwater goods, colour: tbc

North East Elevation
1 : 200

P8	Drawing Issue	JL	DJS	27.01.2022
P7	South, West and North elevation facing Bedford Street revised.	JAH	DJS	08.03.2019
P6	Secondary means of escape added	JAH	DJS	12.07.2018
P5	Material notes revised	JAH	DJS	05.04.2018
P4	Redesigned to four bed flats	JAH	DJS	15.12.2017
P3	Redesign to single storey block	JAH	DJS	25.11.2017
P2	Minor revisions and additional notes	JAH	DJS	31.08.2017
P1	Revised Levels, Revised to Ensuites, Revised Courtyard	JAH	DJS	15.08.2017
REV	DESCRIPTION	BY	CHK	DATE
Cover Storey Architects				
Cover Storey Architects LLP 18 St Georges Avenue, Havant Tel. 02392 006266 info@coverstoreyarchitects.co.uk www.coverstorey.co.uk				
Project No: 16102		Drawing No: P221		Revision: P8

Project name: Vahnea Student Residences, Bognor Regis	Drawing name: Elevations - North East Proposed	Scale @ A3: As indicated	Drawn / Checked: JAH / DJS	Date: 16/08/17	Status: PLANNING	Project No: 16102	Drawing No: P221	Revision: P8
--	---	-----------------------------	-------------------------------	-------------------	---------------------	----------------------	---------------------	-----------------