



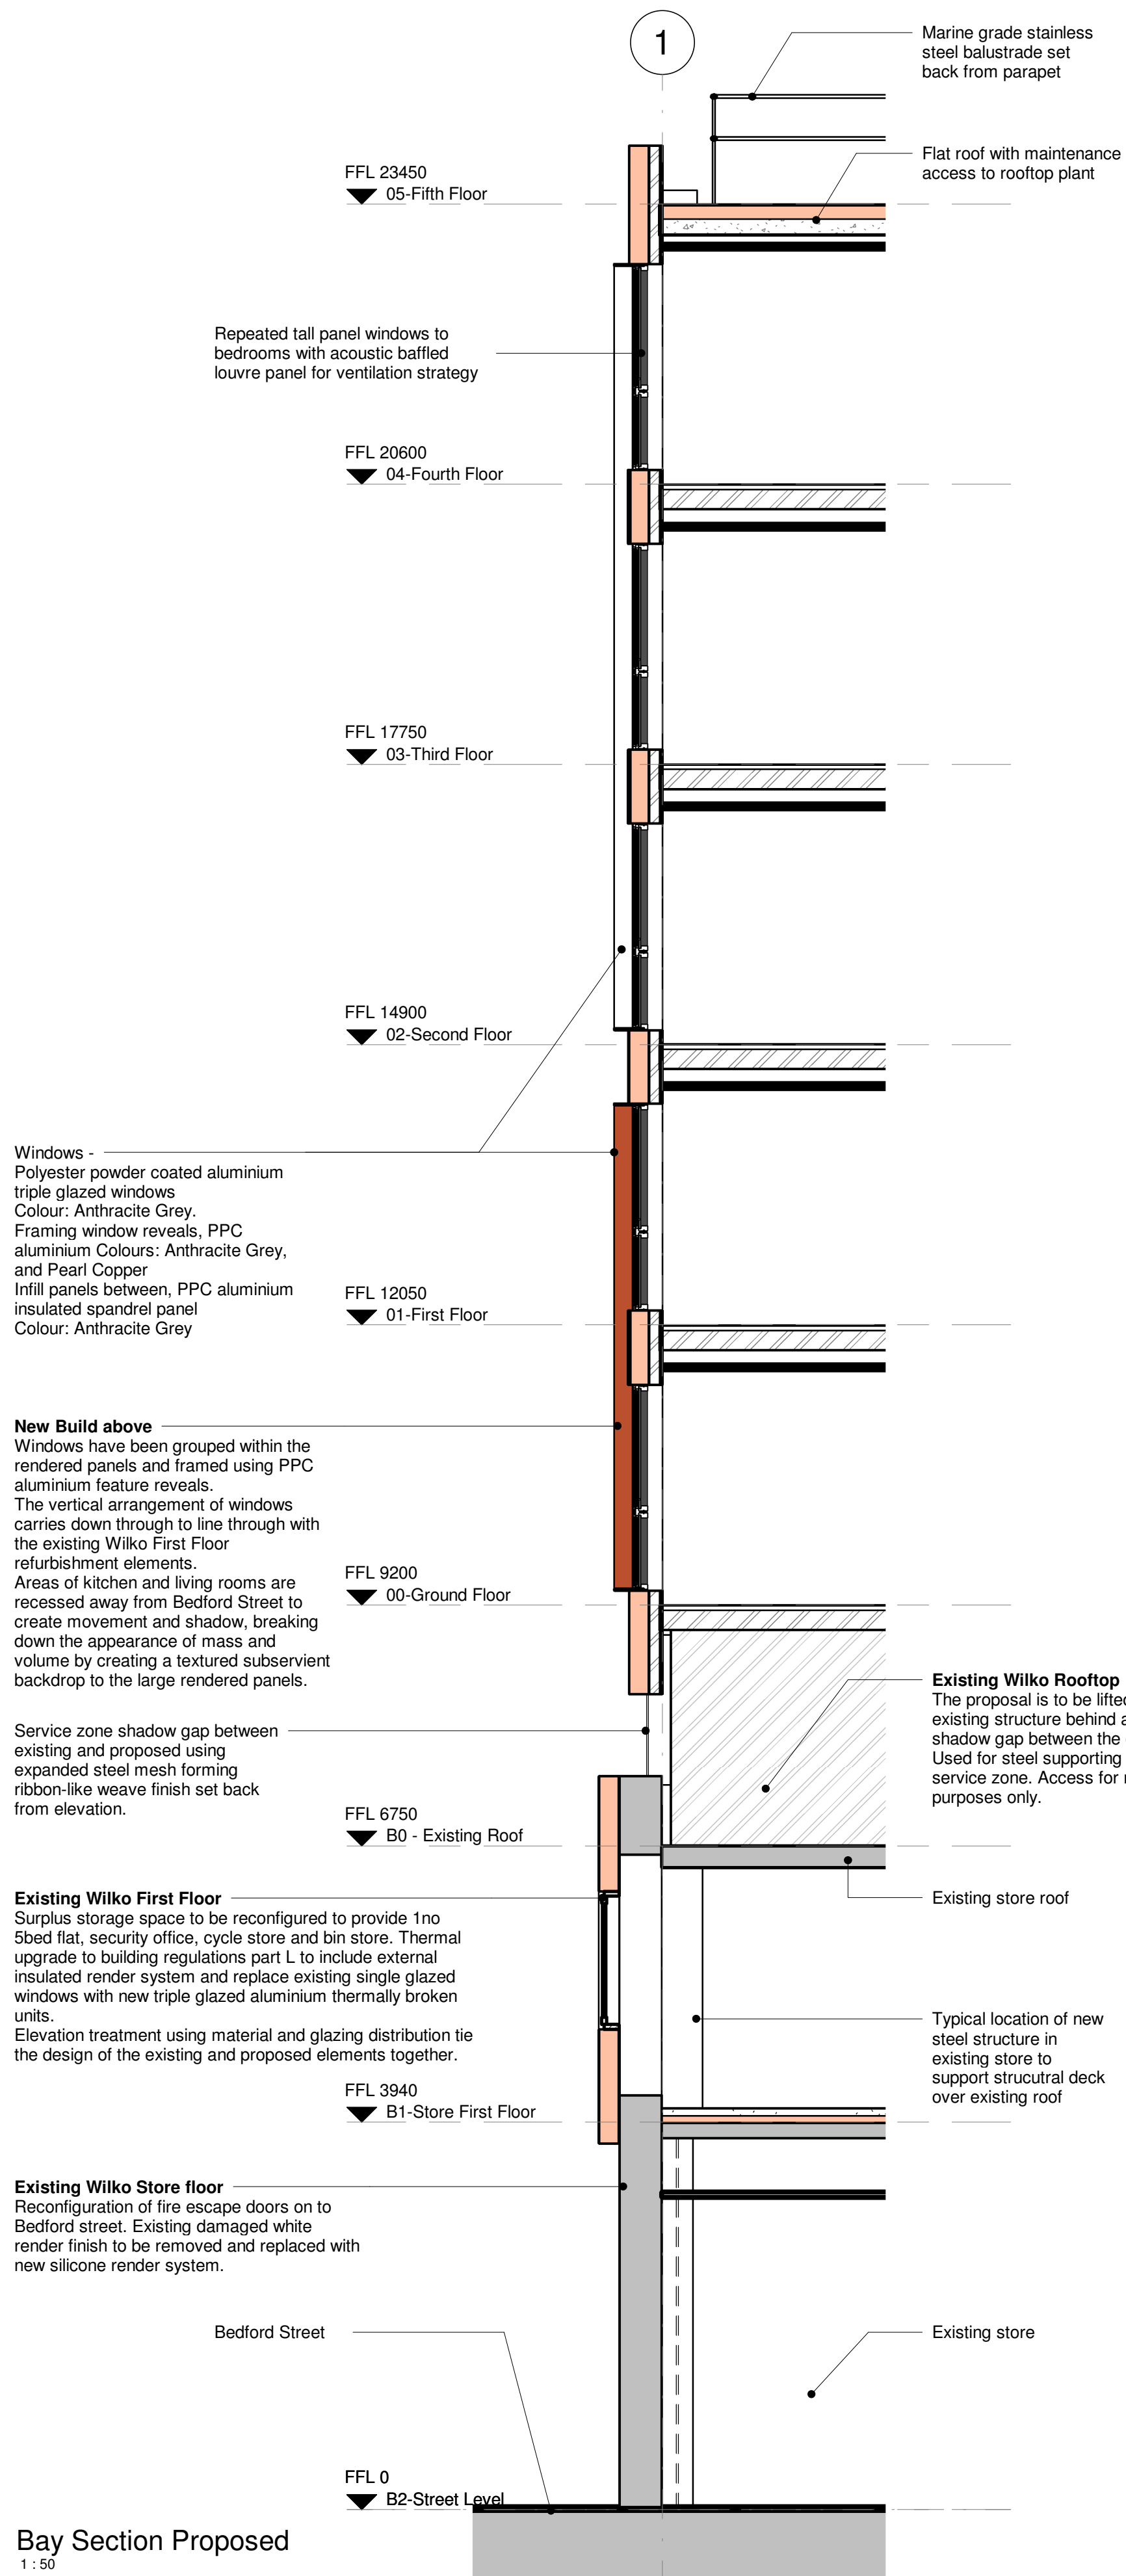

Bay Section Proposed
1:50

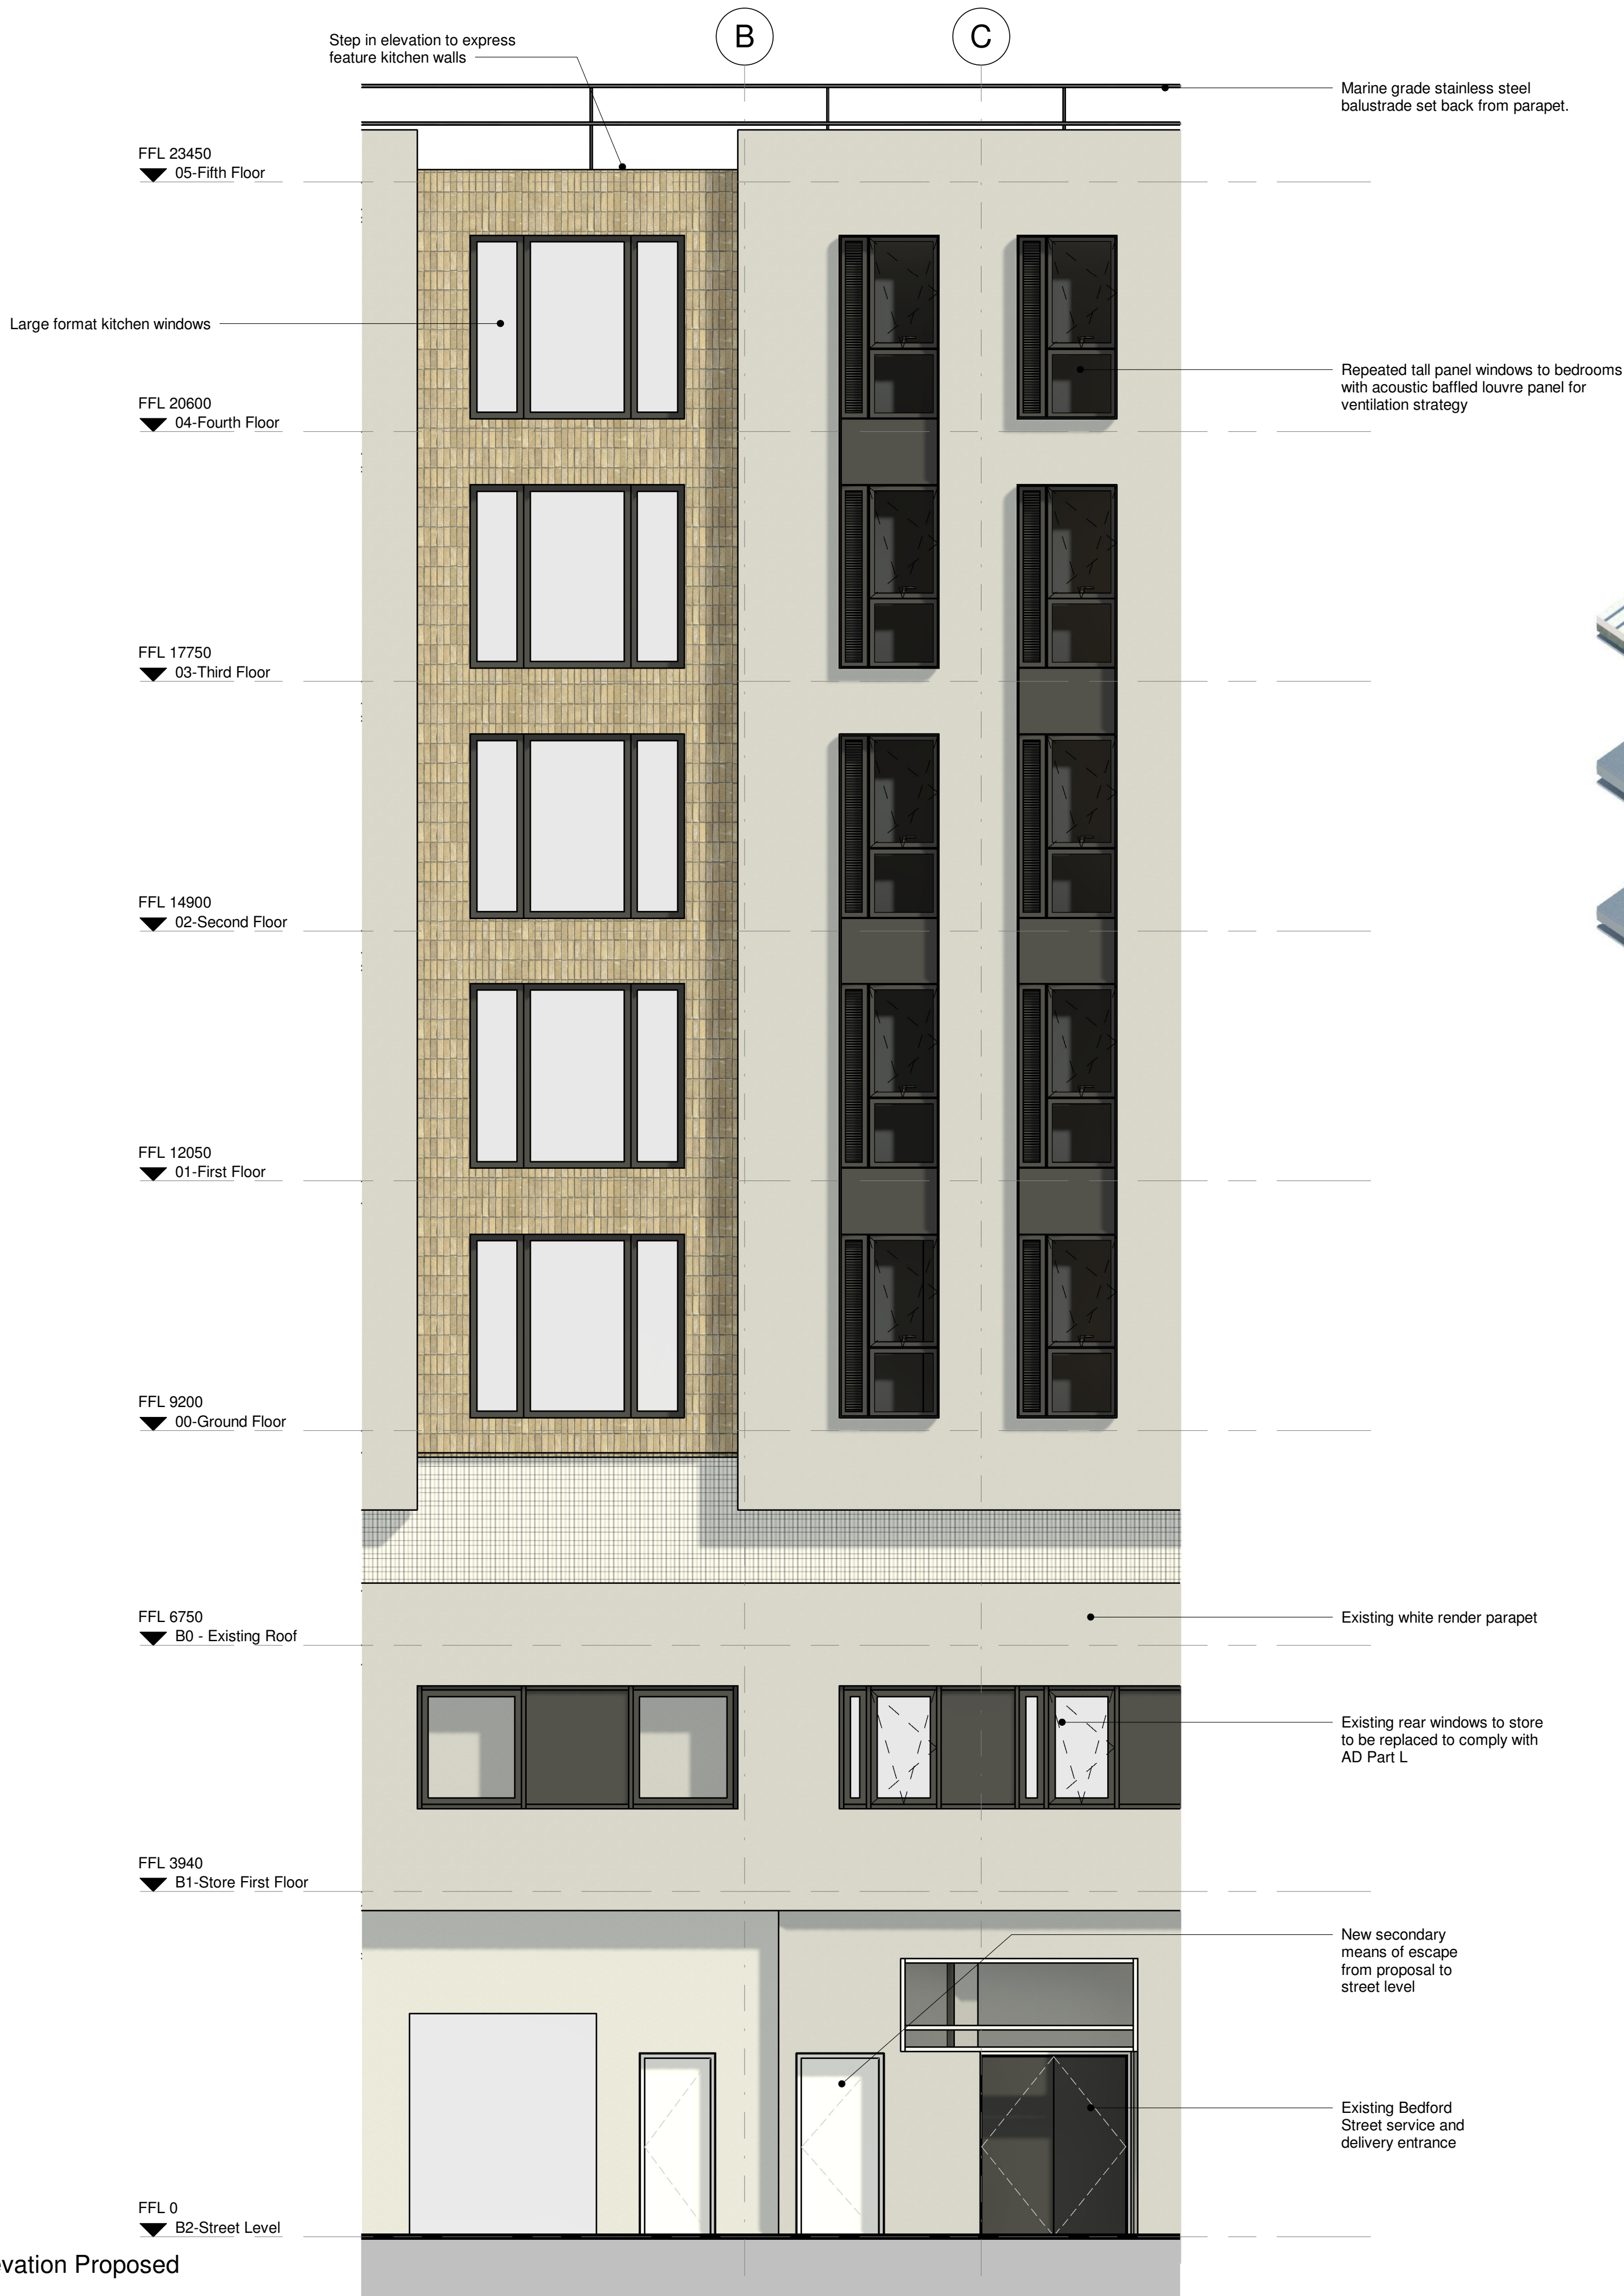

Bay Elevation Proposed

This drawing is the copyright of Cover Storey Architects LLP
All dimensions must be verified on site prior to construction
Do not scale this drawing except for planning application purposes



3D Example

Material Key

-  Proposed render finish, colour: White
-  Proposed brick slip cladding stack bonded on mineral wool based non-combustable cladding system, colour: Buff mixed
-  Polyester powder coated metal louvre screen, colour: Anthracite
-  Polyester powder coated window units, colour: Anthracite
-  Stainless steel and wire hand rail and edge protection, finish: tbc
-  Polyester powder coated aluminium rainwater goods, colour: tbc

P3	Drawing Issue	JL	DJS	27.01.20
P2	Revised rear elevation and existing first floor windows as proposed	JAH	DJS	27.02.20
P1	Notes revised	JAH	DJS	12.07.20

Cover Storey
Architects

Cover Storey Architects LLP 18 St Georges Avenue, Havant PO9 2RX
Tel. 02392 006266 info@coverstoreyarchitects.co.uk www.coverstorey.co.uk

Project No:	Drawing No:	Revision:
16102	P260	P3

Project name:

Vahnea Student Residences, Bognor Regis

Drawing name:

Bay Elevation Proposed

Scale @ A1:	As indicated
-------------	--------------

Drawn / Checked:
JAH / DJS

Date:	NOV 2017
-------	----------

Status:	PLANNING
---------	----------

Project No:	16102
-------------	-------

Drawing No:	P260
-------------	------

Revision: P3