


Notes

1. Do not scale from this drawing, except for planning purposes. Use figured dimensions only.
2. All dimensions must be checked on site prior to commencement of work.
3. Where applicable this drawing is to be read in conjunction with other consultants' drawings.
4. O.S. Licence LIC 0357.
5. This drawing is the copyright of Marni Critchell Architects.

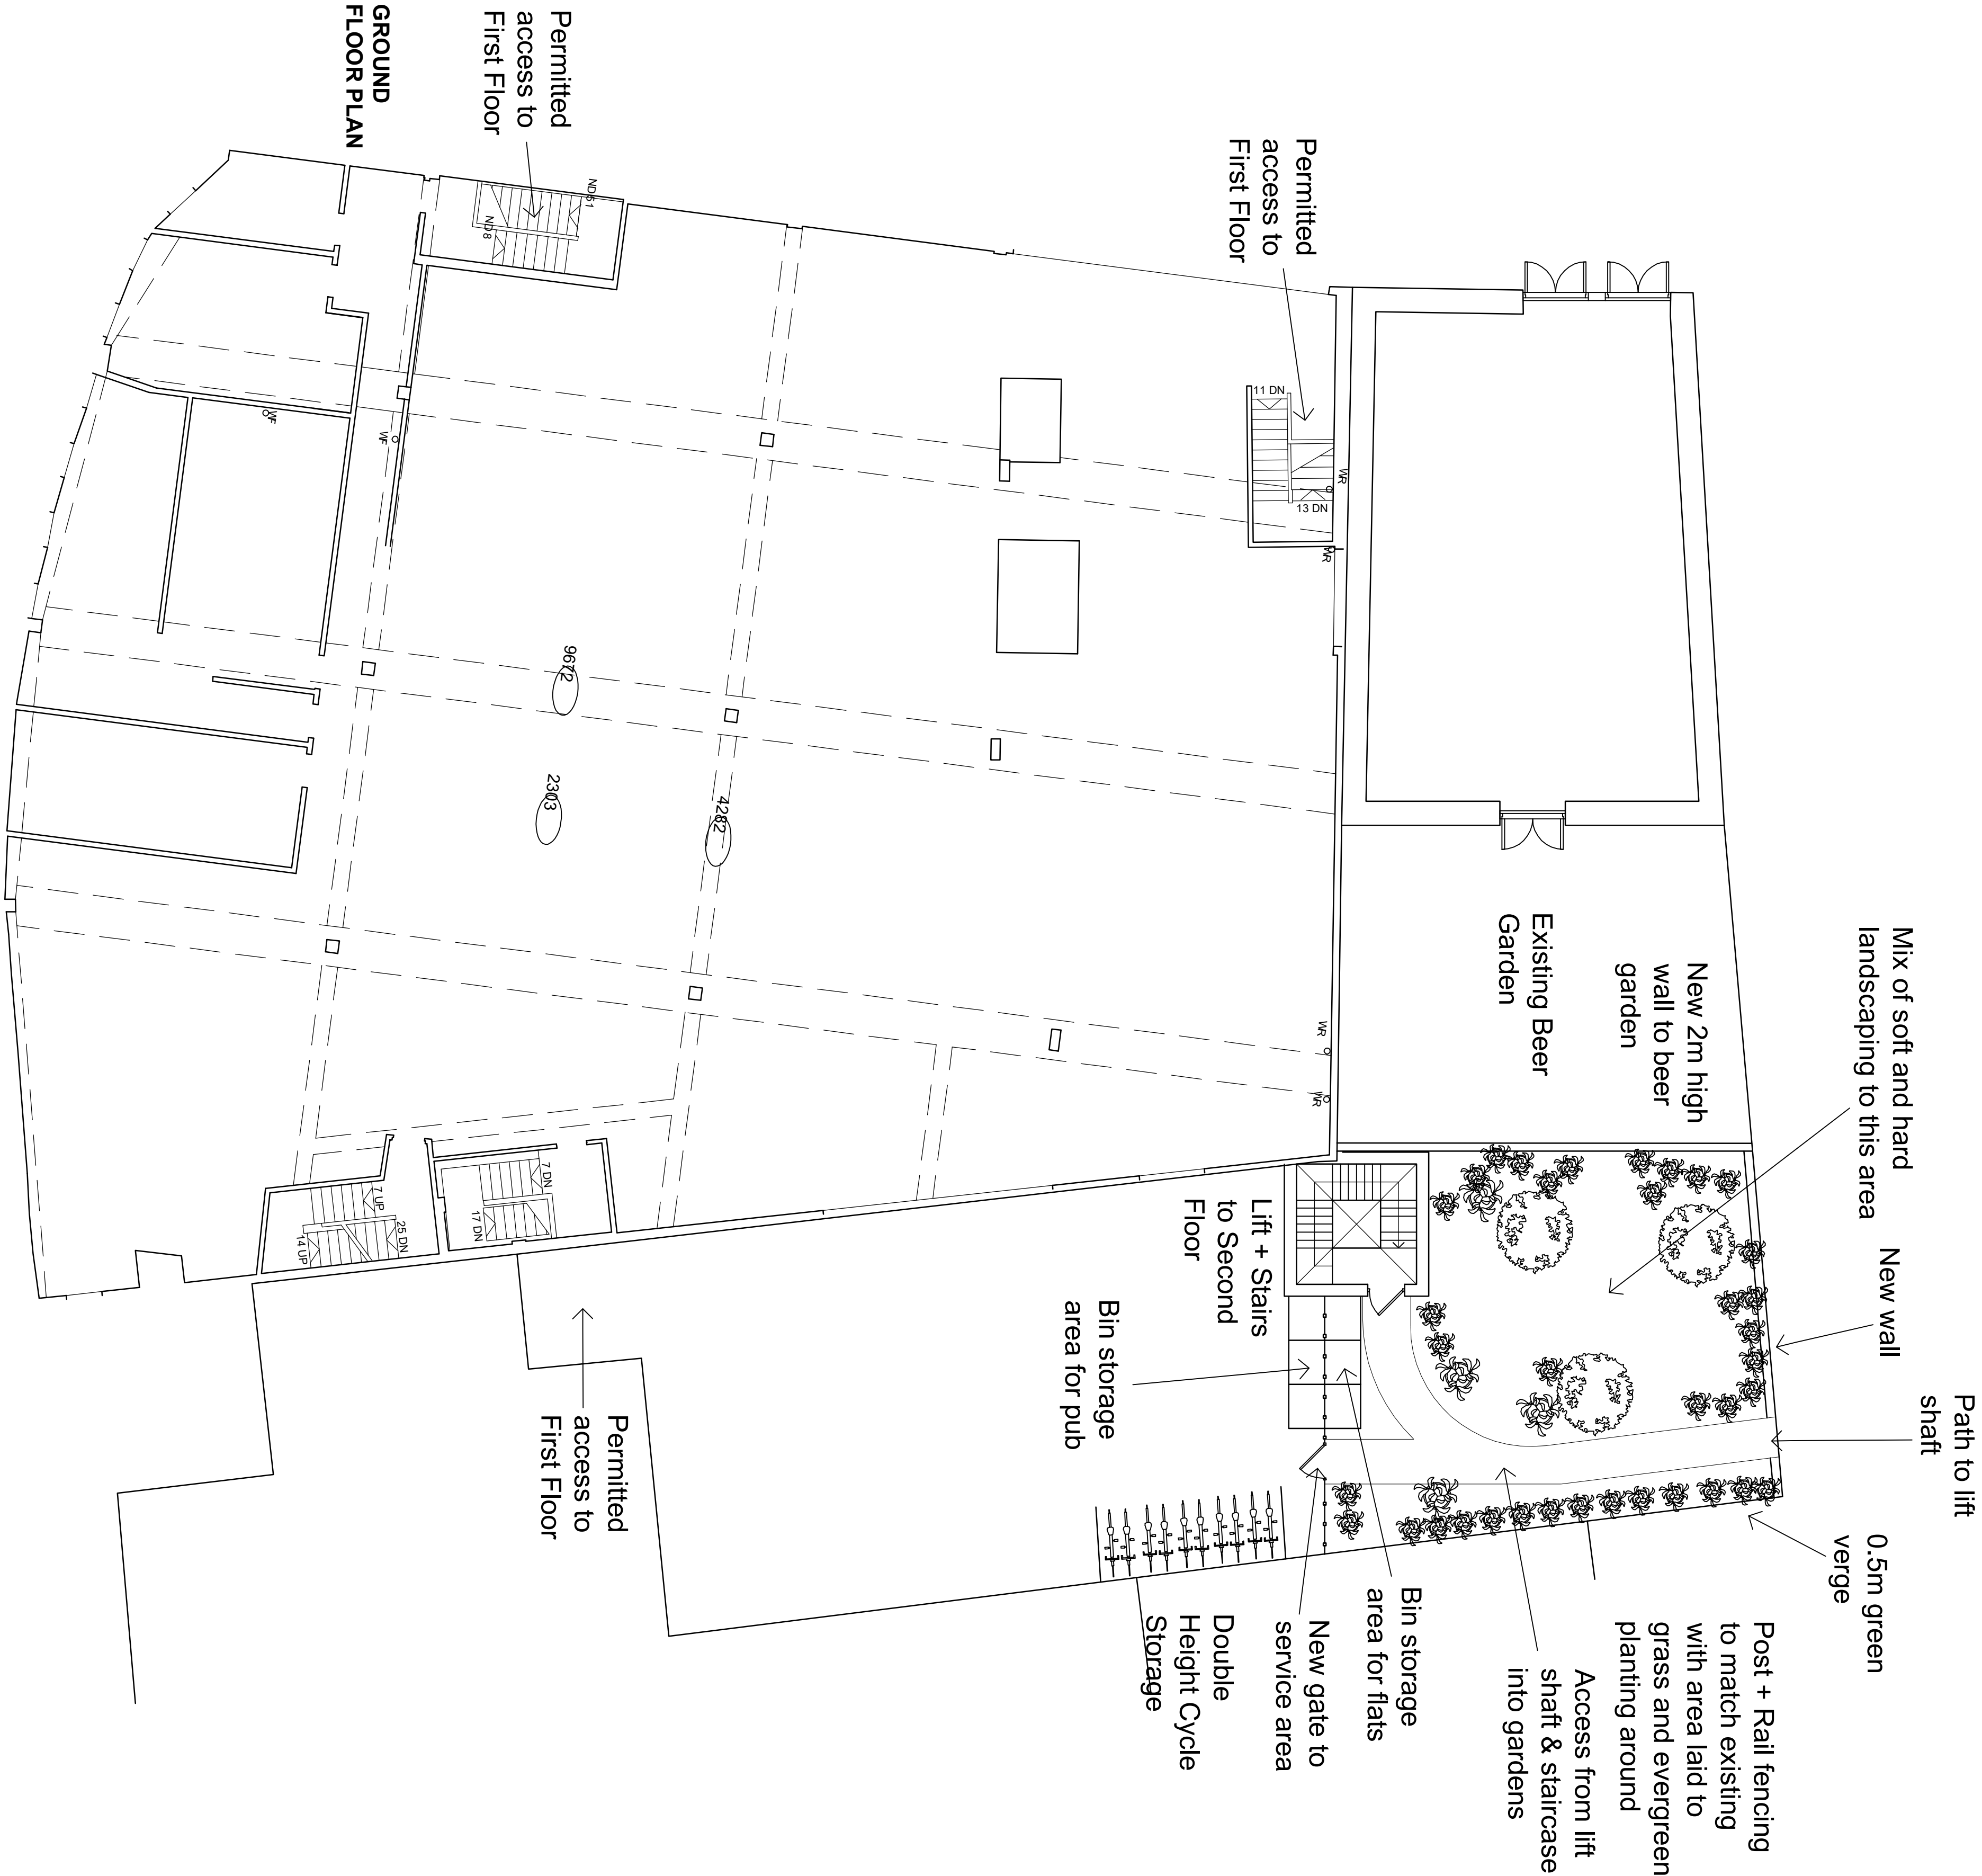

Rev	Date	Amendment	Checked
Town Planners			
Architects			
Severals House ■ Severals Road ■ Midhurst ■ West Sussex ■ GU29 0L			
01793 711655			
severals.house@severals.co.uk			
For			
Regent Properties Ltd			
Project			
Residential development			
2-10 Queensway			
Bognor Regis			
West Sussex			
Drawing			Scale @A1
Proposed Floor Plans			1:100
Ground Floor Plan			
Date	Drawn	Checked	
Job number	Drawing number	Revision	
15.005	01		