


Notes

1. Do not scale from this drawing, except for planning purposes. Use figured dimensions only.
2. All dimensions must be checked on site prior to commencement of work.
3. Where applicable this drawing is to be read in conjunction with other consultants' drawings.
4. O.S. Licence LIC 0357.
5. This drawing is the copyright of Karen Critchell Architects.



FIRST FLOOR PLAN

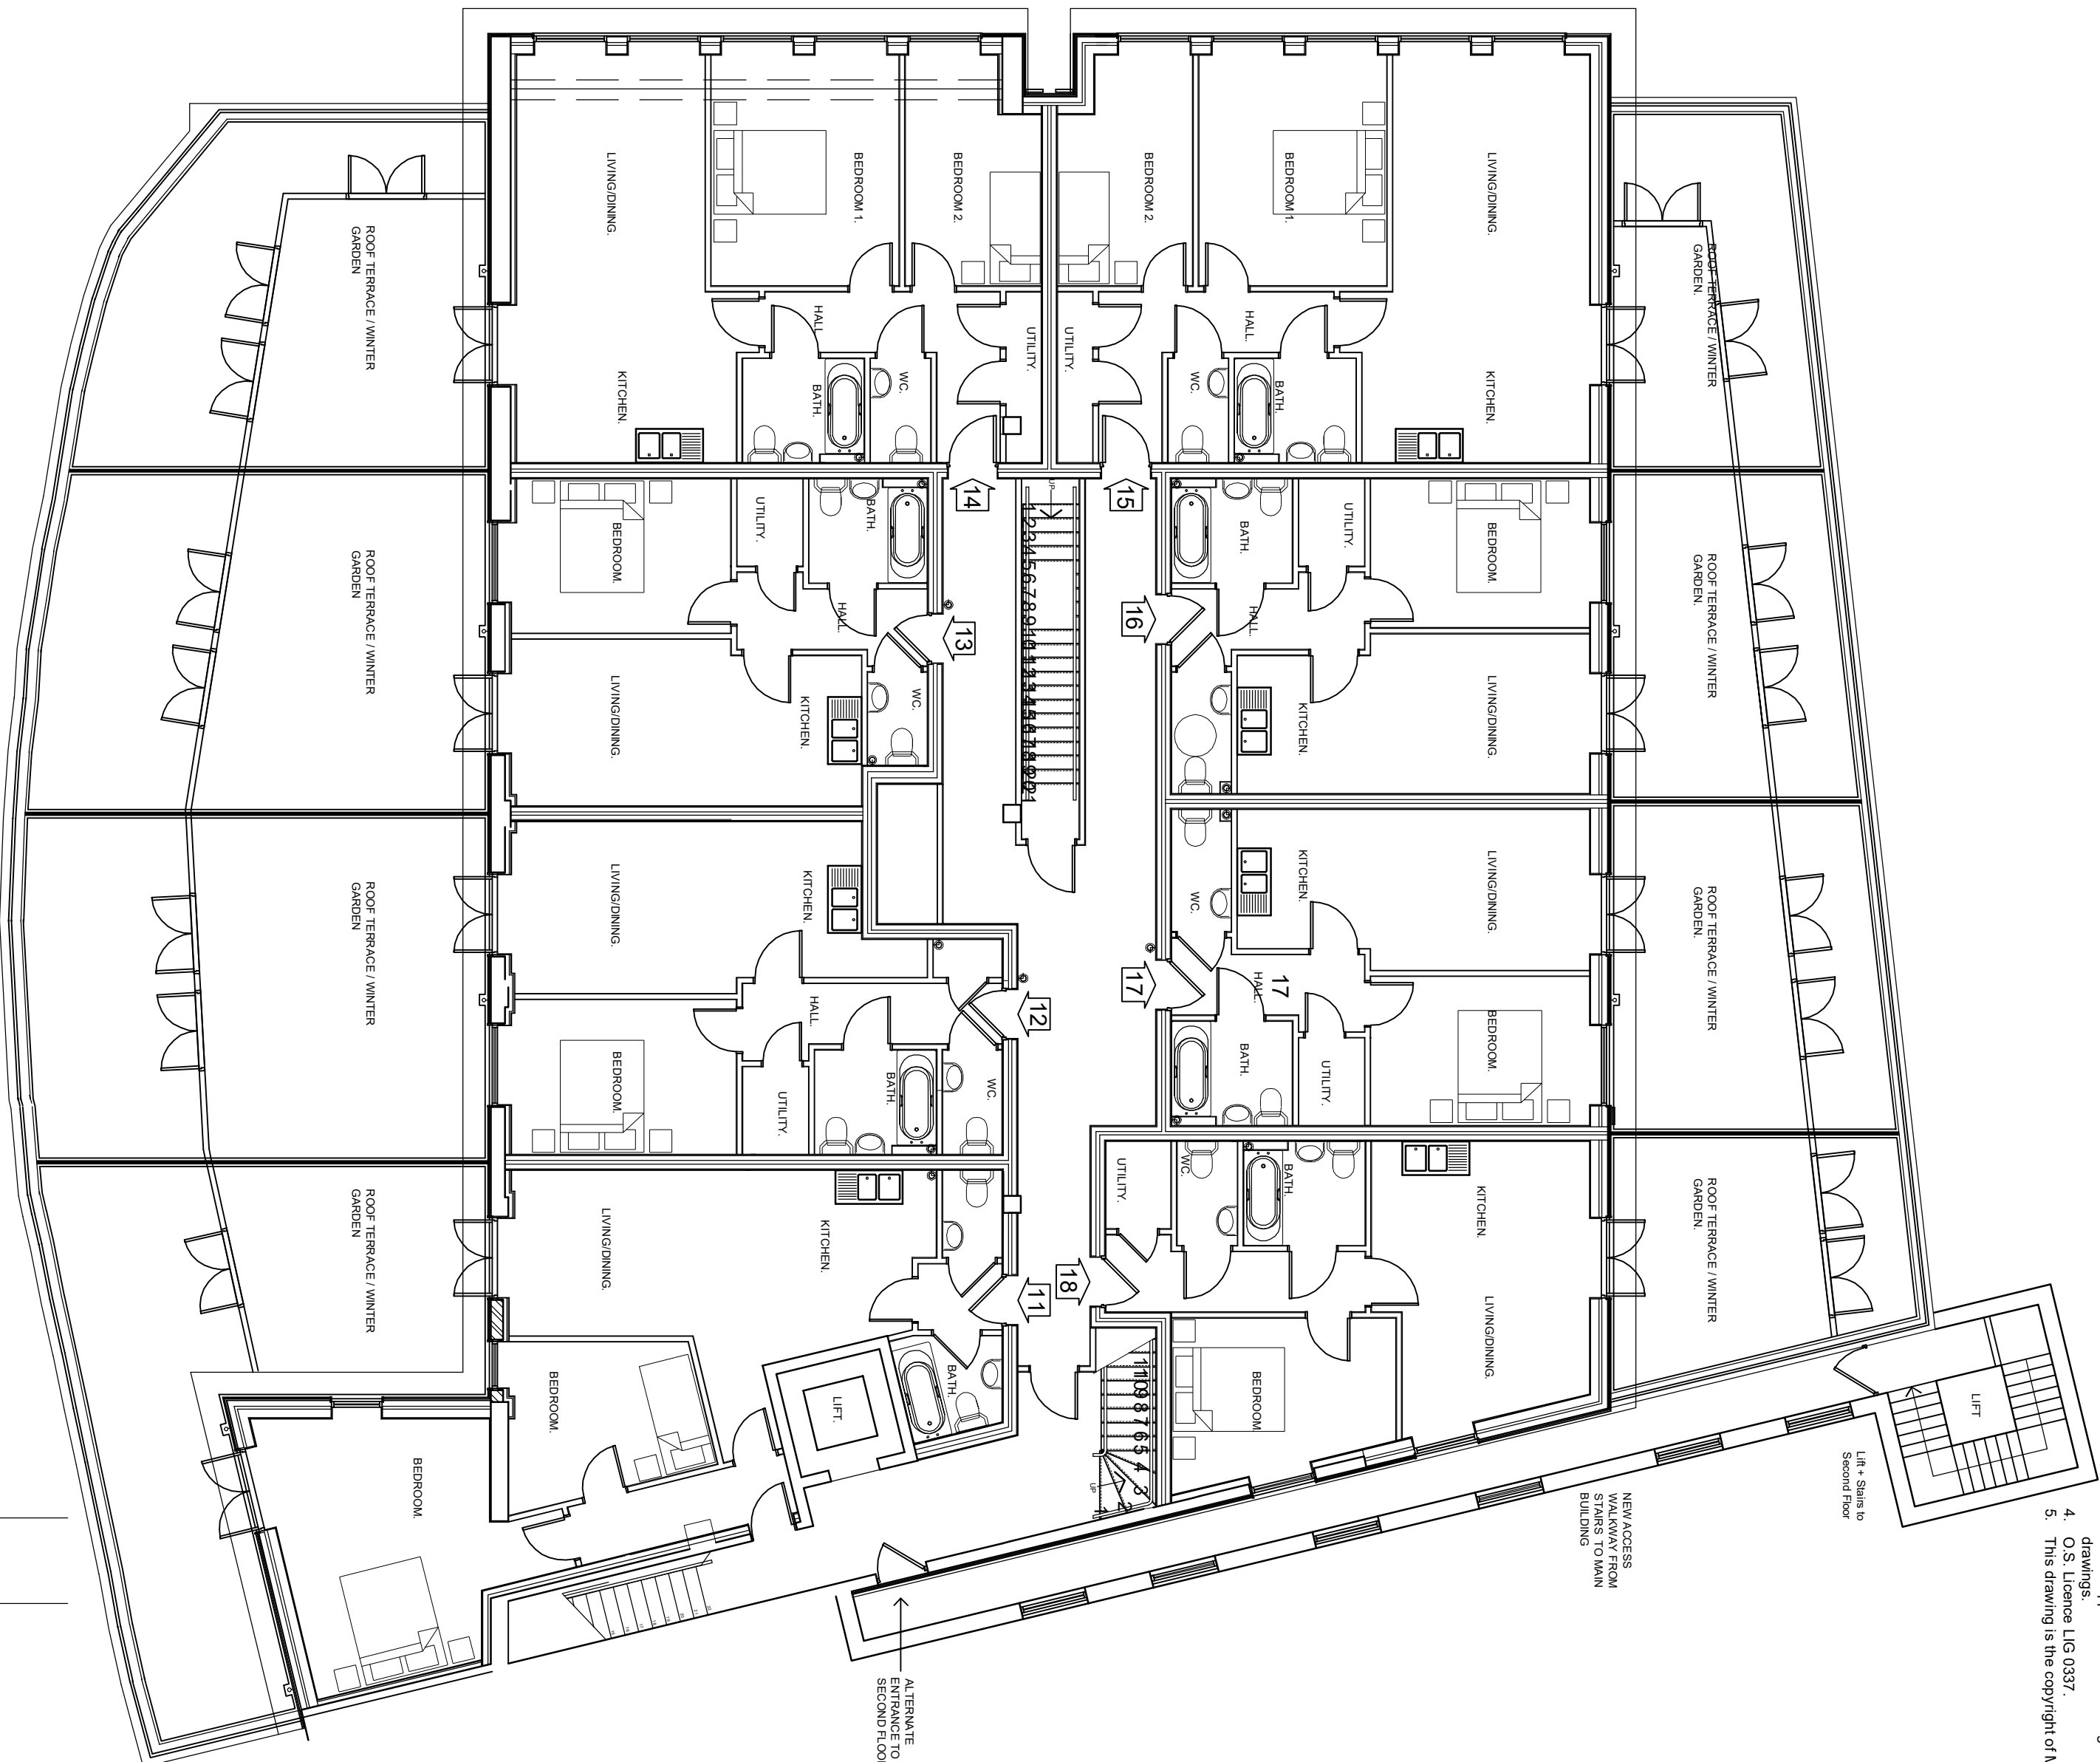

SECOND FLOOR PLAN

Town Planning Architects
**M A R T I N
C R I T C H E L L
A R C H I T E C T S**

Severals House ■ Severals Road ■ Midhurst ■ West Sussex ■ GU28 0L
01793 516155 ■ enquiries@martincritchell.co.uk

For
Regent Properties Ltd

Project
**Residential development
2-10 Queensway
Bognor Regis
West Sussex**

Drawing
**Proposed Floor Plans
First + Second Floor**

Scale @A1

Date	Drawn	Checked
Job number	Drawing number	Revision
15.005	02	