
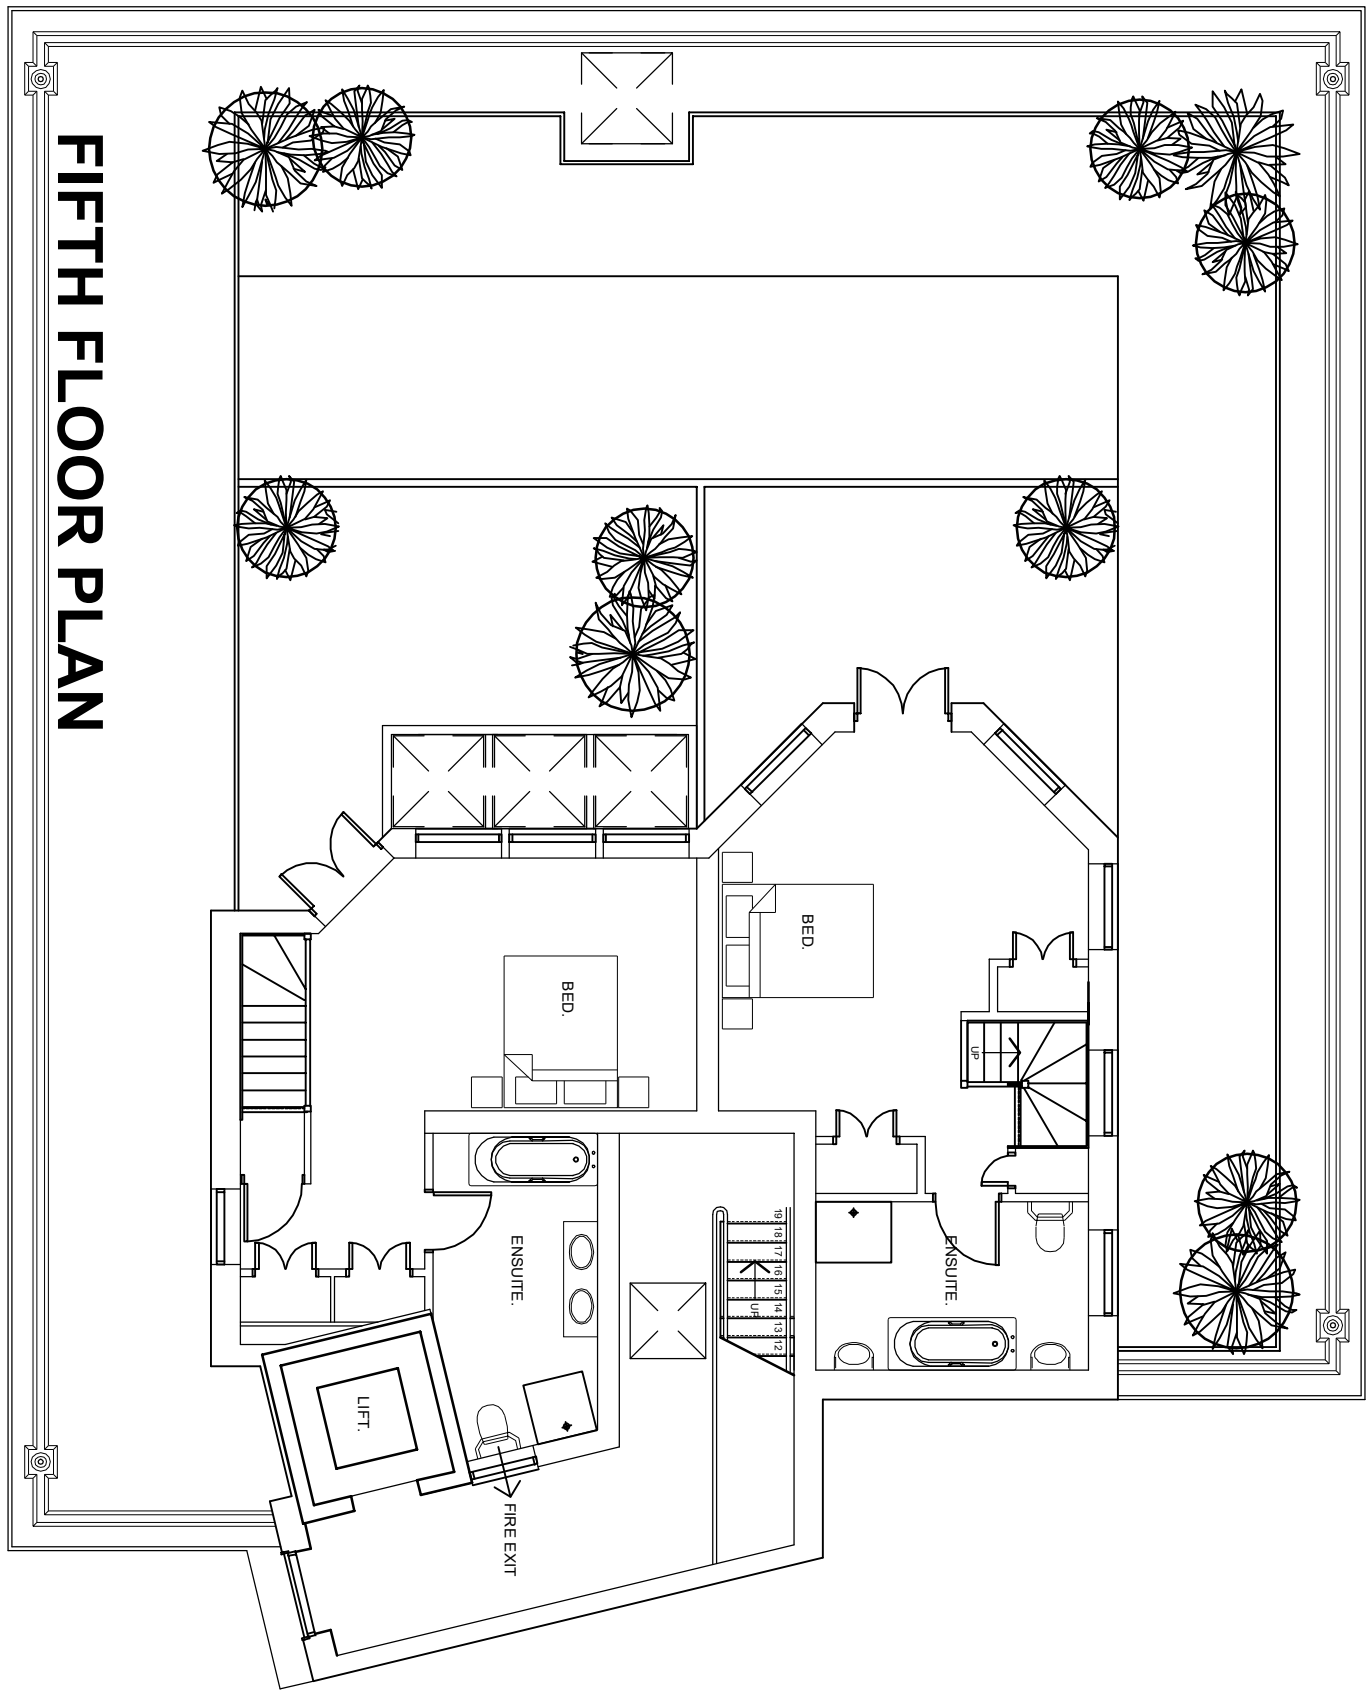
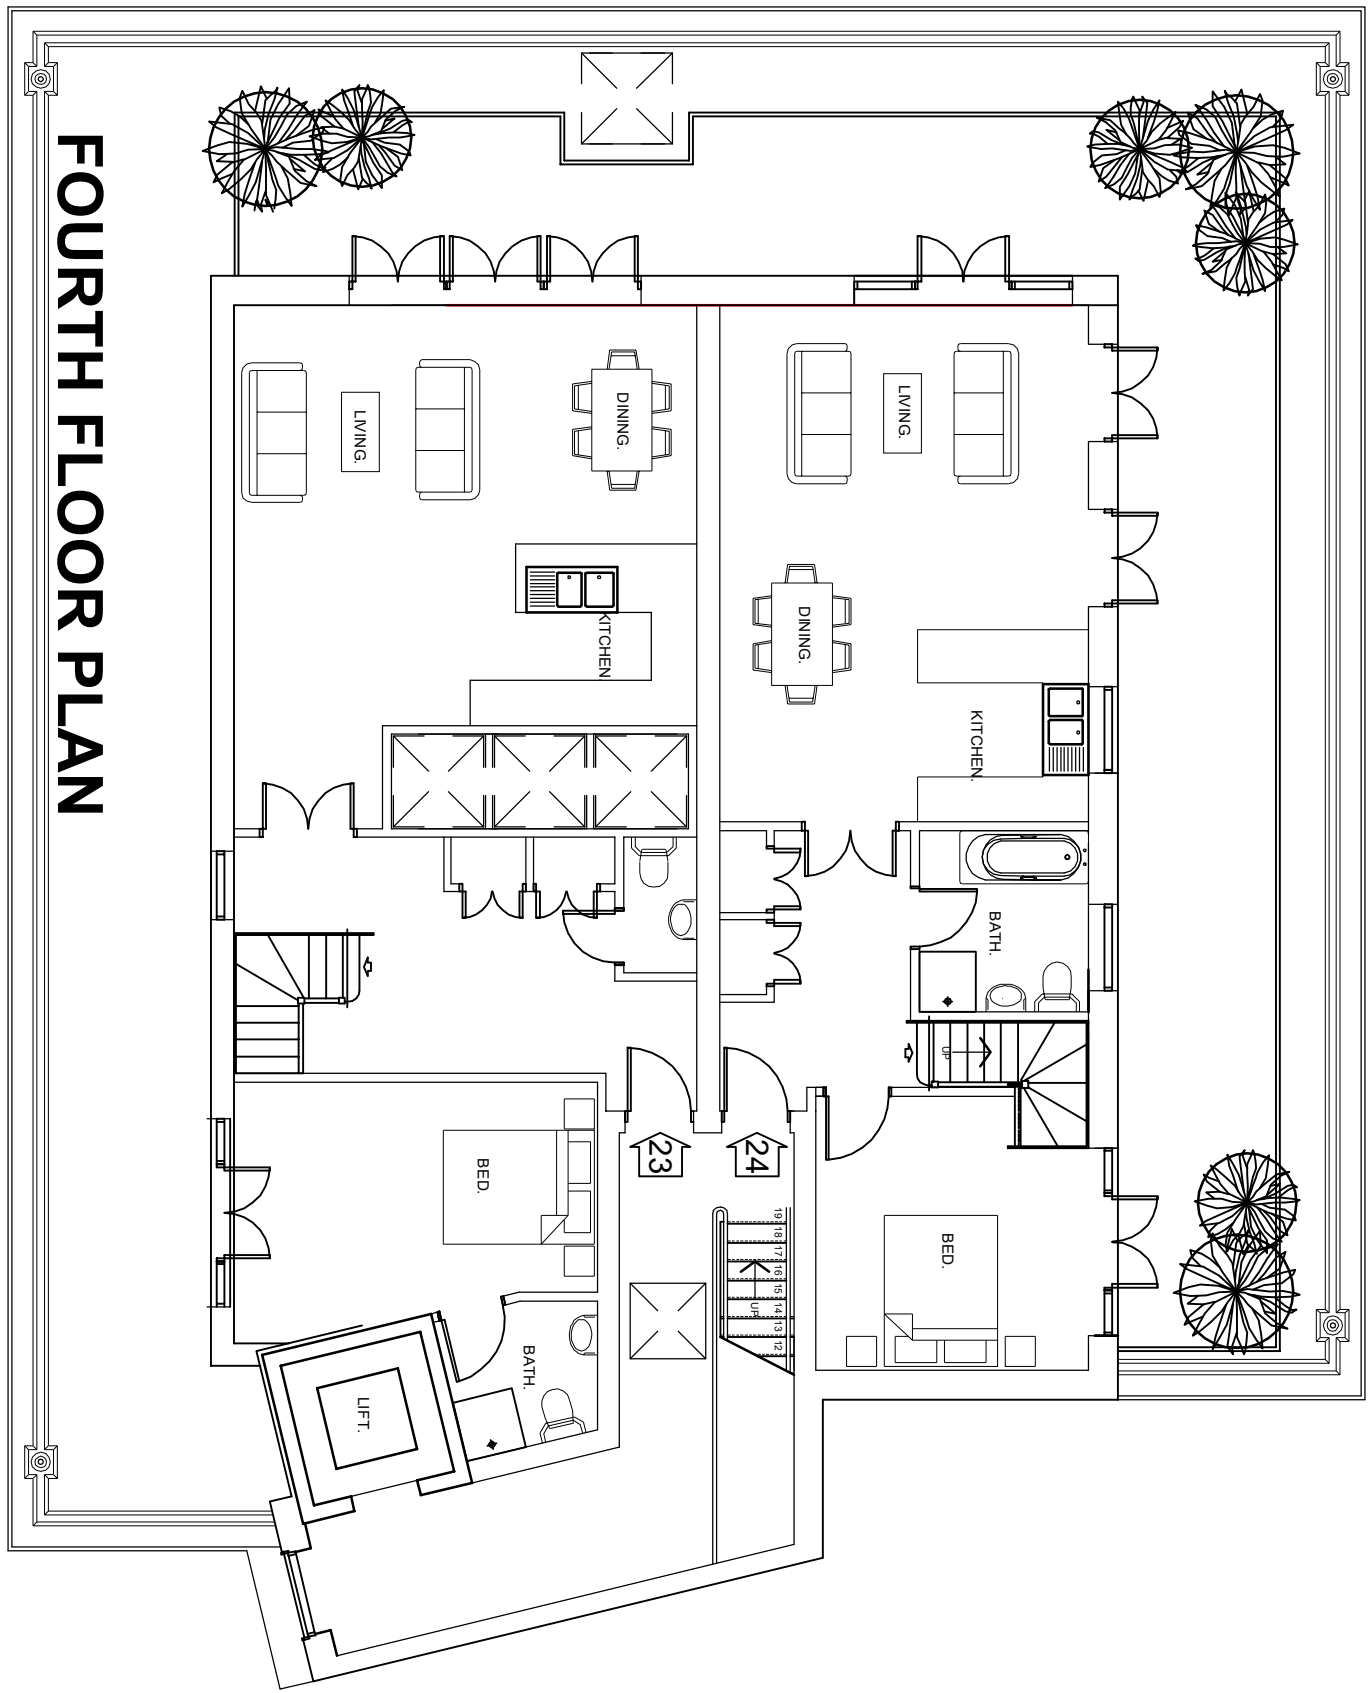


Notes

- 1. Do not scale from this drawing, except for planning purposes. Use figured dimensions only.
- 2. All dimensions must be checked on site prior to commencement of work.
- 3. Where applicable this drawing is to be read in conjunction with other consultants' drawings.
- 4. OS Licence LIC 0357.
- 5. This drawing is the copyright of Mearn Critchell Architects.

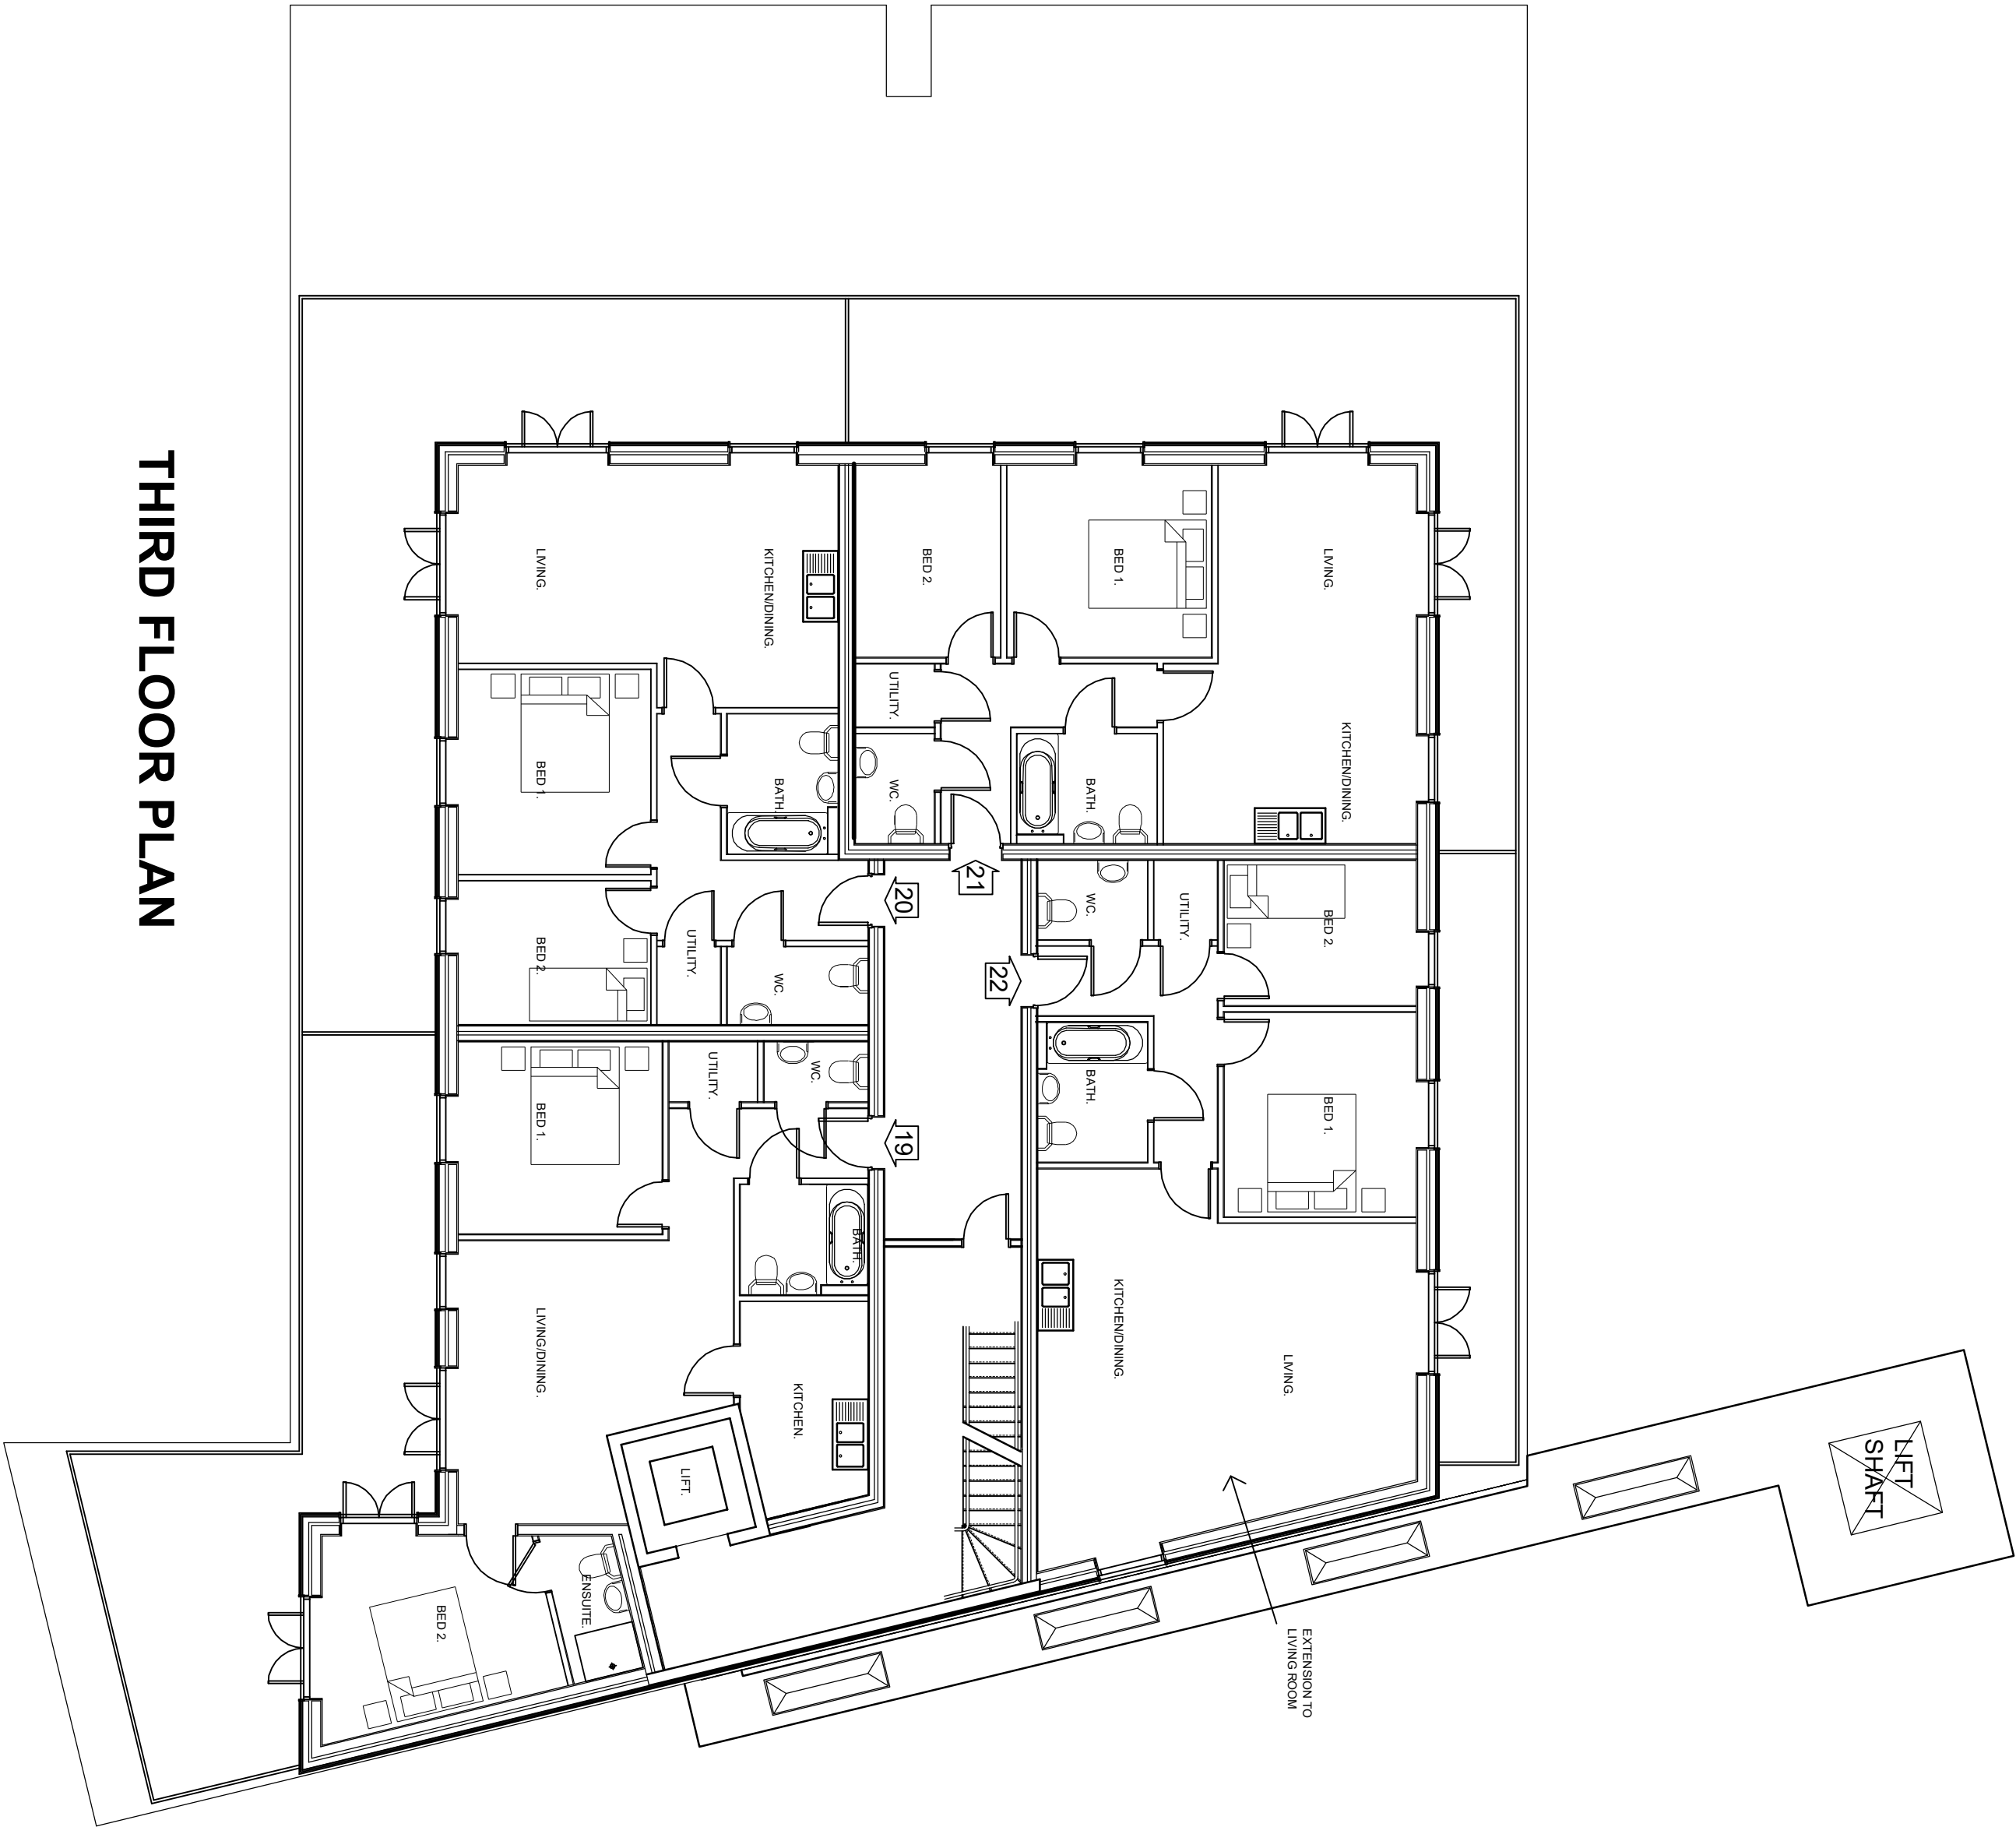

Rev		A	31-03-15	Client amendments.	Checked
Town Planners		Amendment			
Architects		Mearn Critchell Architects			
For		Severals House ■ Severals Road ■ Midhurst ■ West Sussex ■ GU29 0L			
Project		Residential development			
Drawing		Proposed Floor Plans			
Job number		15.005			
Date		03			
Drawing number		03			
Revision		1:100			