


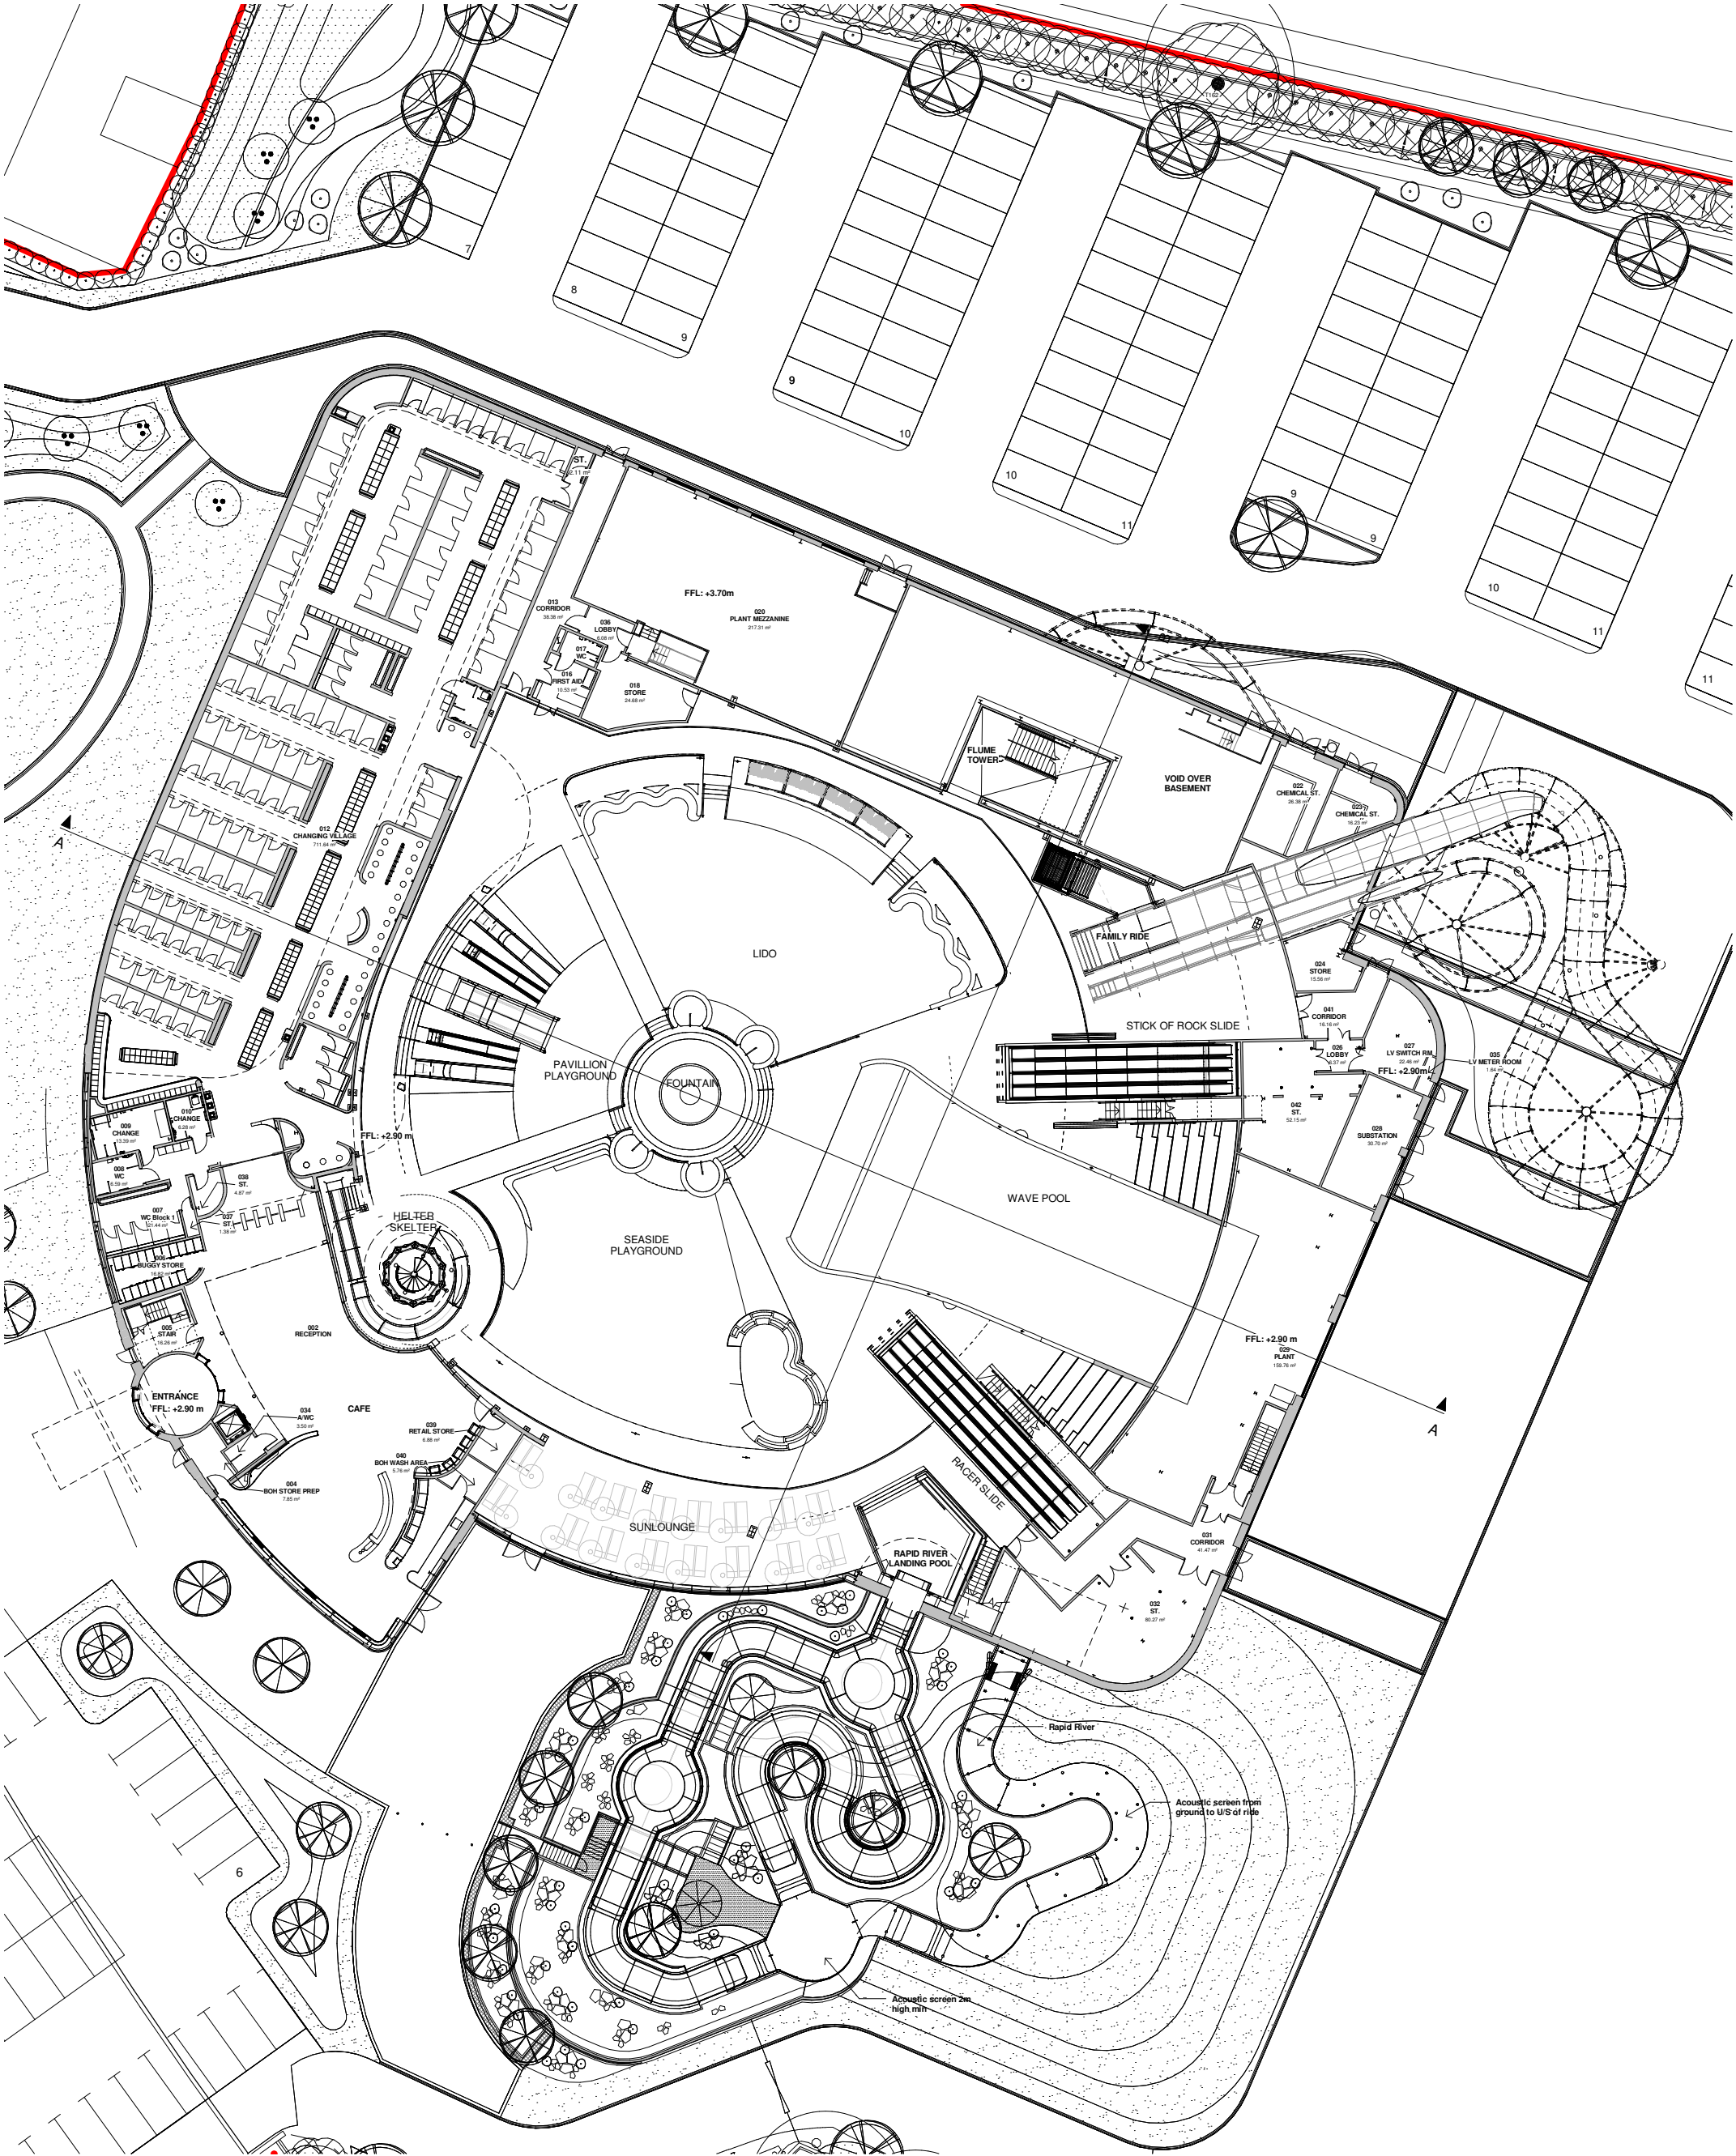

Ground Floor Plan

Scale 1 : 200

notes:



NOTES TO THE CONTRACTOR: Check all dimensions and levels. These should be checked prior to the ordering of any components and before the commencement of the works. All discrepancies should be brought to the attention of the Contract Administrator

revisions:	D	02.10.2017	MR	Rapids Updated. Rooflights removed. Landscape design updated
	C	19.09.2016	MH	Further Notes added to Planning Issue
	B	09.09.2016	CE	Planning
	A	26.08.2016	MH	Planning Draft Set

Butlins Skyline Ltd
Splash Redevelopment
Bognor Regis
drawing information

title: Ground Floor

status:
date:
scale:
drawn:
chk'd:

Planning Issue
Aug 2016
1 : 200 @ A1
MH
JP

pwparchitects

PWP Architects Ltd 61 South Street, Havant, Hampshire PO9 1BZ
t: 02392 482494 f: 02392 481152

e: design@pwp-architects.com
w: www.pwp-architects.com

job: 5128 dwg: P201 rev: D

10/10/2017 15:31:42