
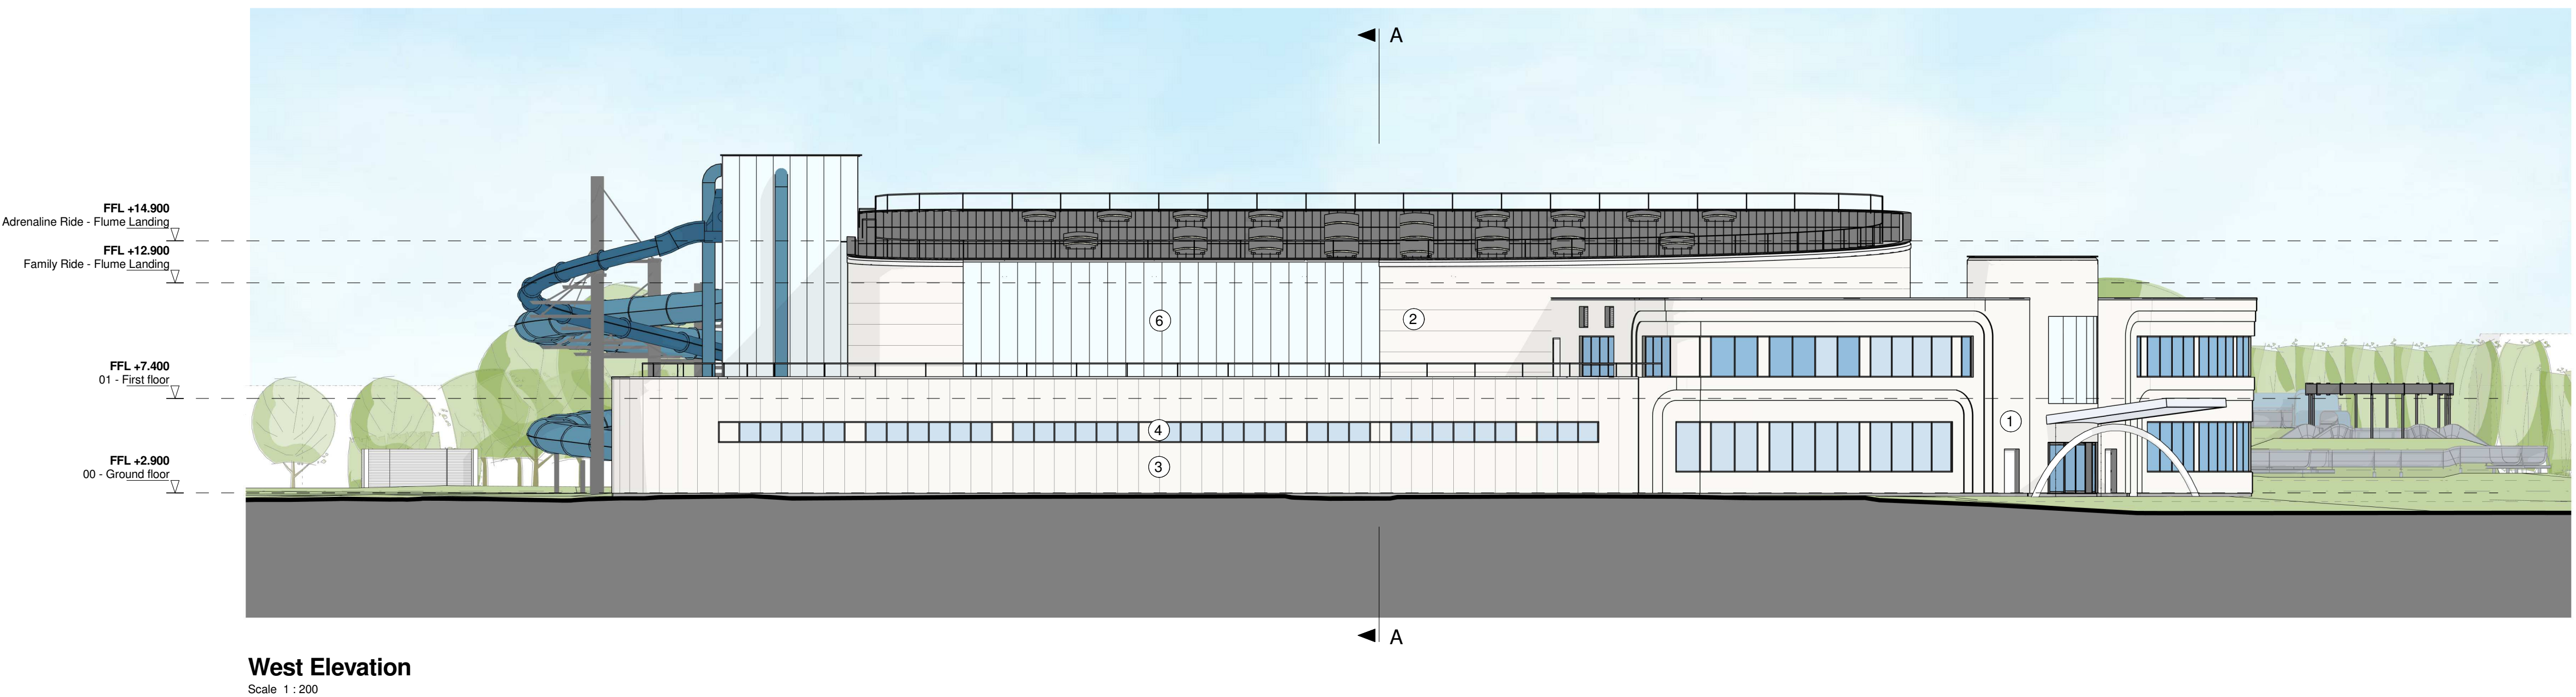


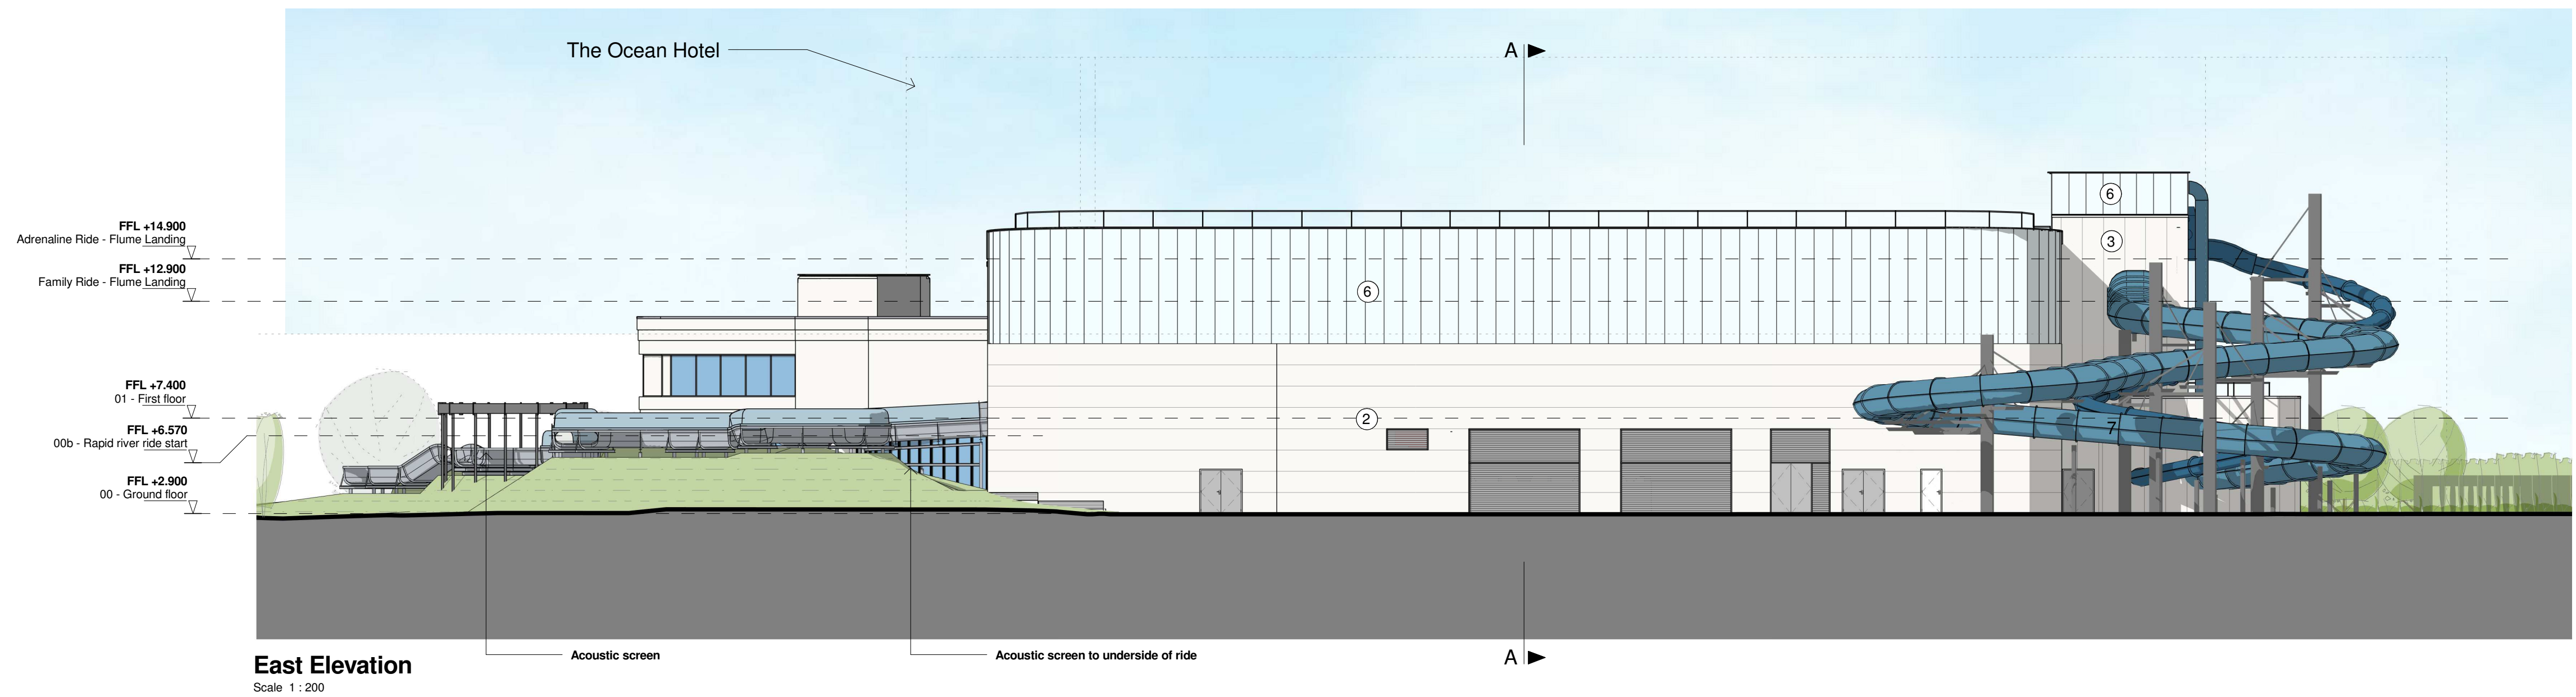

Material Key

1 Bespoke GRP Cladding Panels	- White
2 Insulated Composite Cladding Panel Horizontal	- White
3 Insulated Composite Cladding Panel Vertical	- White
4 Polyester powder coated aluminium doors & windows	- Mid Grey
6 Translucent Polycarbonate cladding	- Ice
8 Standing seam roofing	- Light Grey
9a Glazing	
9b Obscured glazing	

notes:

revisions:	E	09.10.2017	MR	Updated Facade and Roof Plan
	D	14.11.2016	MH	Flume ride colours amended
	C	19.09.2016	MH	Further Notes added to Planning Issue
	B	09.09.2016	CE	Planning
	A	26.08.2016	MH	Planning Draft Set

Butlins Skyline Ltd
Splash Redevelopment
Bognor Regis
drawing information

title: Proposed Elevations
Sheet 2

status:
date:
scale:
drawn:
chk'd:

Planning Issue
Aug 2016
1 : 200 @ A1
MH
JP

job: 5128
dwg: P301
rev: E

pwparchitects
PWP Architects Ltd 61 South Street, Havant, Hampshire PO9 1BZ
t: 02392 482494 f: 02392 481152
e: design@pwp-architects.com
w: www.pwp-architects.com

0 100mm @A1

NOTE: The contractor is responsible for checking all site dimensions and levels. These should be checked prior to the ordering of any components and before the commencement of the works. All discrepancies should be brought to the attention of the Contract Administrator