


1. Upper Bognor Road
1 : 500




2. Sea Road
1 : 500



3. Resort View
1 : 500

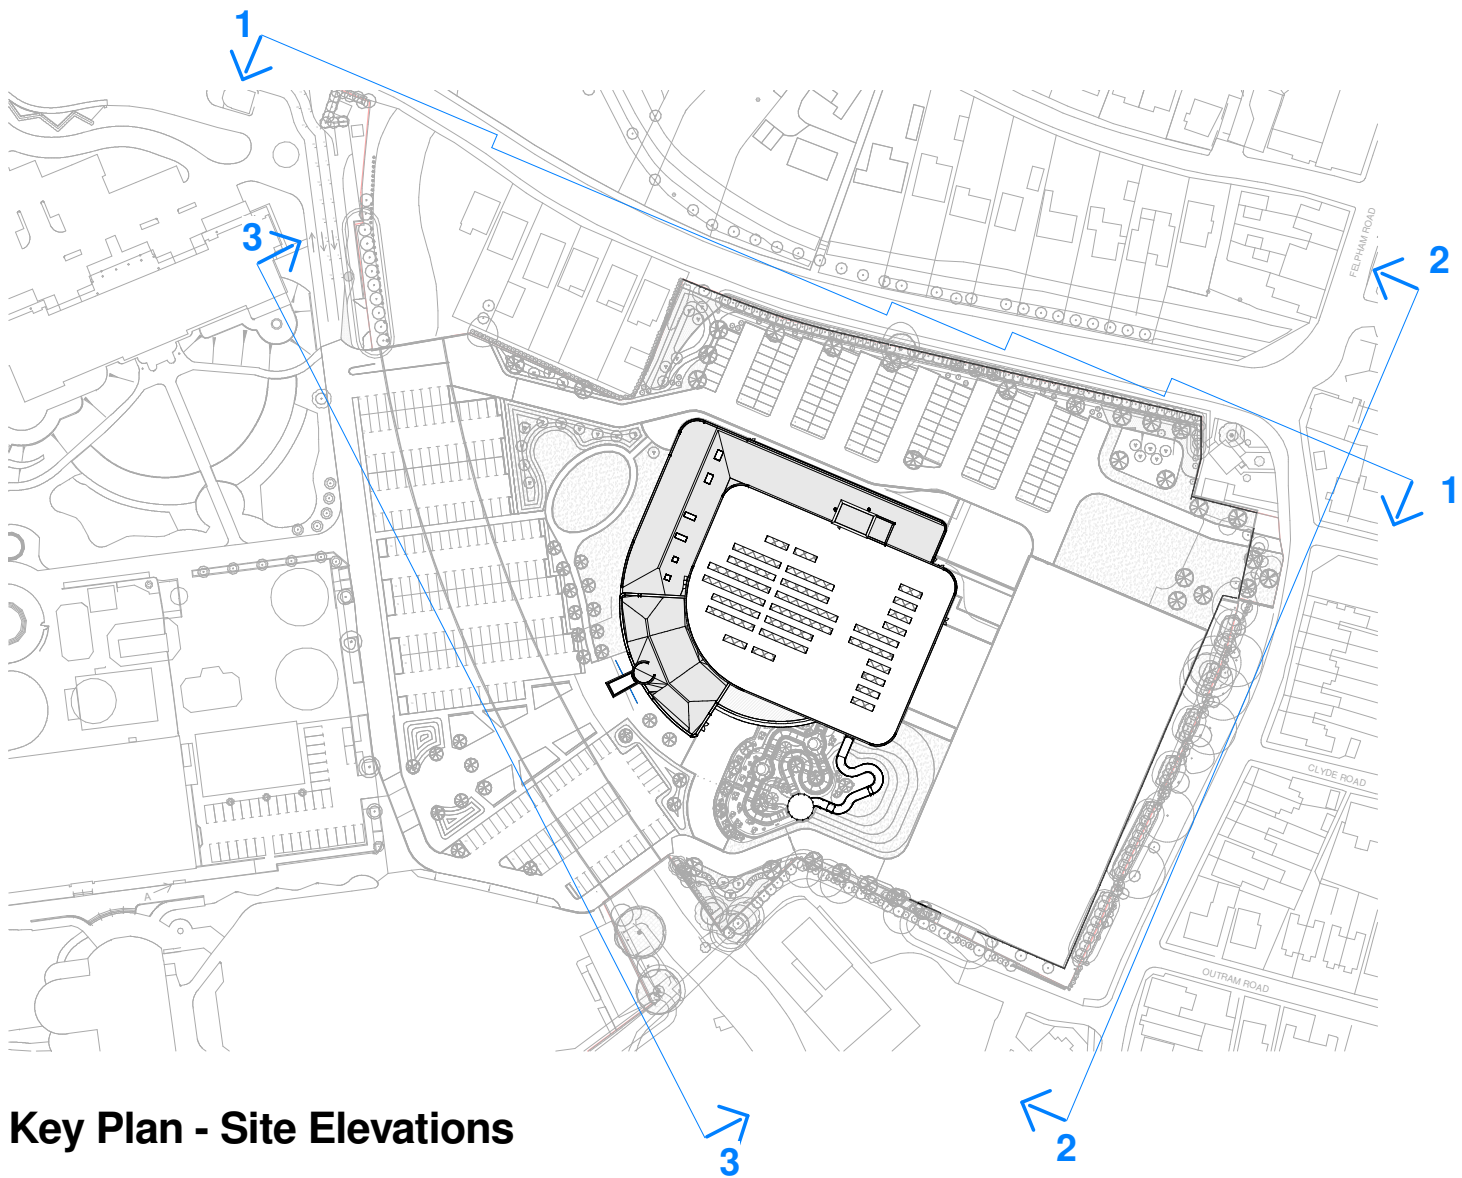

notes:

 

NOTE: The contractor is responsible for checking all site dimensions and levels. These should be checked prior to the ordering of any components and before the commencement of the works. All discrepancies should be brought to the attention of the Contract Administrator

revisions:	D	09.10.2017	MR	Updated Facade and Roof Plan
	C	14.11.2016	MH	Flume ride colours amended and car park screening added
	B	09.09.2016	CE	Planning
	A	26.08.2016	MH	Planning Draft Set

Butlins Skyline Ltd
Splash Redevelopment
Bognor Regis
drawing information

title: Proposed Site Elevations
status: Aug 2016
date: 1:500 @ A1
scale: MH
drawn: CE
chk'd:

pwparchitects
PWP Architects Ltd 61 South Street, Havant, Hampshire PO9 1BZ
t: 02392 482494 f: 02392 481152
e: design@pwp-architects.com
w: www.pwp-architects.com
job: 5128
dwg: P305
rev: D