



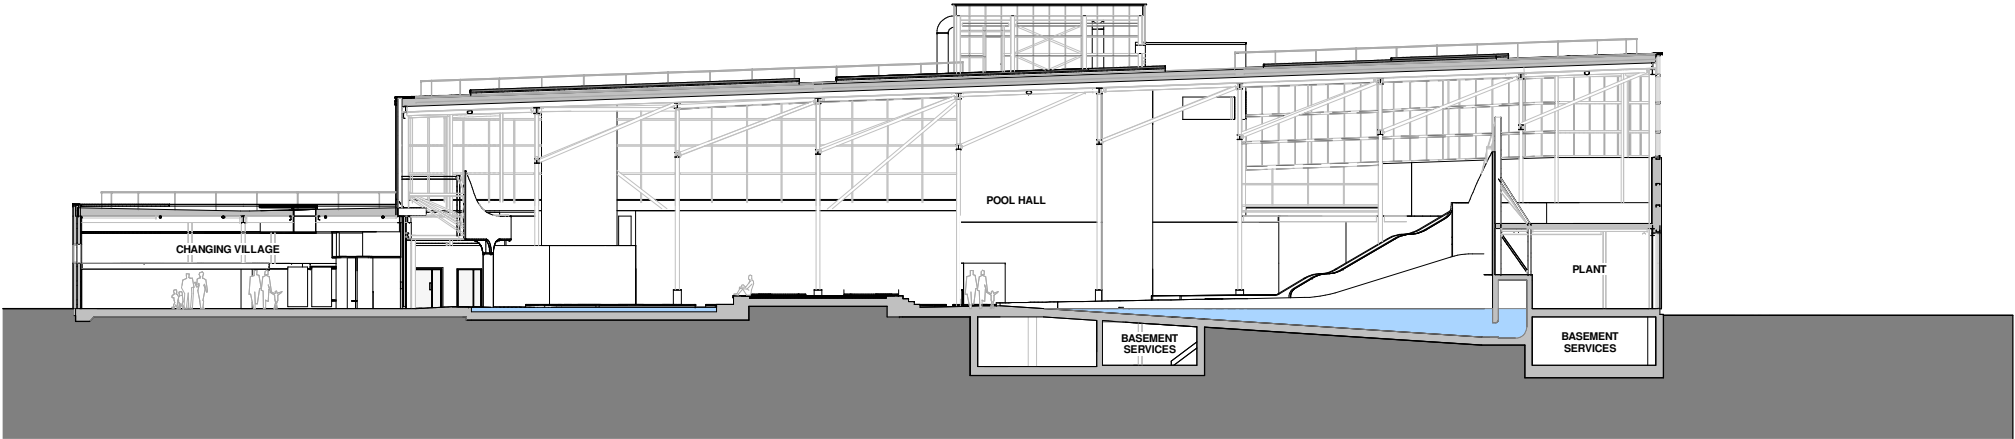

A - A East-West
Scale 1 : 200

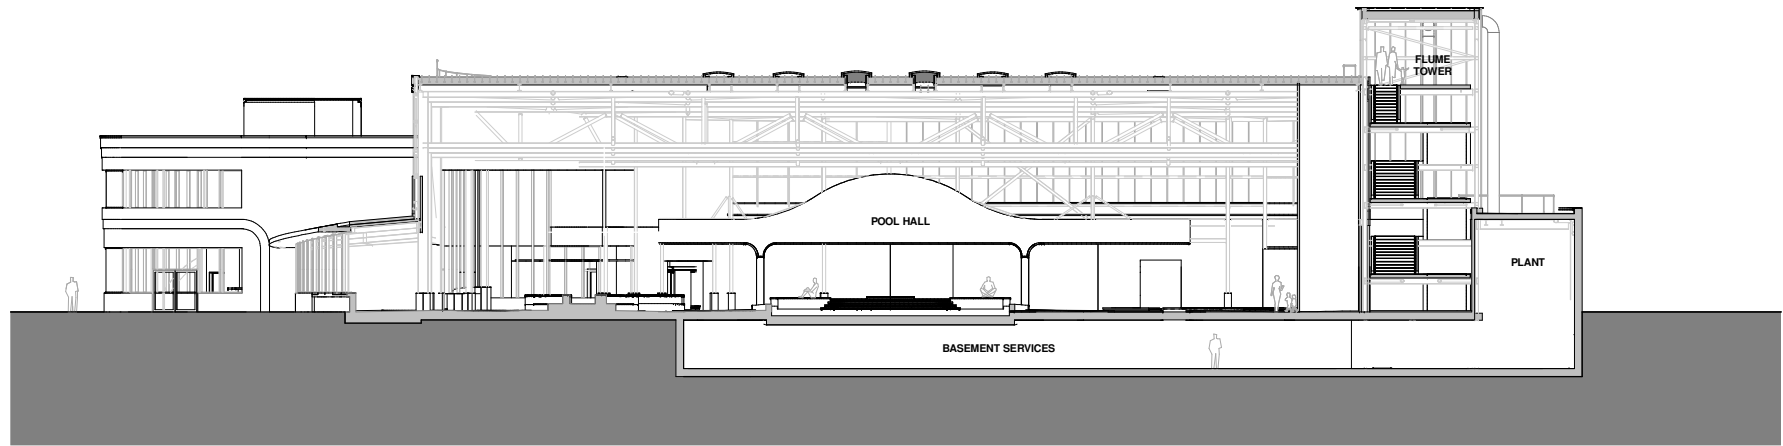

B - B North-South
Scale 1 : 200


FFL +14.899
Adrenaline Ride - Flume level 12

FFL +12.900
Family Ride - Flume Landing

FFL +7.400
01 - First floor

FFL +2.900
00 - Ground floor

FFL -0.100
01 - Basement

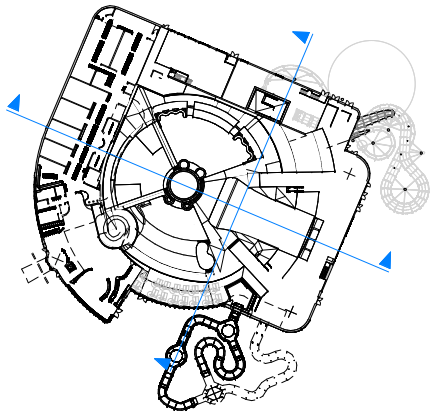

Key Plan

notes:

revisions:	D	09.10.2017	MR	Updated Facade and Roof Plan
	C	02.10.2017	MR	Rapids Updated. Rooflights removed. Landscape design updated
	B	09.09.2016	CE	Planning
	A	26.08.2016	MH	Planning Draft Set

Butlins Skyline Ltd
Splash Redevelopment
Bognor Regis
drawing information

title: Proposed Sections

status:
date:
scale:
drawn:
chk'd:

Planning Issue
Aug 2016
1:200 @ A1
KB
JP

pwparchitects
PWP Architects Ltd 61 South Street, Havant, Hampshire PO9 1BZ
t: 02392 482494 f: 02392 481152
e: design@pwp-architects.com
w: www.pwp-architects.com

job: 5128
dwg: P405
rev: D

NOTE: The contractor is responsible for checking all site dimensions and levels. These should be checked prior to the ordering of any components and before the commencement of the works. All discrepancies should be brought to the attention of the Contract Administrator