



Material Key

- Danpalon Polycarbonate
- Glazing
- Glazing Obscured
- Glazing Opaque
- Vertical Kingspan Micro-Rib KS1000 MR
- Laid as show Kingspan Micro-Rib KS1000 MR
- Cladding joint

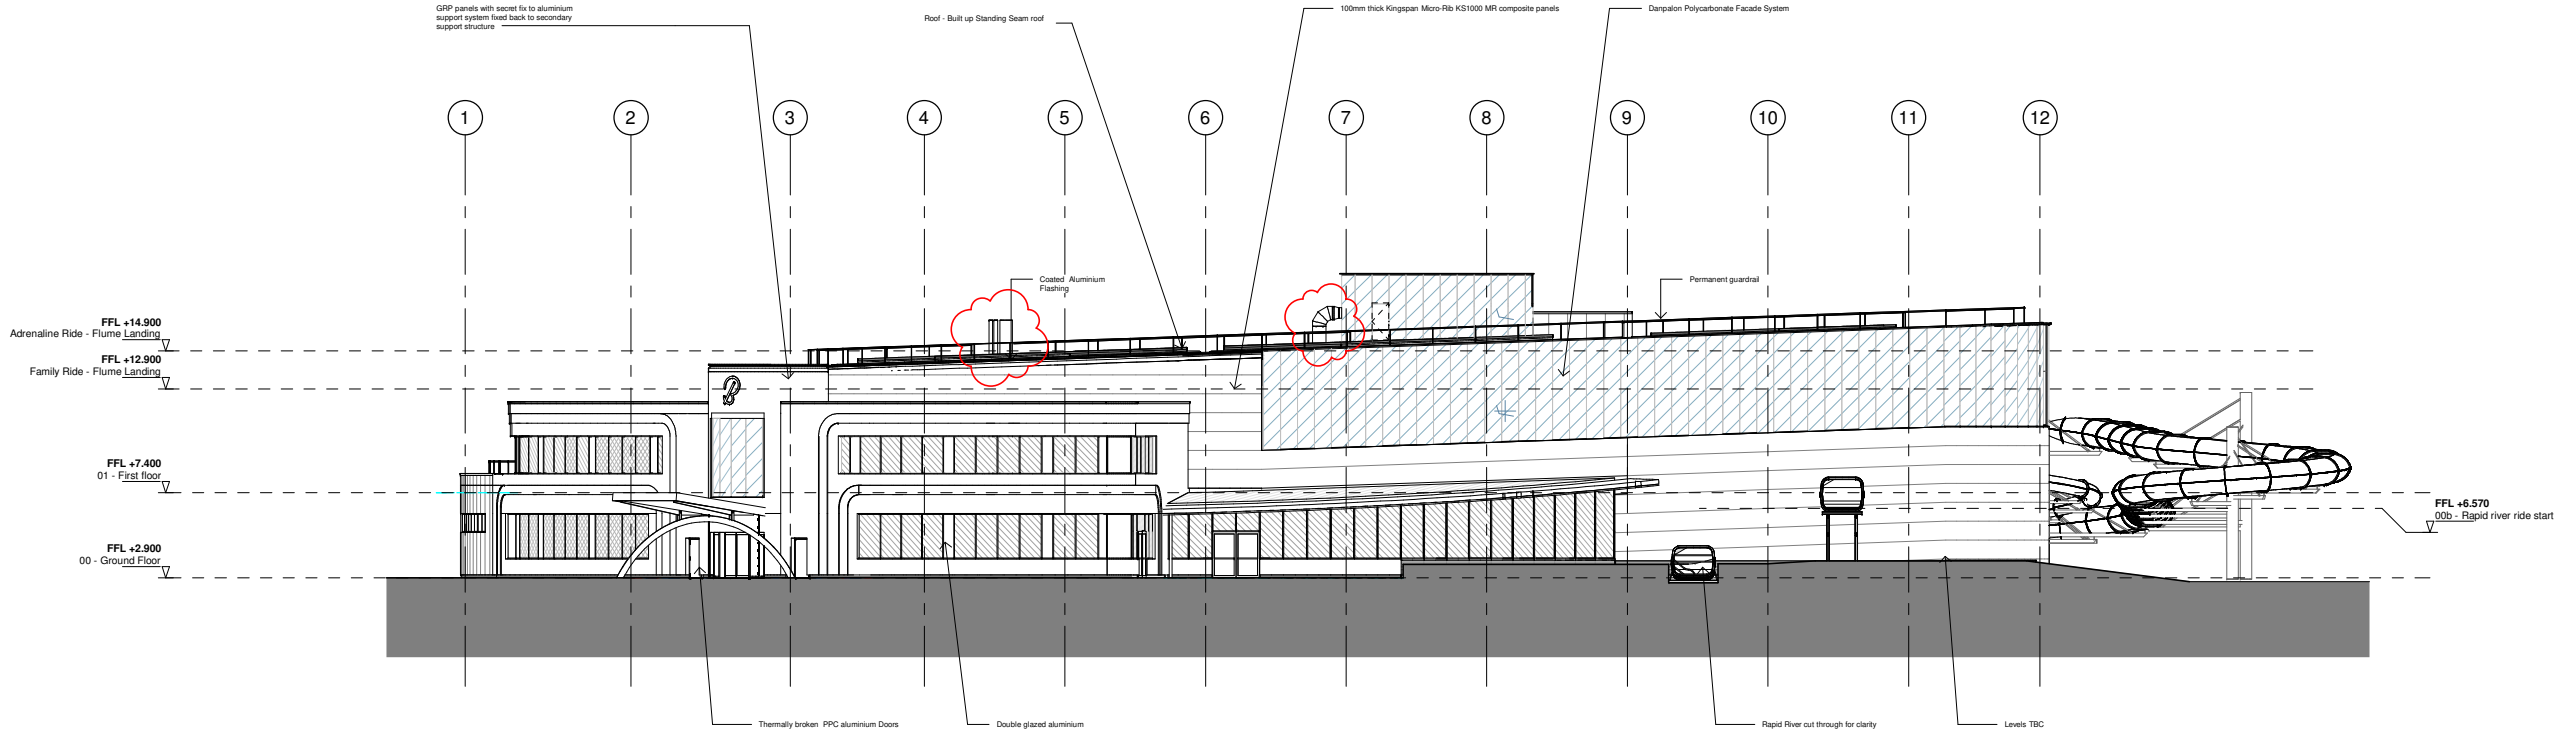

South Elevation  
1 : 200

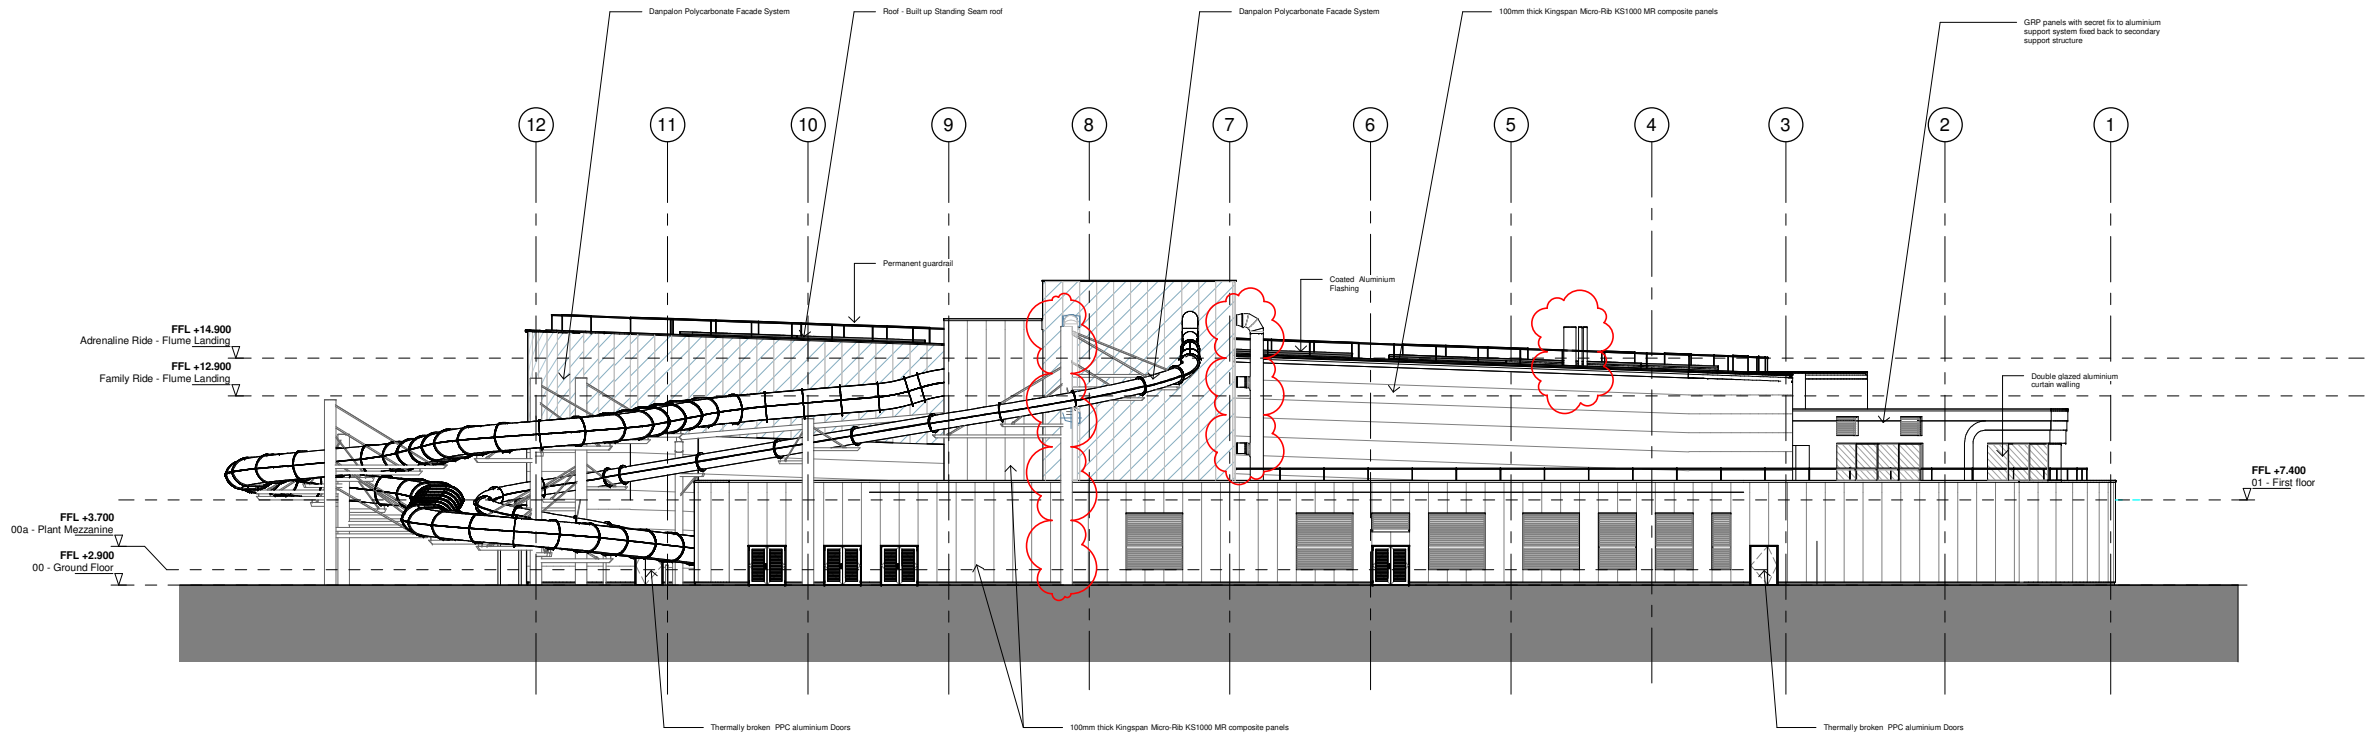

North Elevation  
1 : 200

notes:

|            |   |            |    |                                                            |
|------------|---|------------|----|------------------------------------------------------------|
| revisions: | M | 28.03.2018 | DB | Drawings updated to suit flue locations                    |
|            | L | 28.02.2018 | MR | Louvers updated                                            |
|            | K | 01.11.2017 | MH | External Ground Finish Level Updated                       |
|            | J | 23.08.2017 | AC | Value Engineering Design Update                            |
|            | I | 31.01.2017 | MH | Issued for Stage 2 Tender                                  |
|            | H | 09.01.2017 | MH | Rides updated material key added                           |
|            | G | 08.11.2016 | MH | External wall setting out and construction updated         |
|            | F | 14.10.2016 | MH | Wall in wrong position removed                             |
|            | E | 12.10.2016 | MH | Flume Tower Level changes                                  |
|            | D | 19.08.2016 | MH | Ventilation louvers added, Chemical store location updated |

Butlins Skyline Ltd  
Splash Redevelopment  
Bognor Regis  
drawing information

title: Elevations - Sheet 1

status:  
date:  
scale:  
drawn:  
chk'd:

Information  
February 2016  
1 : 200 @ A1  
AT  
JP

job: 5128  
dwg: 1301  
rev: M



PWP Architects Ltd 61 South Street, Havant, Hampshire PO9 1BZ  
t: 02392 482494 f: 02392 481152  
e: design@pwp-architects.com  
w: www.pwp-architects.com

NOTE: The contractor is responsible for checking all site dimensions and levels. These should be checked prior to the ordering of any components and before the commencement of the works. All discrepancies should be brought to the attention of the Contract Administrator