


Material Key

- Danpalon Polycarbonate
- Glazing
- Glazing Obscured
- Glazing Opaque
- Vertical Kingspan Micro-Rib KS1000 MR
- Laid as show Kingspan Micro-Rib KS1000 MR
- Cladding joint

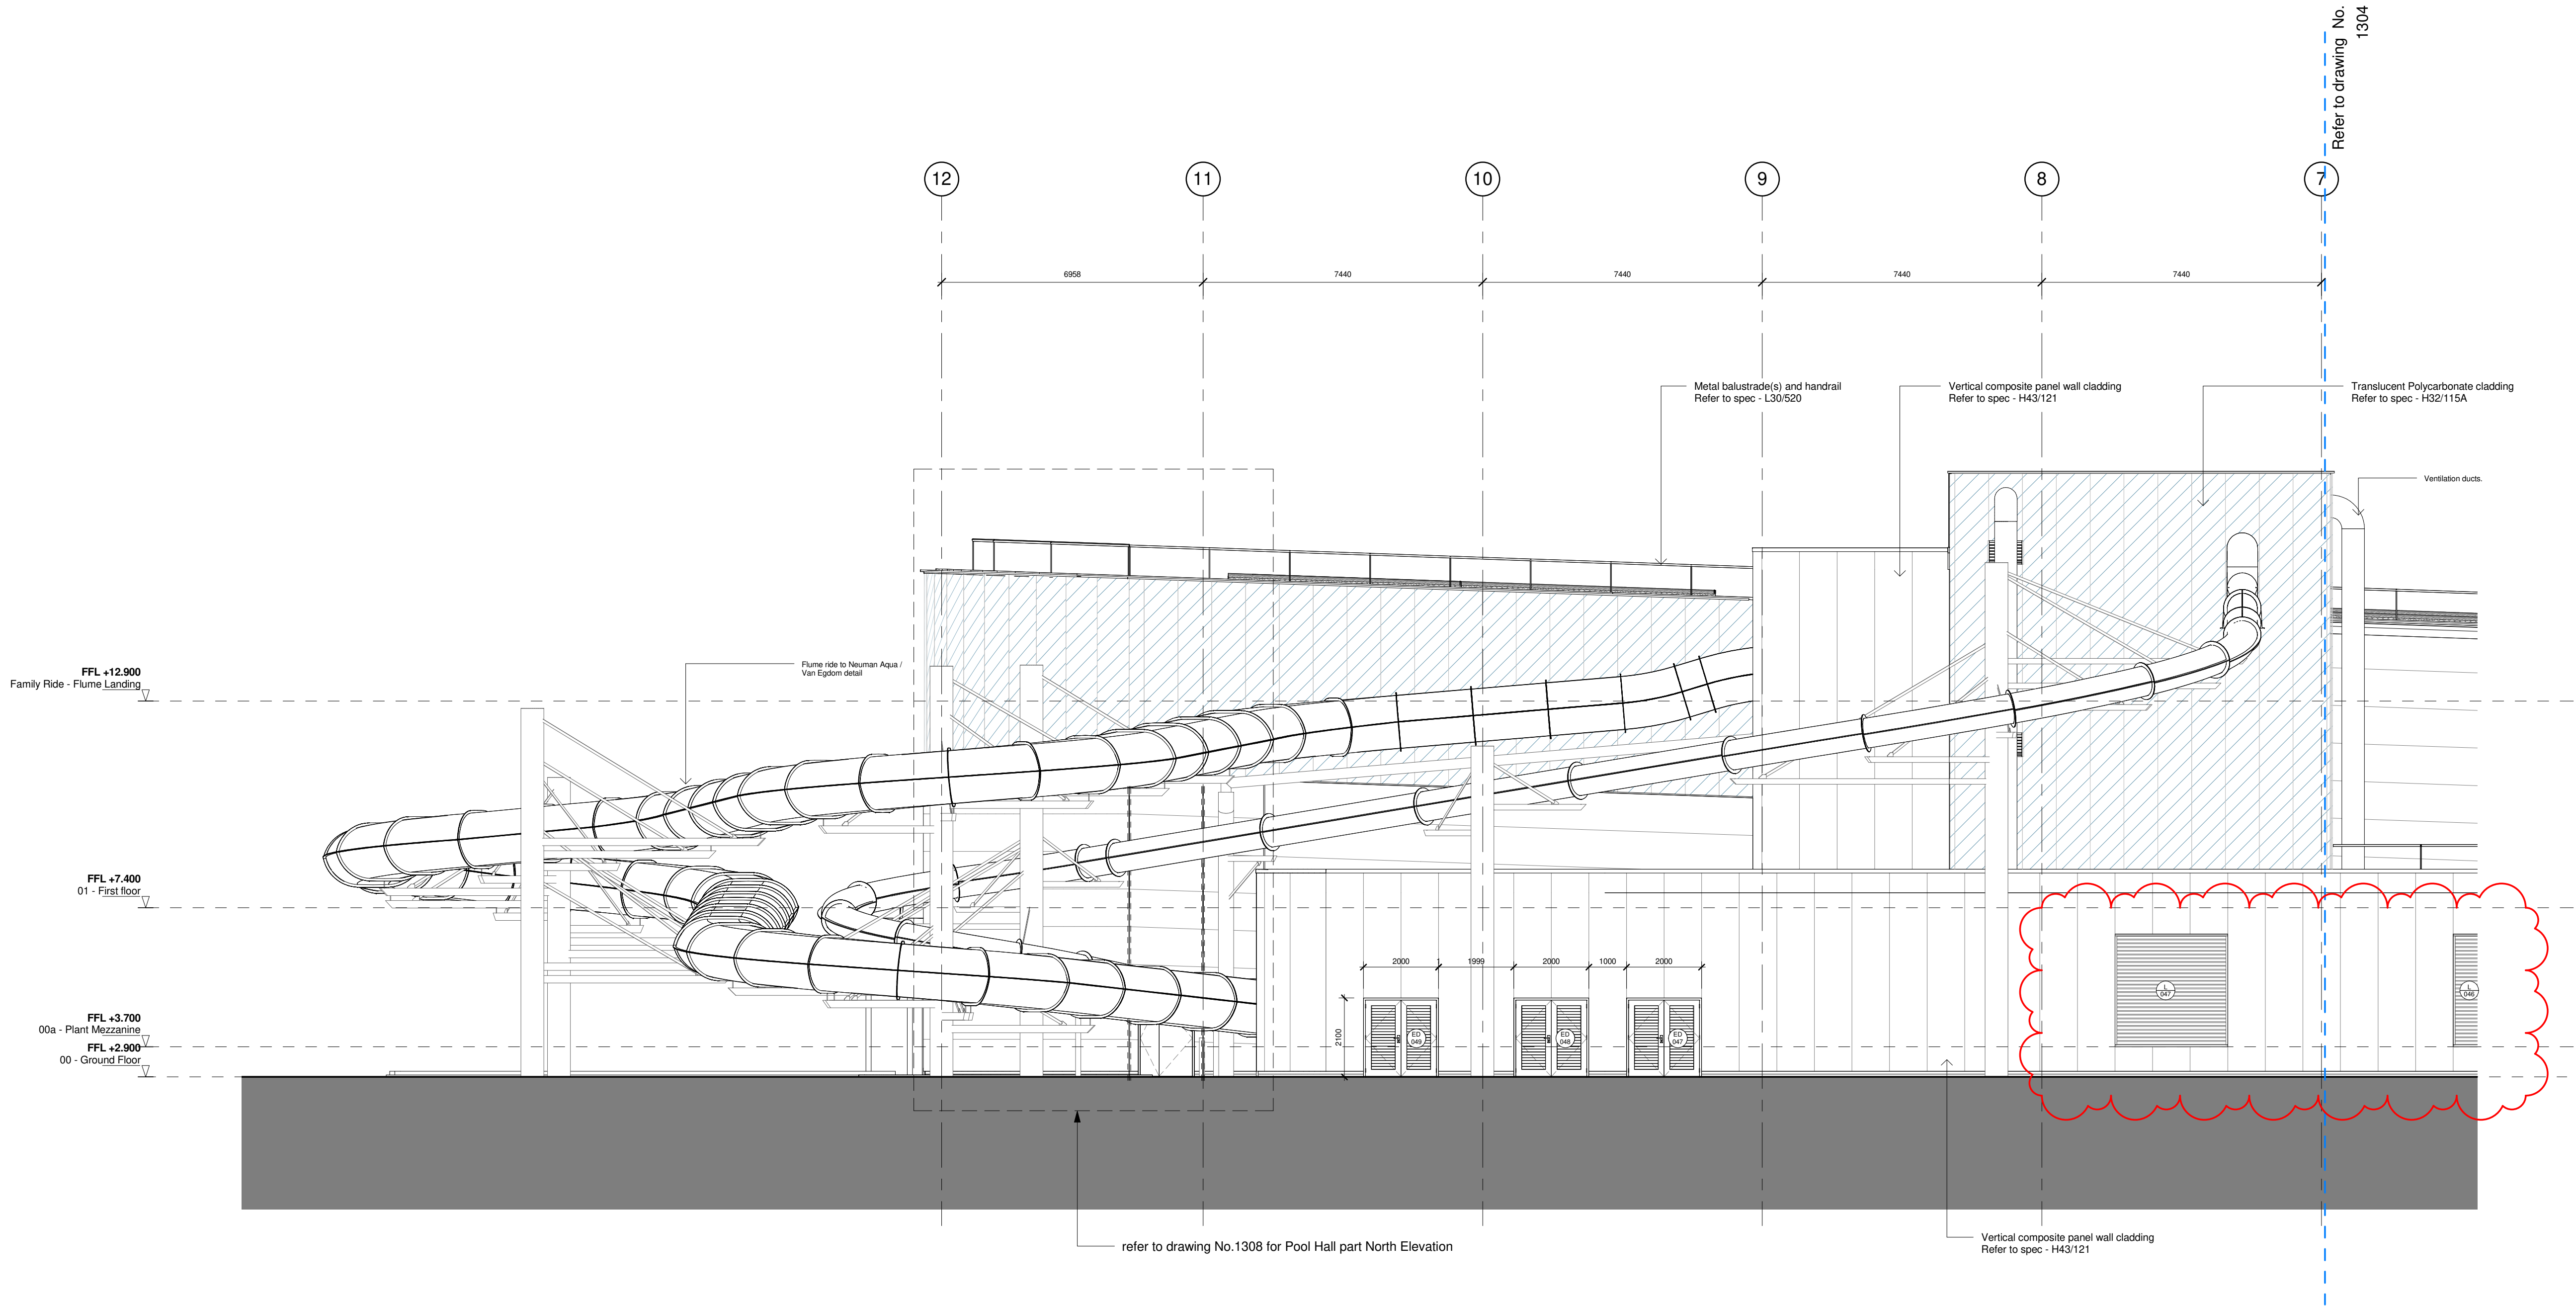

North Elevation Part 1

Scale 1:100

notes:

revisions:	D	28.02.2018	MR	Louvres updated
	C	05.01.2018	AC	Updated Door Tags
	B	01.11.2017	MH	External Ground Finish Level Updated
	A	23.08.2017	AC	Value Engineering Design Update

Butlins Skyline Ltd
Splash Redevelopment
Bognor Regis
drawing information

title: North Elevation
Sheet 1
status: September 16
date: 1:100 @ A1
scale: MH
drawn: JP
chk'd:

Information
September 16
1:100 @ A1
MH
JP

pwparchitects

PWP Architects Ltd 61 South Street, Havant, Hampshire PO9 1BZ
t: 02392 482494 f: 02392 481152

e: design@pwp-architects.com
w: www.pwp-architects.com

job: 5128 dwg: 1303 rev: D

09/03/2018 17:16:24

NOTE: The contractor is responsible for checking all site dimensions and levels. These should be checked prior to the ordering of any components and before the commencement of the works. All discrepancies should be brought to the attention of the Contract Administrator