


Material Key

- Danpakon Polycarbonate
- Glazing
- Glazing Obscured
- Glazing Opaque
- Vertical Kingspan Micro-Rib KS1000 MR
- Laid as show Kingspan Micro-Rib KS1000 MR
- Cladding joint

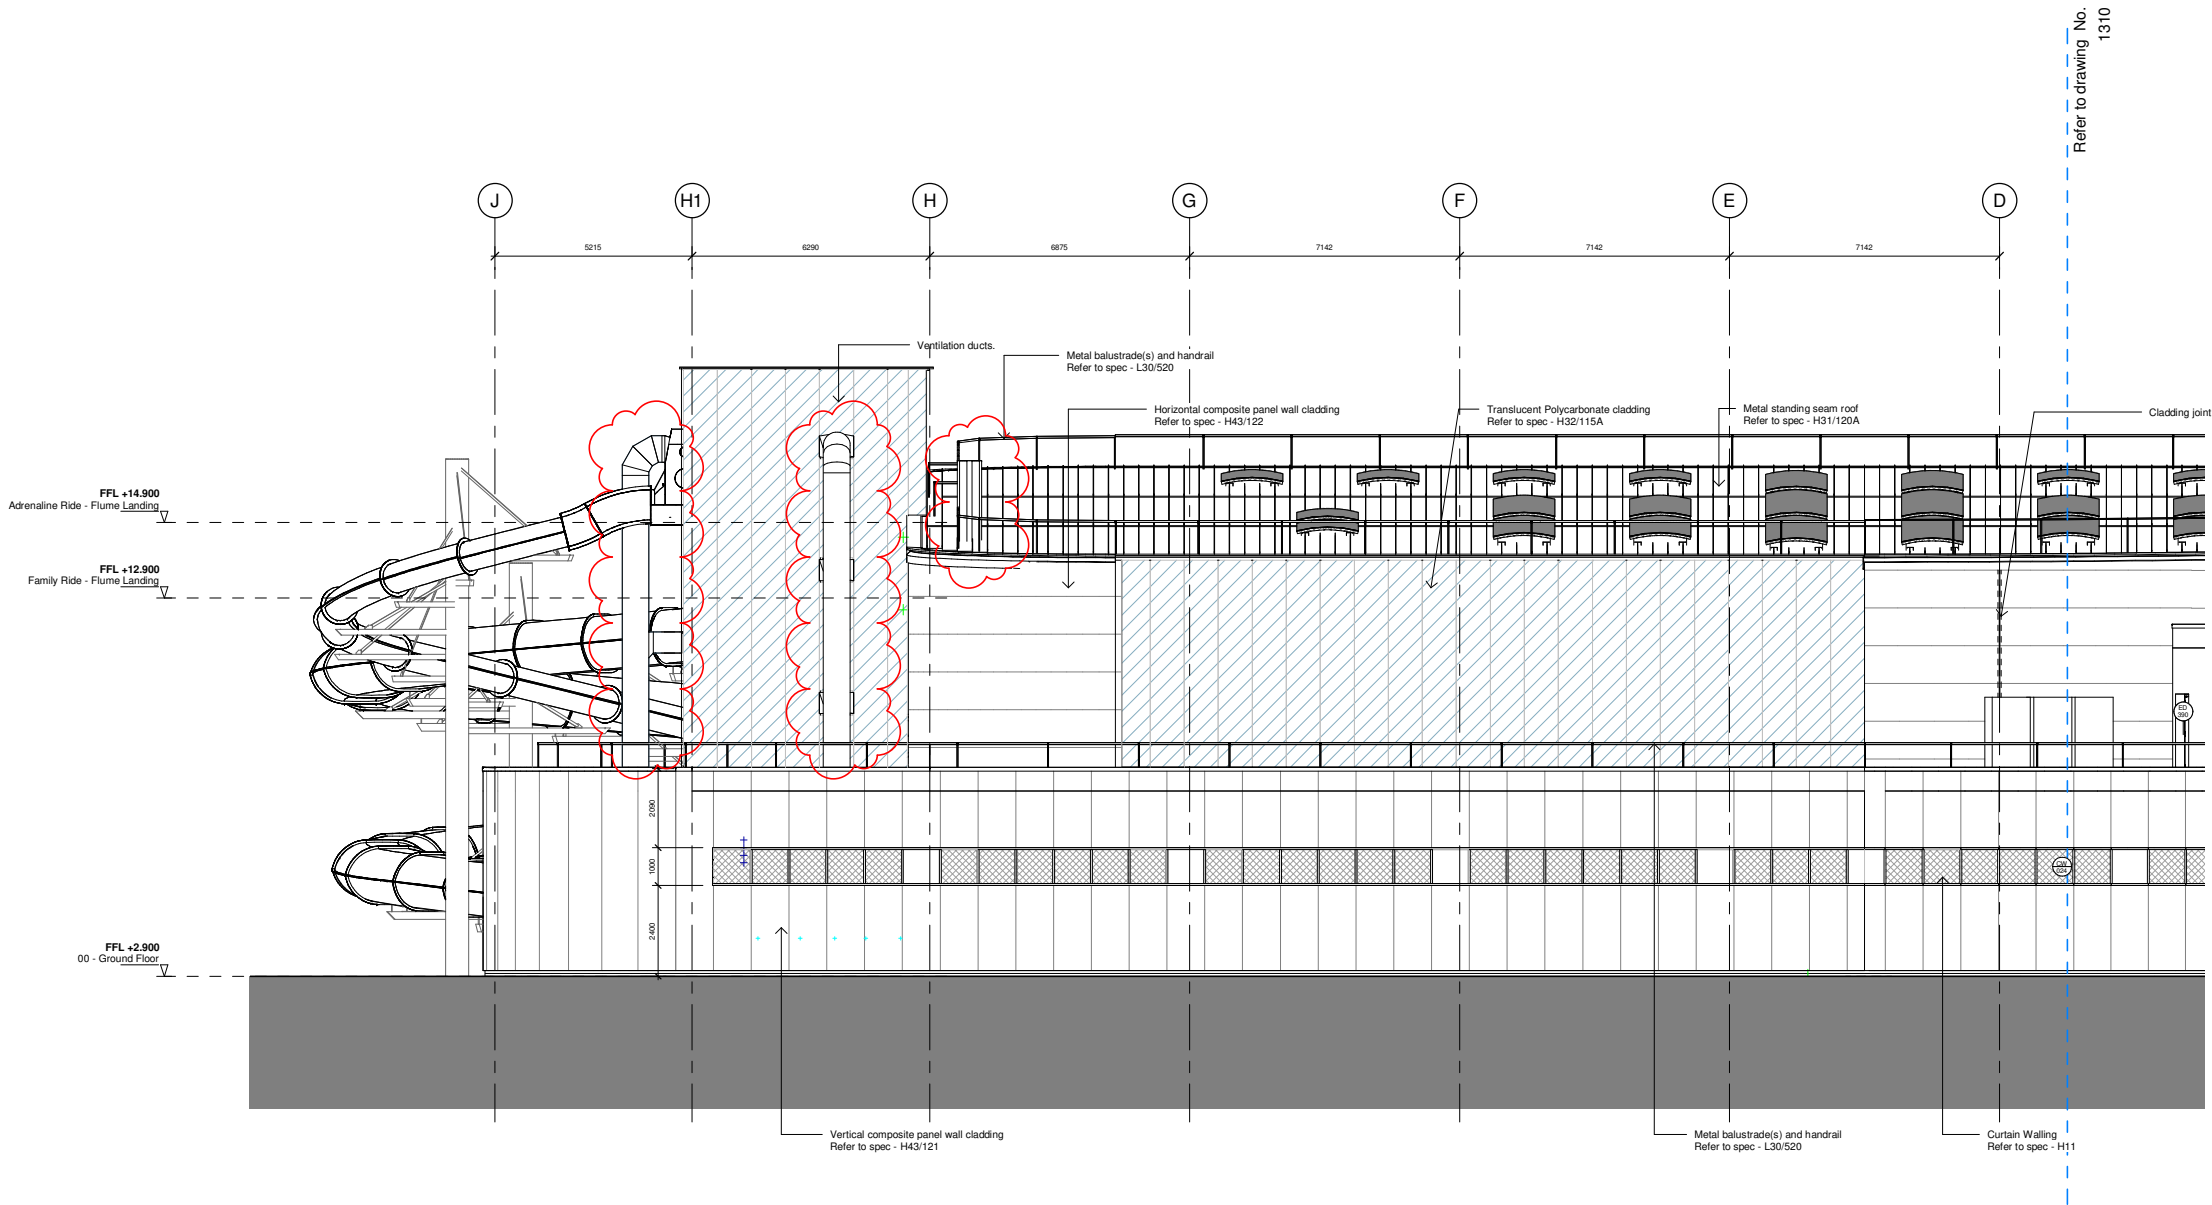

West Elevation Part 1

Scale 1 : 100

notes:

revisions:	C	28.03.2018	DB	Drawings updated to suit flue locations
	B	01.11.2017	MH	External Ground Finish Level Updated
	A	23.08.2017	AC	Value Engineering Design Update

Butlins Skyline Ltd
Splash Redevelopment
Bognor Regis
drawing information

title: West Elevation Sheet
1

status:
date:
scale:
drawn:
chk'd:

Information
September 16
1:100 @ A1
MH
JP

job: 5128
dwg: 1309
rev: C



PWP Architects Ltd 61 South Street, Havant, Hampshire PO9 1BZ
t: 02392 482494 f: 02392 481152
e: design@pwp-architects.com
w: www.pwp-architects.com

28/03/2018 17:35:23

NOTE: The contractor is responsible for checking all site dimensions and levels. These should be checked prior to the ordering of any components and before the commencement of the works. All discrepancies should be brought to the attention of the Contract Administrator