


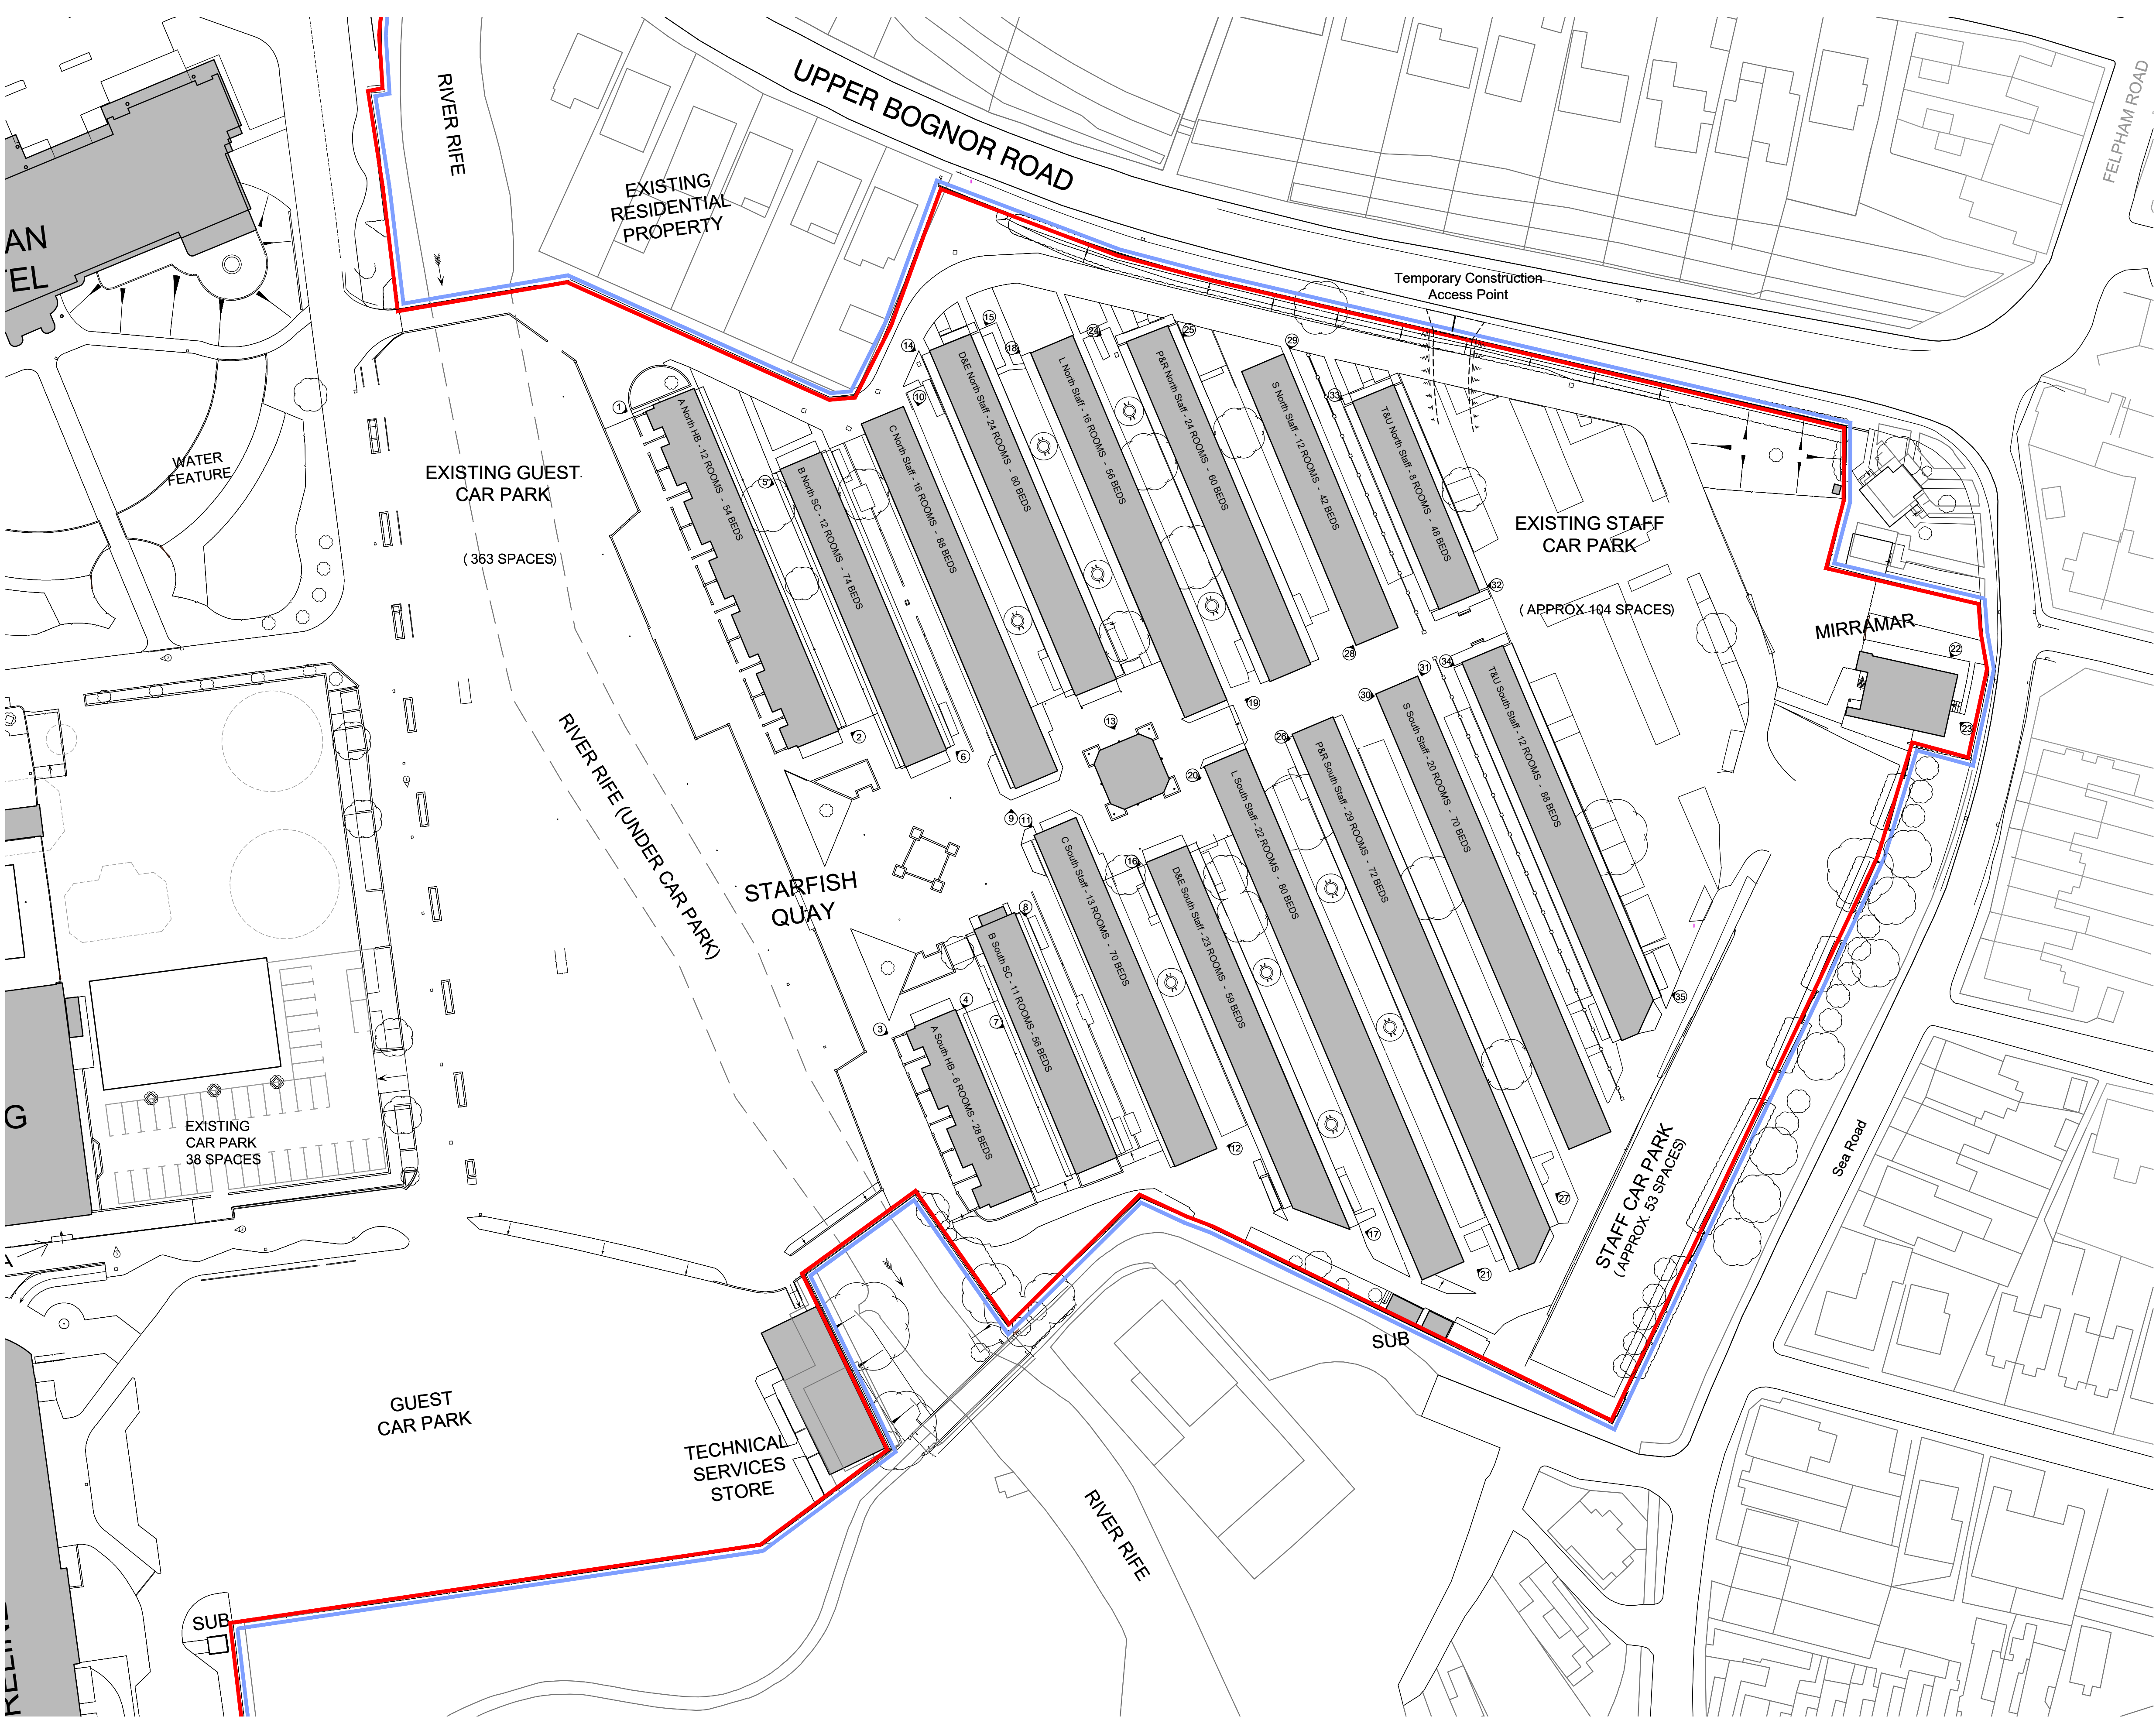

KEY

— Application Boundary

— Ownership Boundary

Existing Guest Parking in development area:	401 spaces
Existing Staff Parking in development area:	157 spaces

notes:

revisions: A | 26.08.2016 | RH | Draft planning issue.
B | 14.09.2016 | CE | Planning.


revisions:

Buttlins Skyline Ltd
Splash Redevelopment
Buttlins, Bognor
drawing information

**Existing Site Plan
- Starfish Quay**

status: Planning
date: July 15
scale: 1:500 @ A1
drawn: RH
chk'd: JP

pwparchitects
PWP Architects Ltd 61 South Street, Havant, Hampshire PO9 1BZ
t: 02392 482494 f: 02392 481152
e: design@pwp-architects.com
w: www.pwp-architects.com
job: 5128 dwg: P104 rev: B

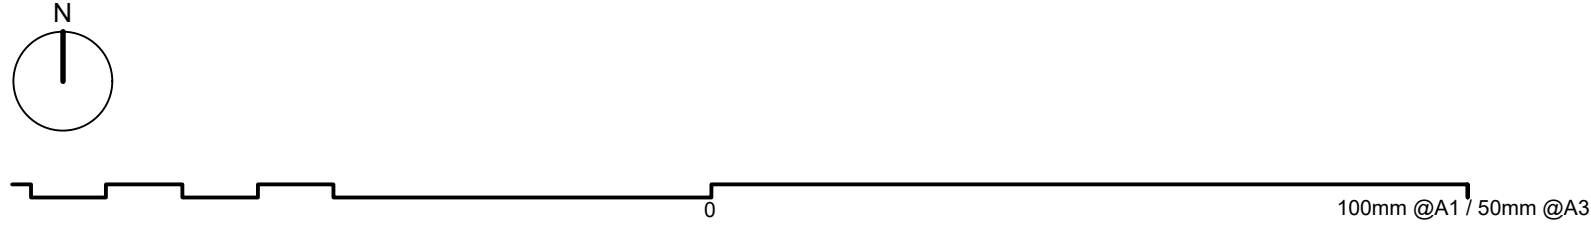

NOTE: The contractor is responsible for checking all site dimensions and levels. These should be checked prior to the ordering of any components and before the commencement of the works. All discrepancies should be brought to the attention of the Contract Administrator.