





EXISTING GROUND FLOOR PLAN
SCALE 1:100

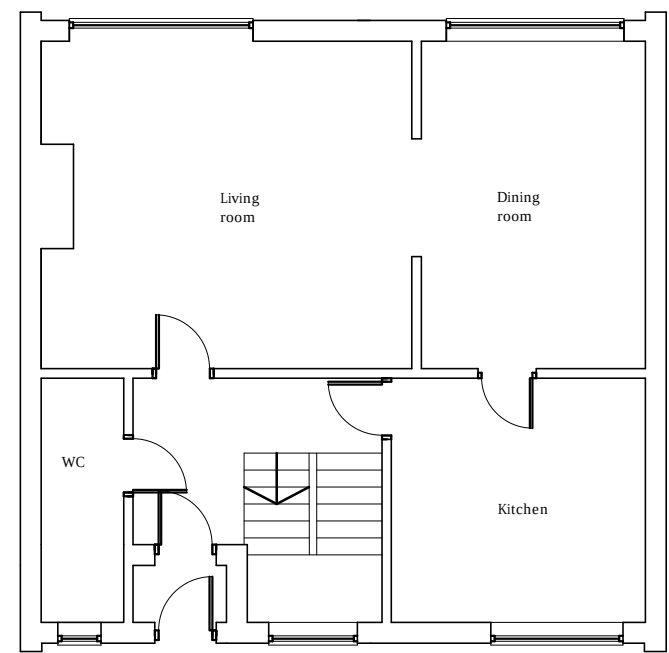


EXISTING FIRST FLOOR PLAN
SCALE 1:100


 


EXISTING ROOF PLAN
SCALE 1:100


THE SITE

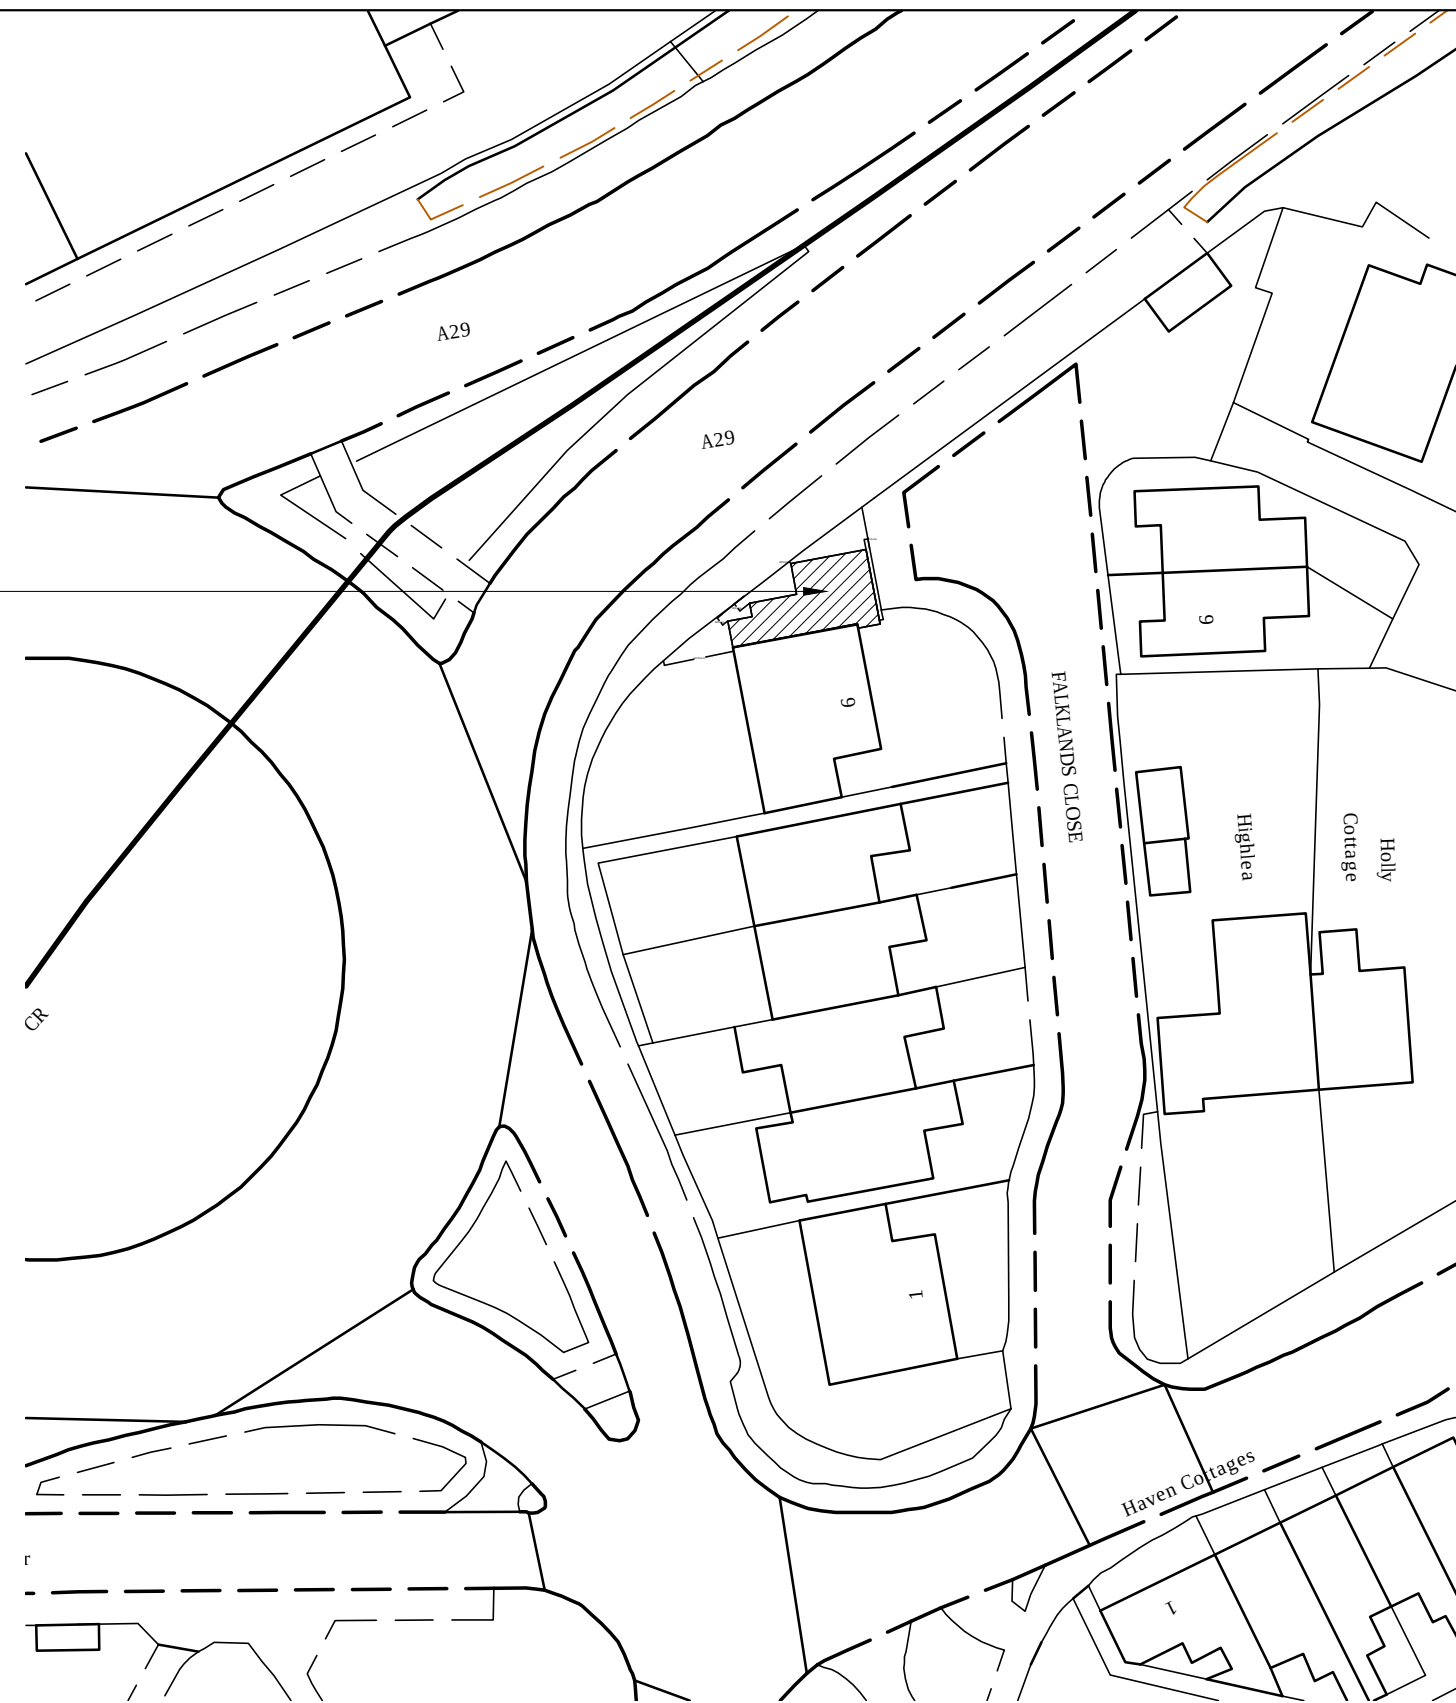


SITE PLAN
SCALE 1:500

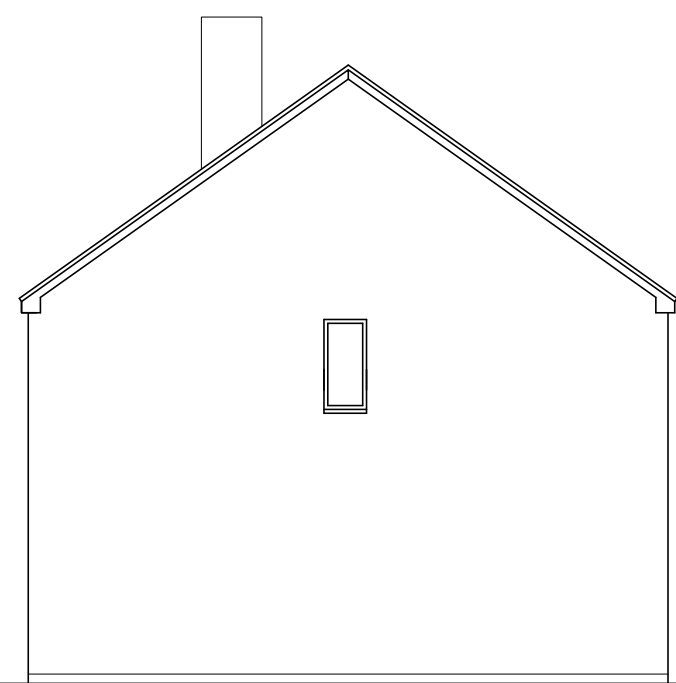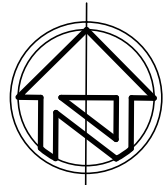

EXISTING SIDE SOUTH ELEVATION
SCALE 1:100

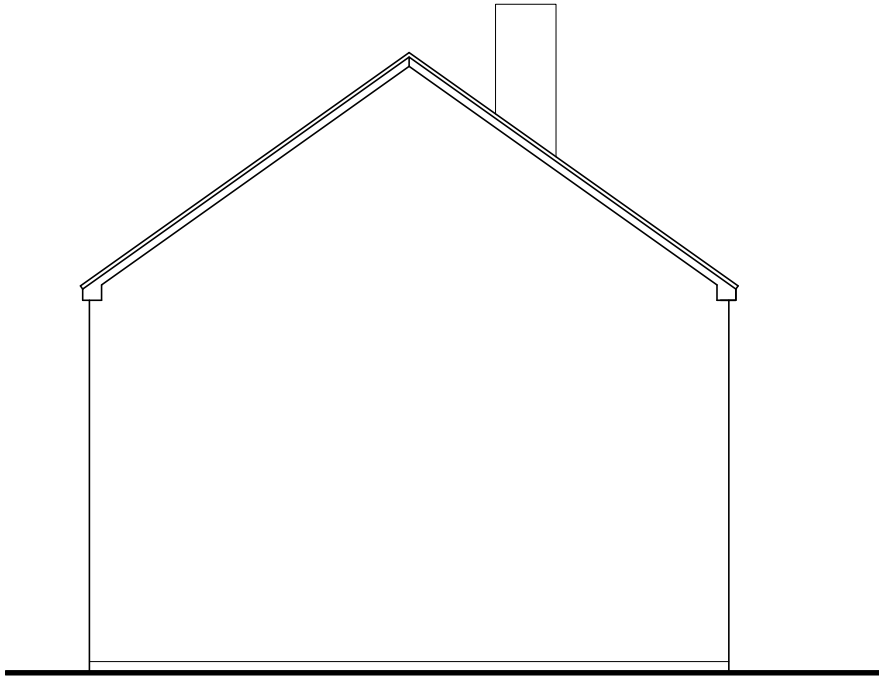

EXISTING SIDE NORTH ELEVATION
SCALE 1:100

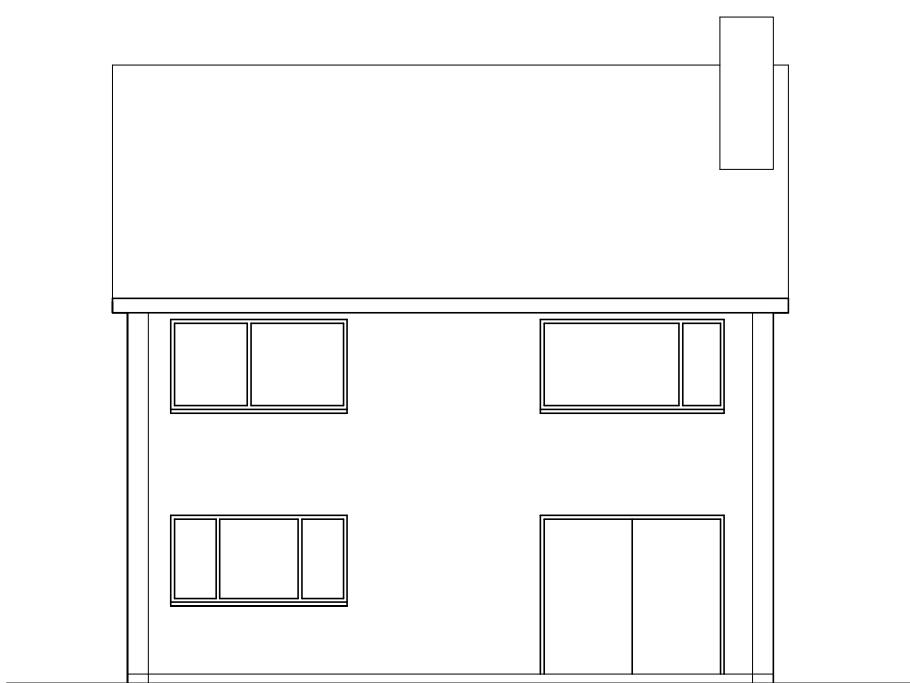


EXISTING REAR WEST ELEVATION
SCALE 1:100




EXISTING FRONT EAST ELEVATION
SCALE 1:100


THE SITE

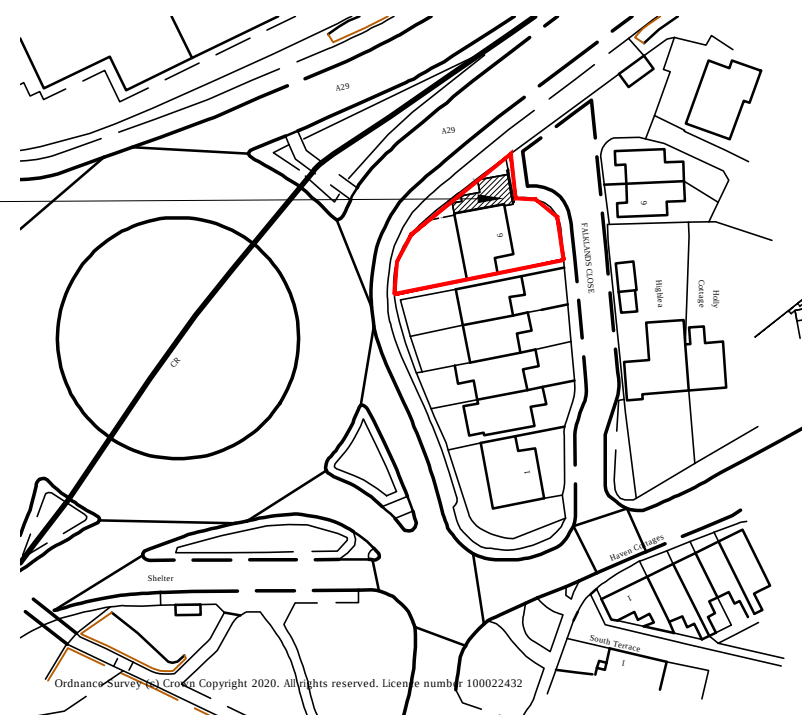


LOCATION PLAN
SCALE 1:1250

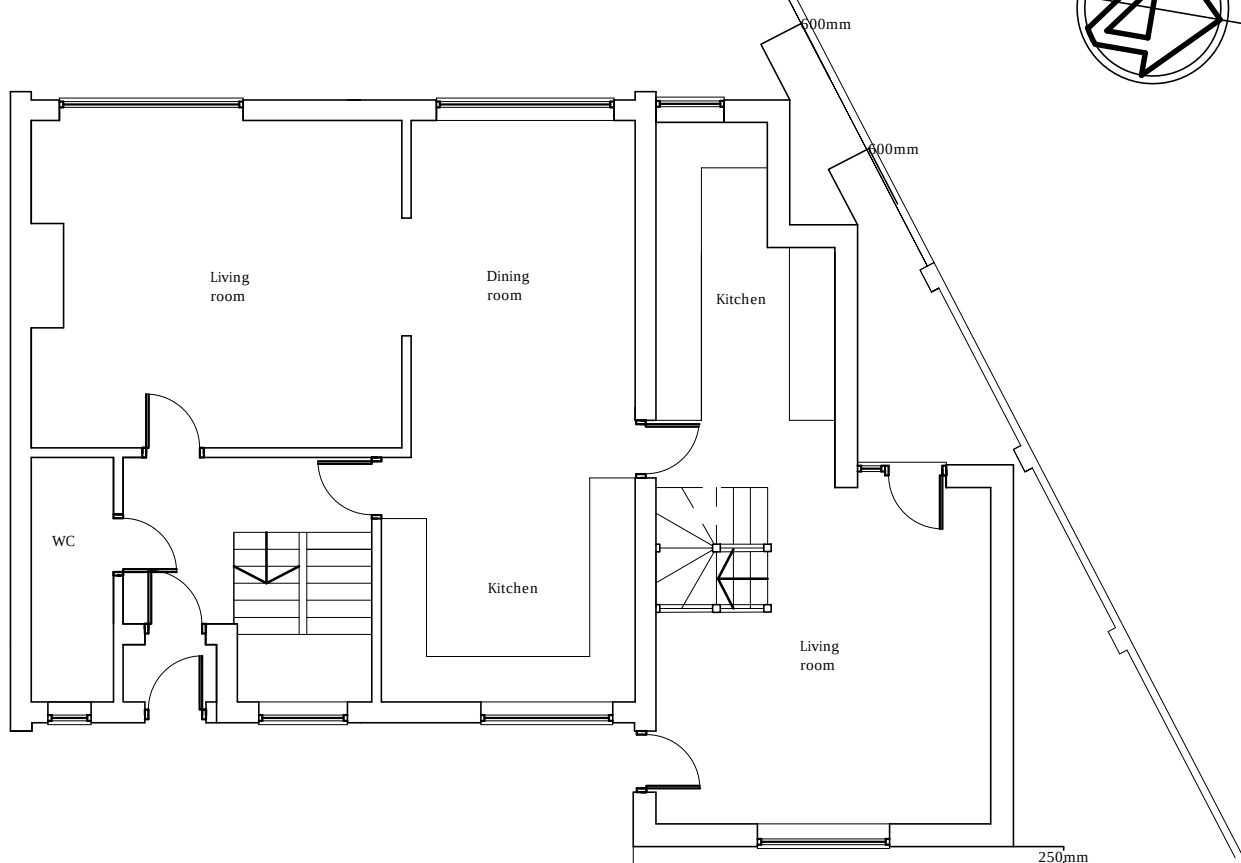


PROPOSED GROUND FLOOR PLAN
SCALE 1:100

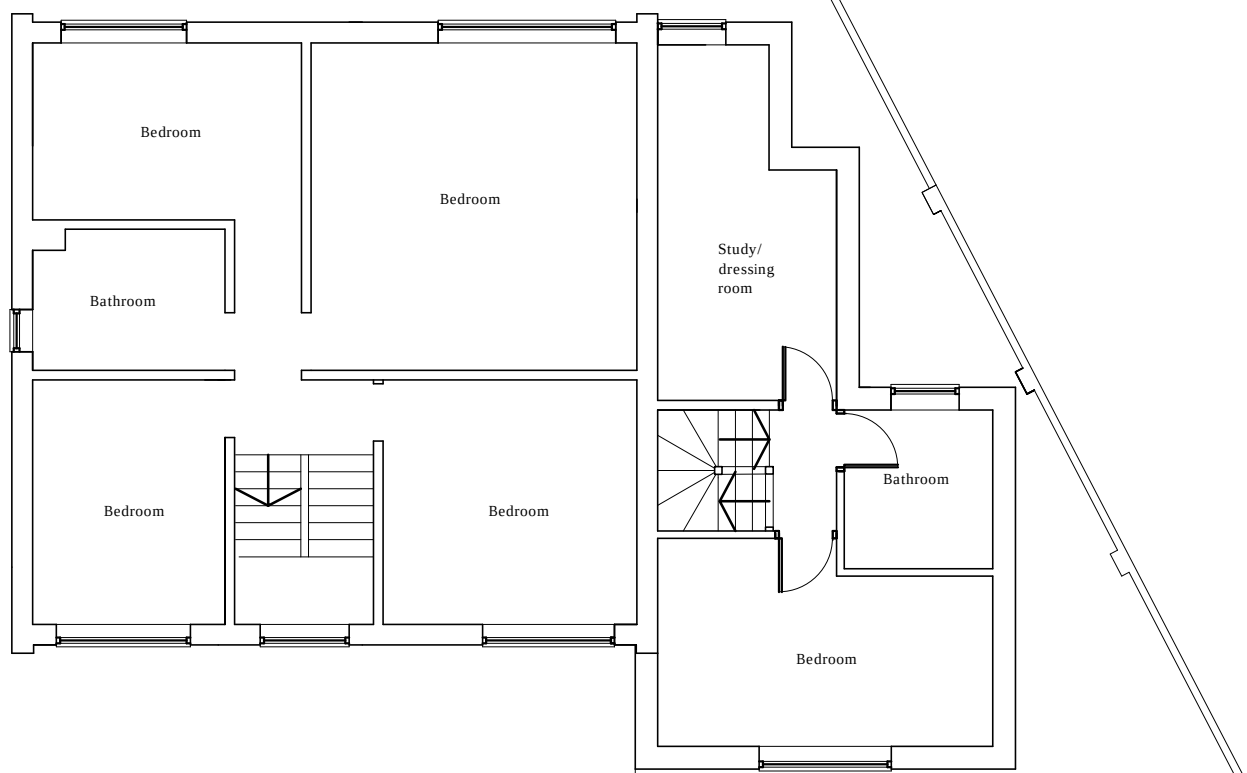


PROPOSED FIRST FLOOR PLAN
SCALE 1:100

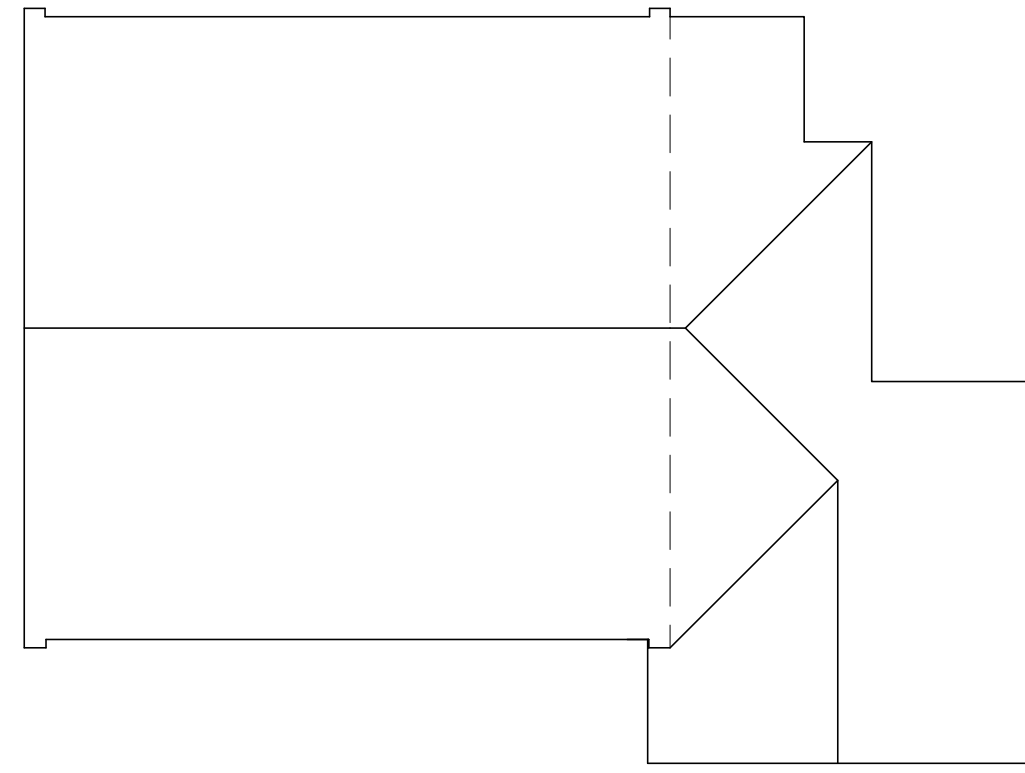


PROPOSED ROOF PLAN
SCALE 1:100

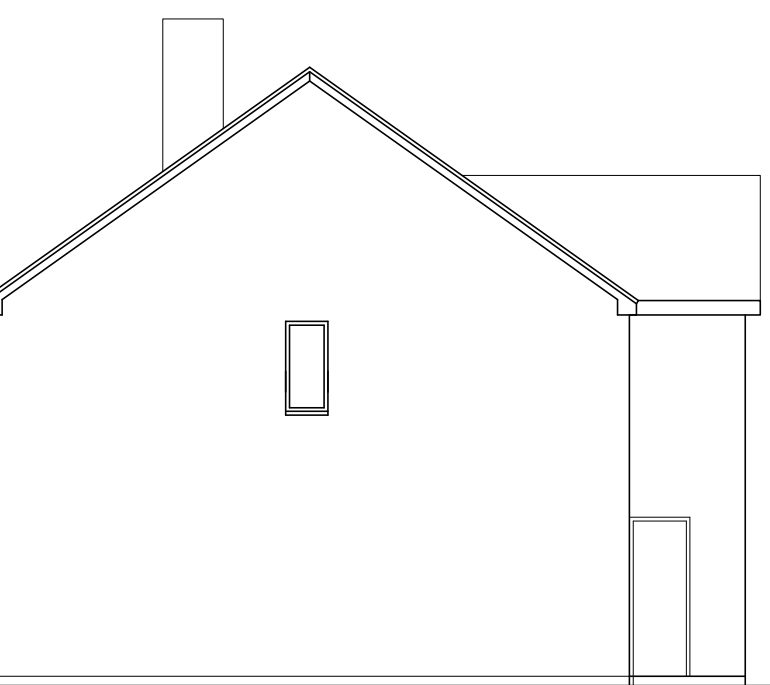

PROPOSED SIDE SOUTH ELEVATION
SCALE 1:100

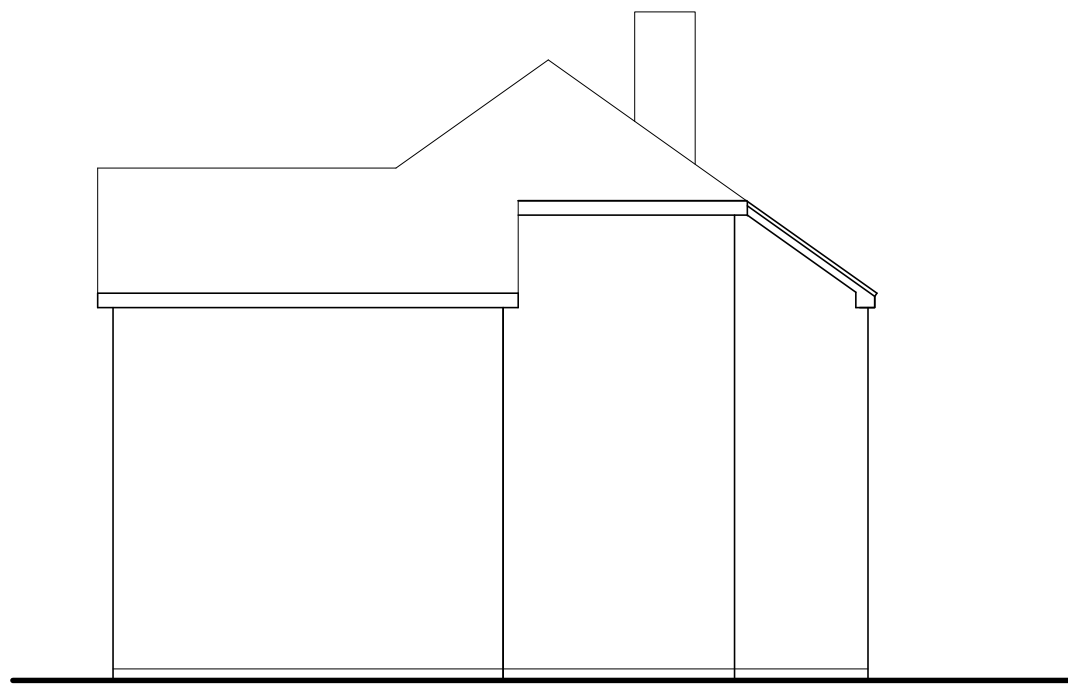

PROPOSED SIDE NORTH ELEVATION
SCALE 1:100

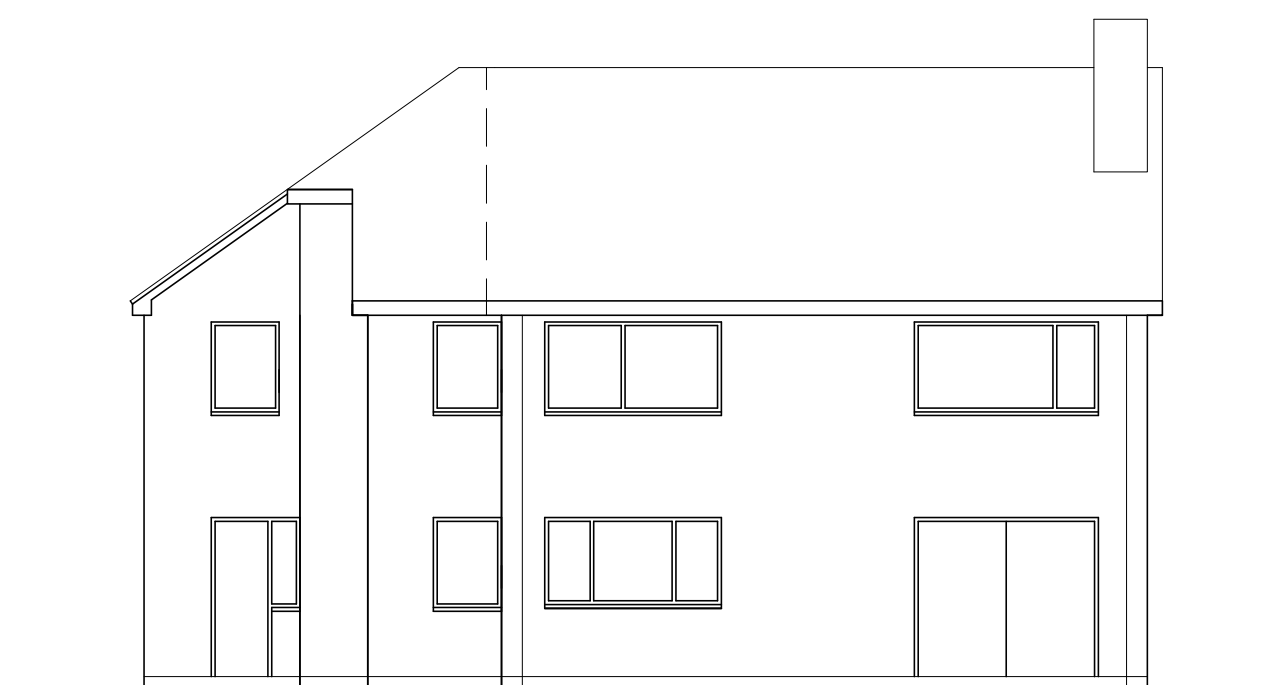

PROPOSED REAR WEST ELEVATION
SCALE 1:100




PROPOSED FRONT EAST ELEVATION
SCALE 1:100

01 | planning | 13.02.20



Pope Stevens Architecture Ltd.
Crossways | 2 Beech Avenue
Chichester | West Sussex | PO19 3DR
Telephone: 01243 782 796
Email: pope.stevens@btinternet.com

RIBA
Chartered Practice

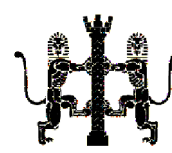

Project
6 Falklands Close
Bognor Regis
West Sussex

Drawing
Planning Application
Proposed side annex extension
Location, Site, Floor plans and elevations

Date Jan 2020 Drawn by CDP Scale as shown

Drawing No. DPA-01 Revision 01