


BOGNOR REGIS TOWN YOUTH FC


PROPOSED SITE FENCING PLAN

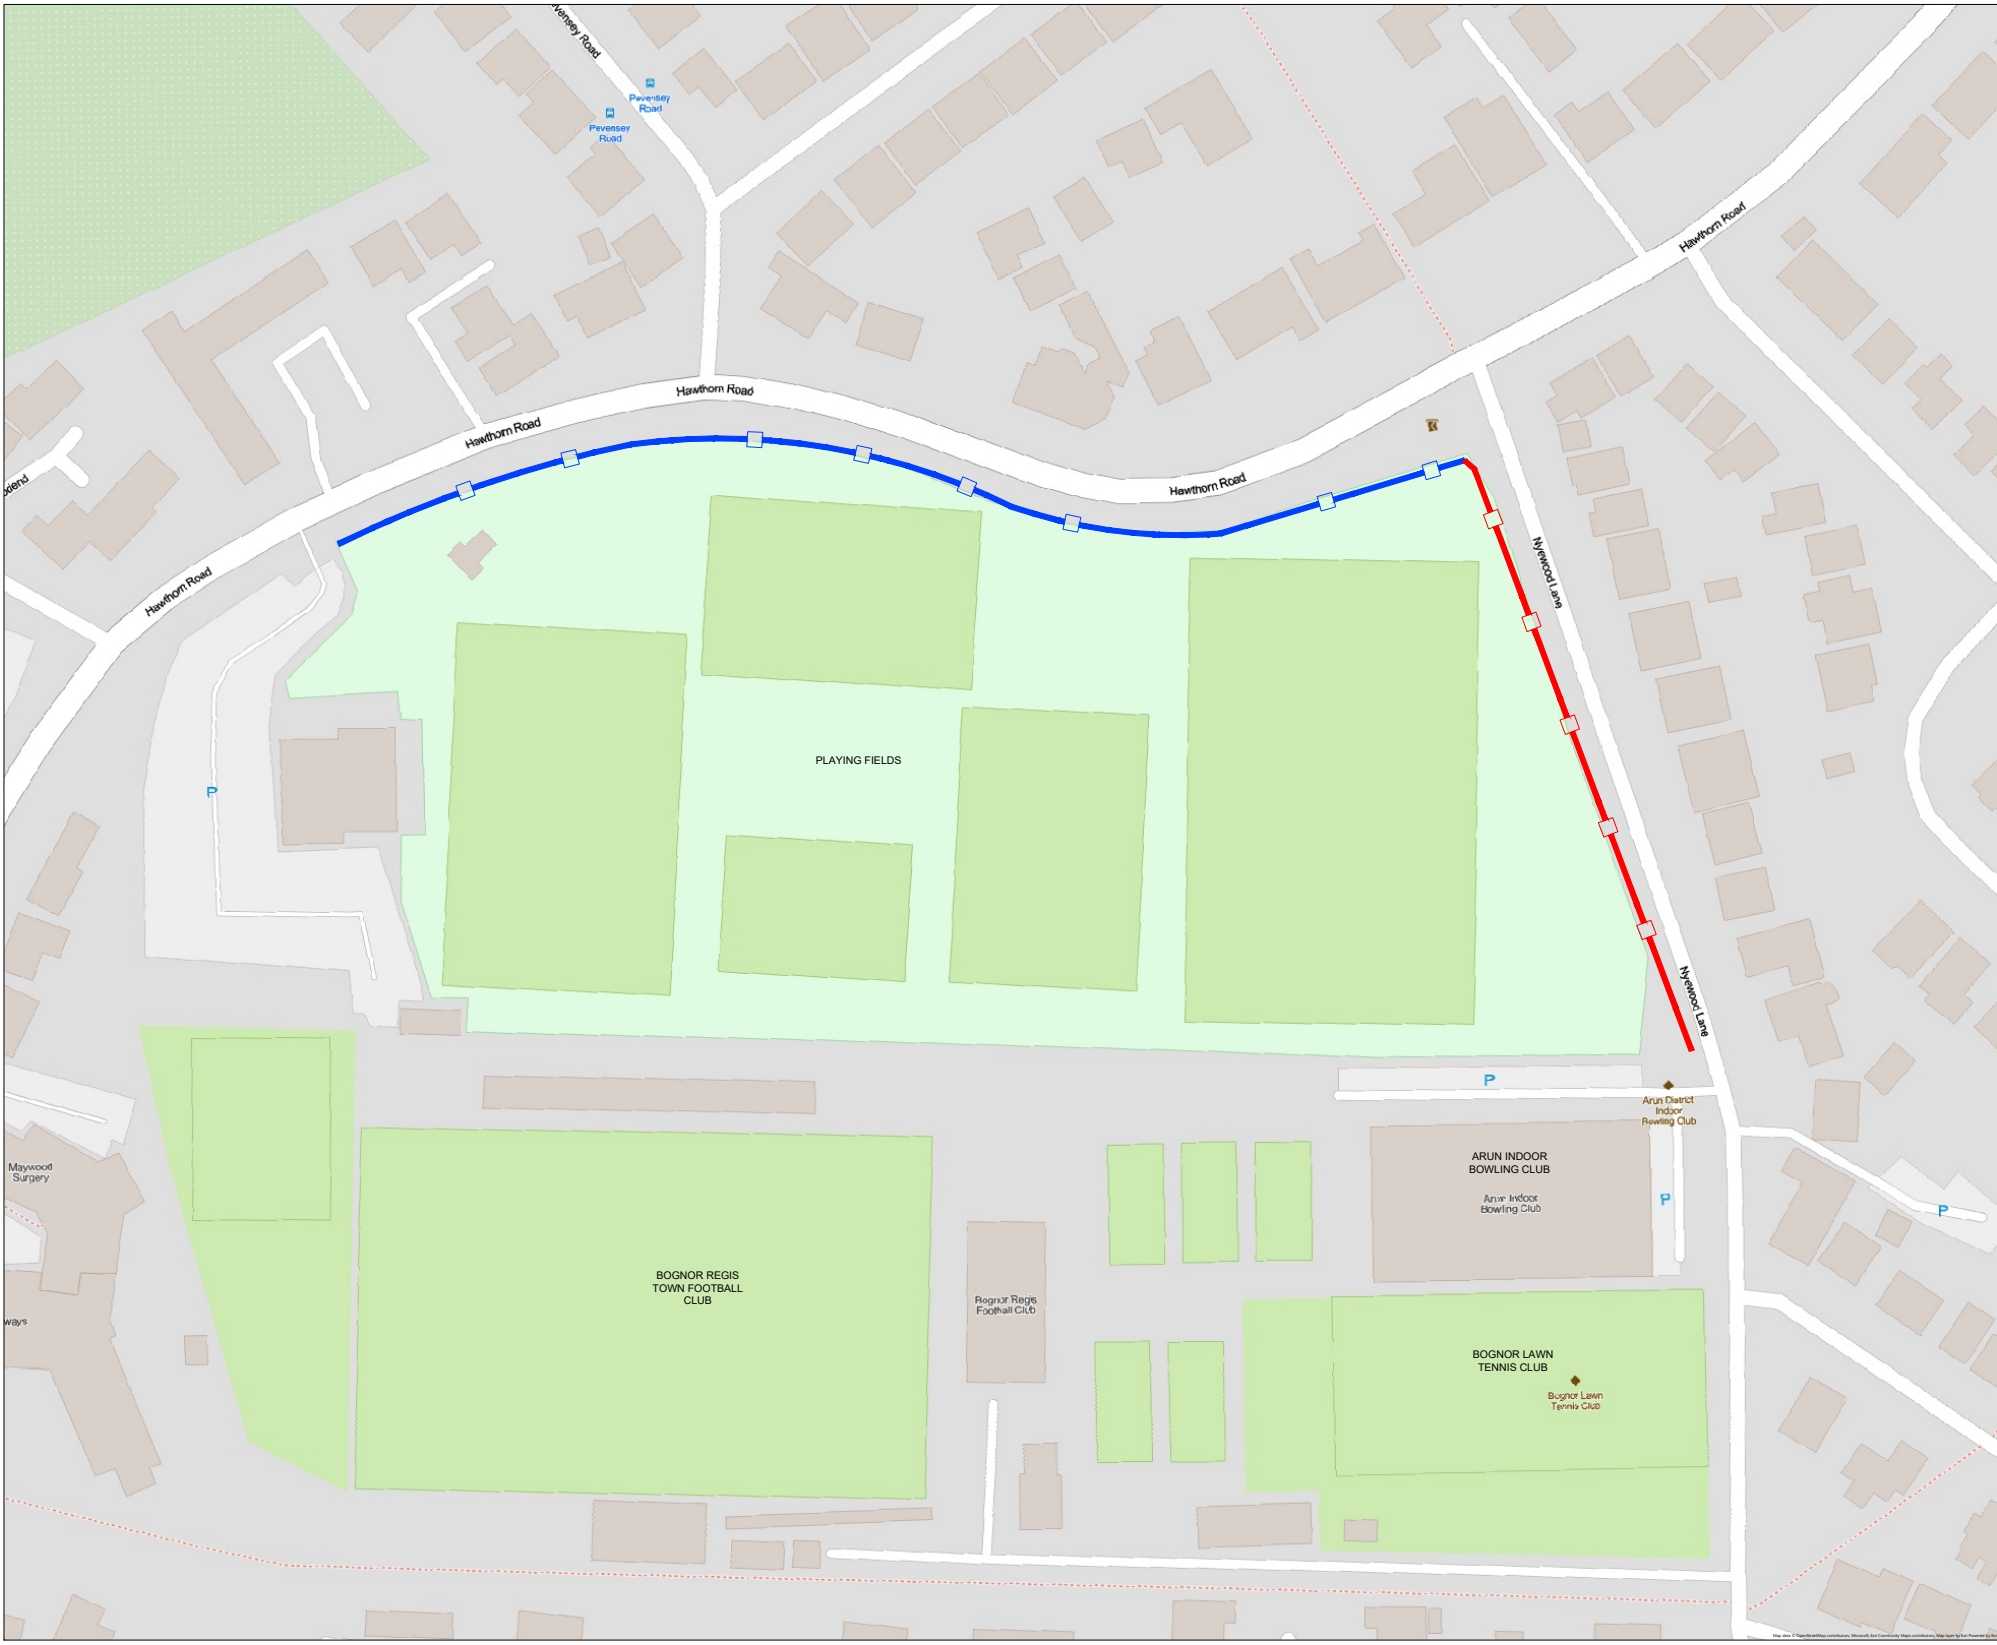


SITE PLAN - SCALE 1:1500




SCALE BAR 1:1500

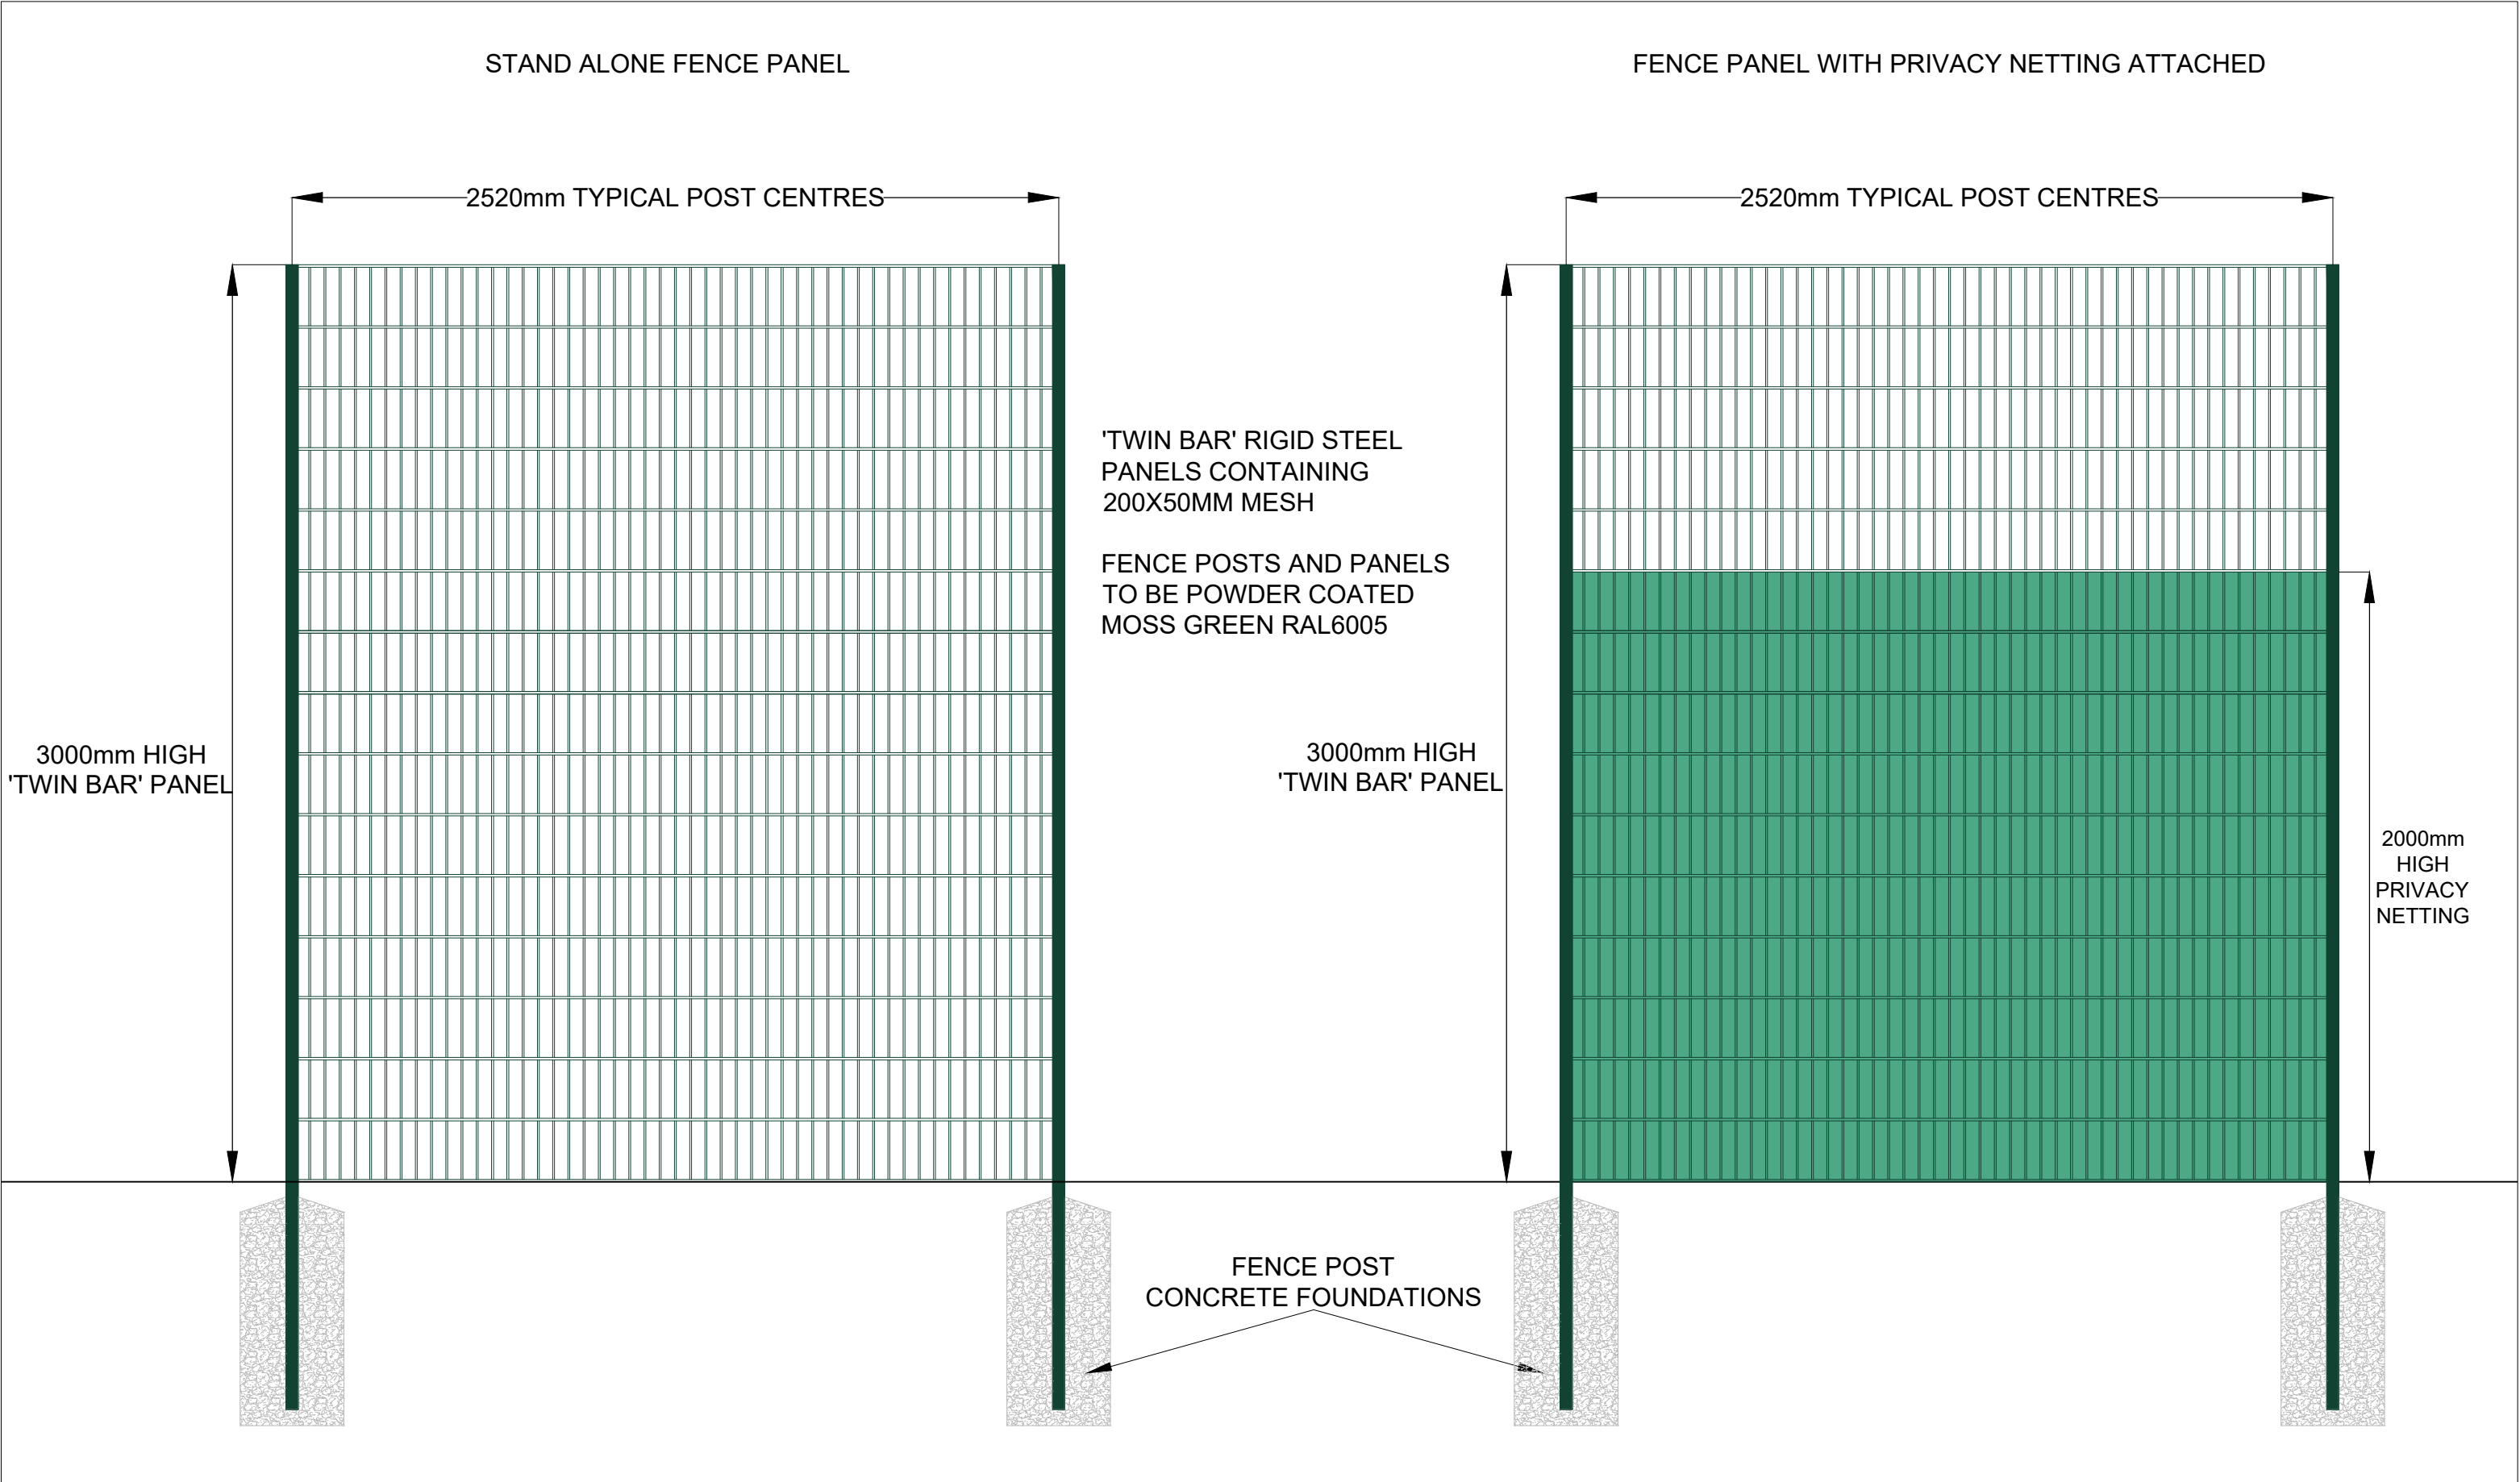


PROPOSED FENCE ELEVATION - SCALE 1:20

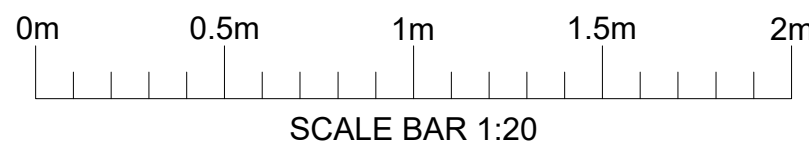


SCALE BAR 1:20

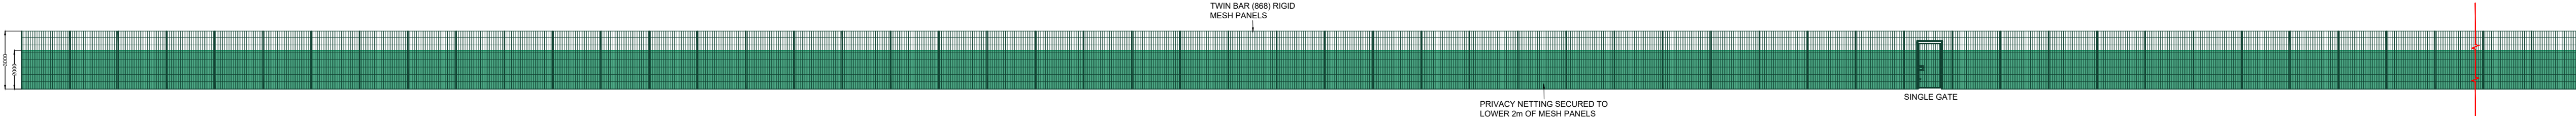

PROPOSED HAWTHORN ROAD FENCE ELEVATION (235 Lm) - PART 1
SCALE 1:200

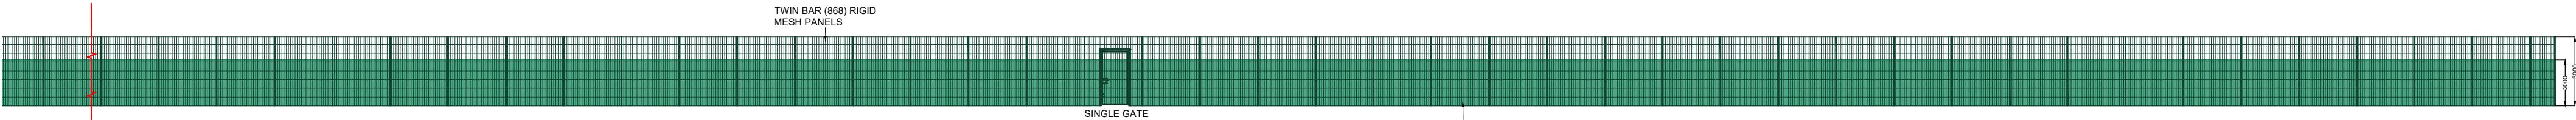

PROPOSED HAWTHORN ROAD FENCE ELEVATION (235 Lm) - PART 2
SCALE 1:200

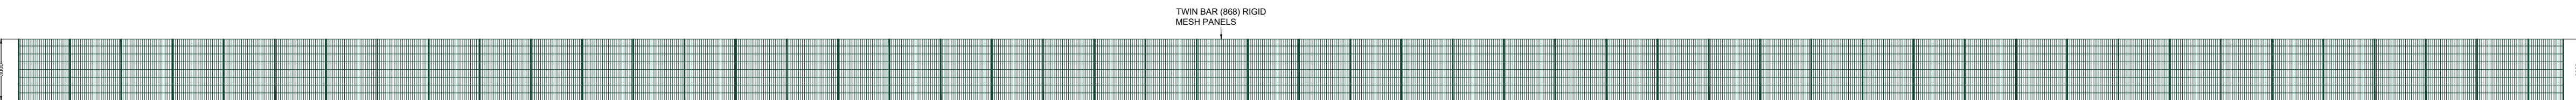

PROPOSED NYEWOOD LANE FENCE ELEVATION (125 Lm)
SCALE 1:200




SCALE BAR 1:200

NOTES:
DRAWING TO BE READ IN CONJUNCTION WITH RELEVANT PROJECT SPECIFICATION AND REQUIREMENTS.
ALL DIMENSIONS TO BE CHECKED ON SITE PRIOR TO COMMENCEMENT OF WORKS.
DO NOT SCALE FROM DRAWING

Key

- PROPOSED LINE OF NEW 3.0m HIGH PERIMETER FENCING c/w 2.0m HIGH PRIVACY NETTING ALONG HAWTHORN ROAD - 325 Lm
- PROPOSED LINE OF NEW 3.0m HIGH PERIMETER FENCING ALONG NYEWOOD LANE - 125 Lm

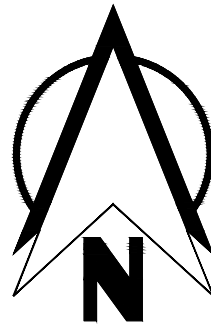

Site Perimeter Fencing

Bognor Regis Town Youth
Football Club

Proposed Fencing Layout
and Elevations

As Shown @ A1

PB

29-04-2026

SIS Pitches
Tavistock Works
Glasson Industrial Estate
Maryport
Cumbria
CA15 8NT
Tel: 01500 617837
sales@sispitches.com

REV	DETAILS	DRAWN	AP	DATE
A	Initial Issue	PB		29-04-2026

PB 26023

001

A

PROJECT No: DRG No: REV