


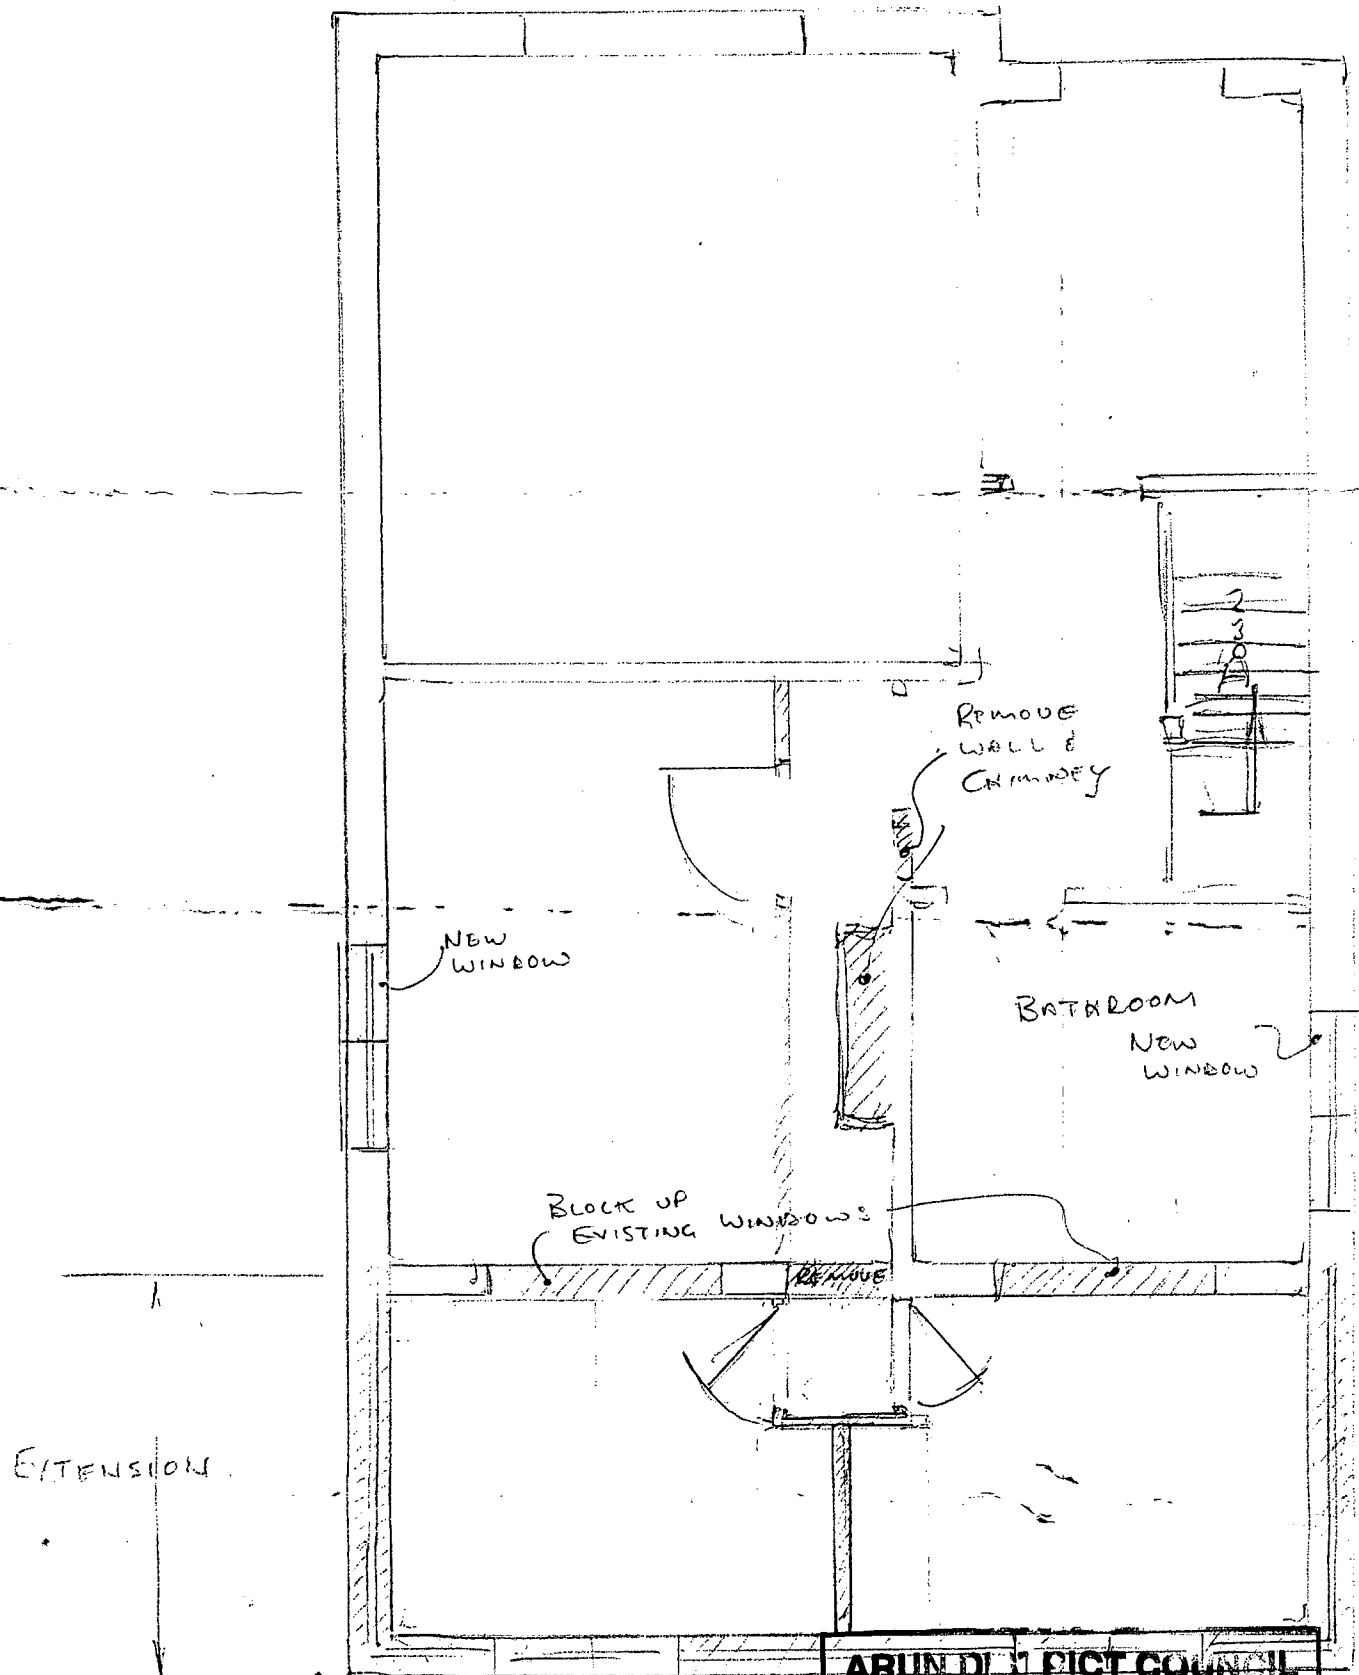

1st Floor Plan.

Scale 1:50

ARUN DISTRICT COUNCIL				
No.	BR	402	05	
RECEIVED				
25.11.05				