



ARUN DISTRICT COUNCIL			
No.	BR	402/05	
SUBSTITUTION			
RECEIVED	22/12/05		

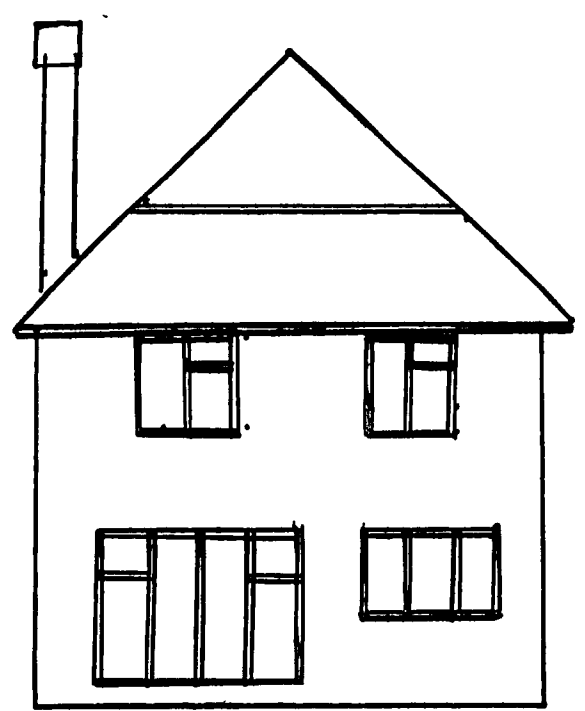

PROPOSED EAST ELEVATION 1:100




PROPOSED SOUTH ELEVATION 1:100

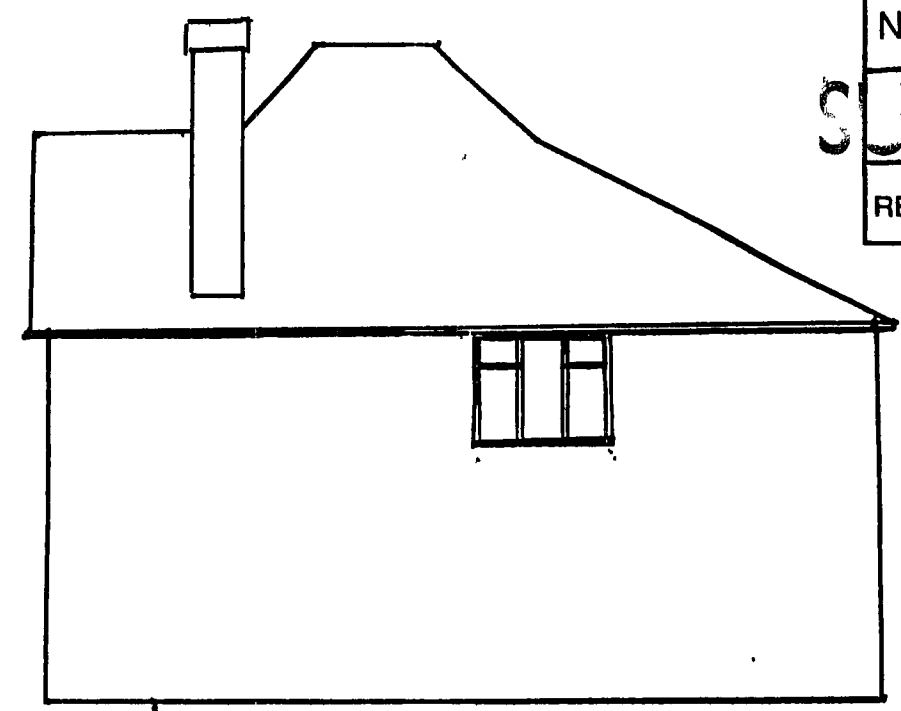


PROPOSED WEST ELEVATION 1:100

Scale 1:100

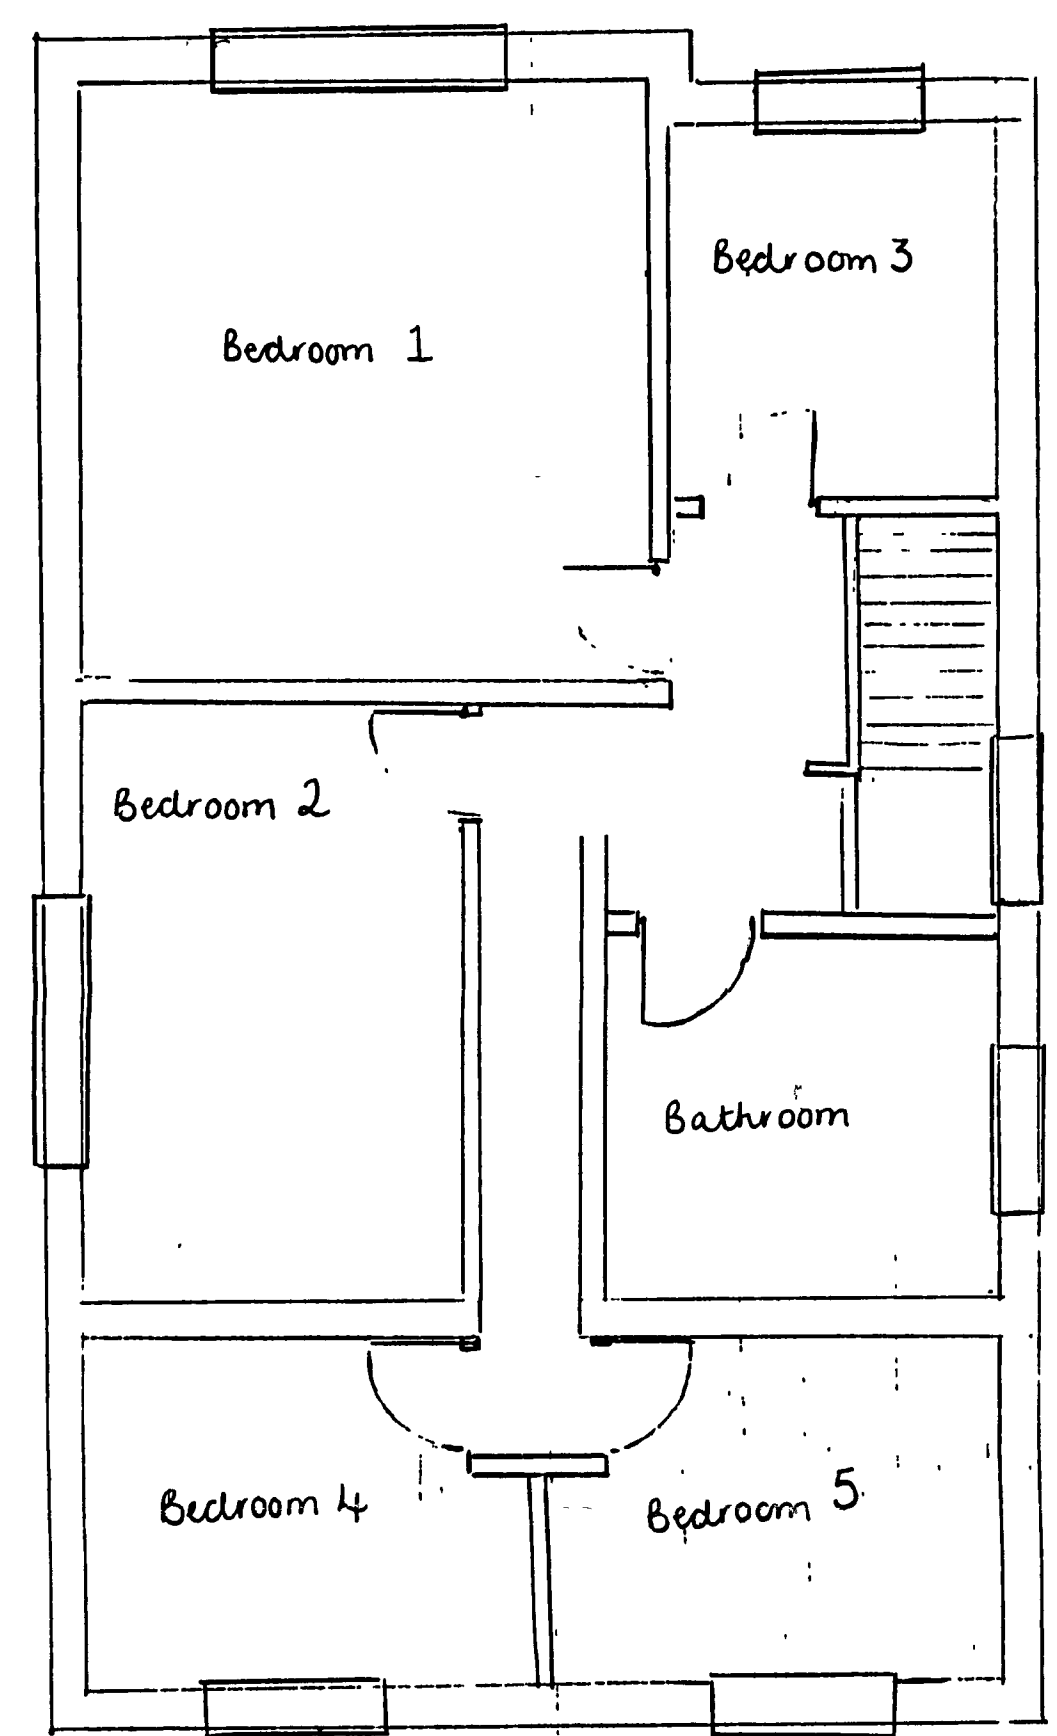

PROPOSED FIRST FLOOR PLAN Scale 1:50

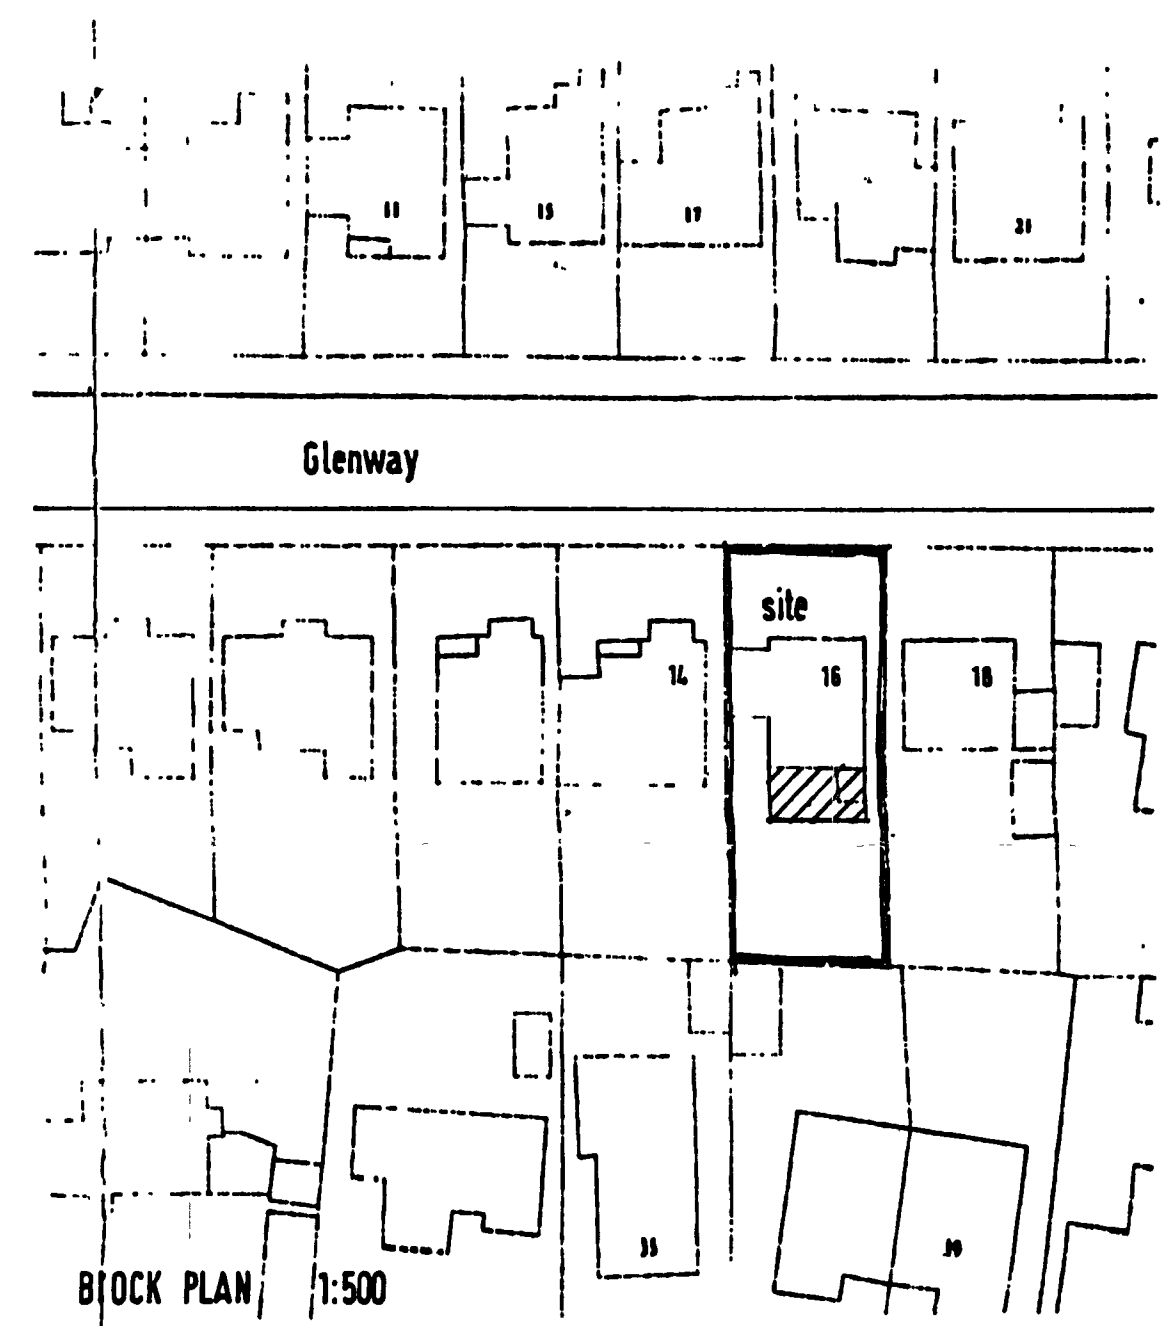

BLOCK PLAN 1:500