



PROPOSED ELEVATIONS ~ PLOTS 4,5 & 6

Front / South East Elevations

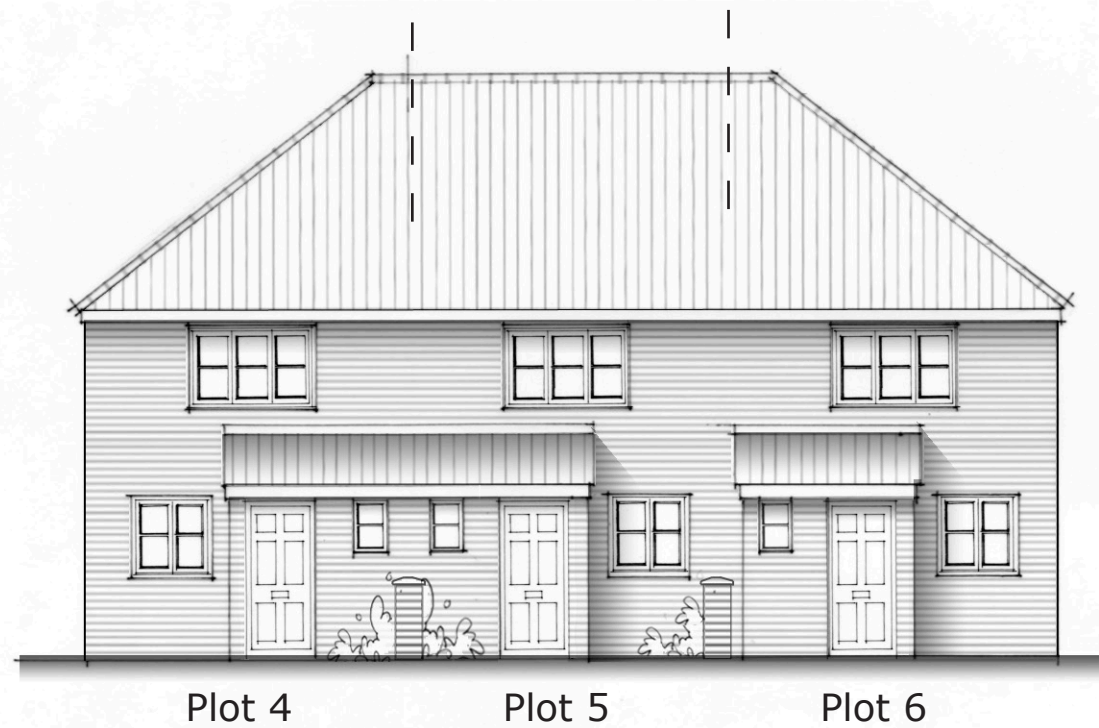



Rear / North West Elevations

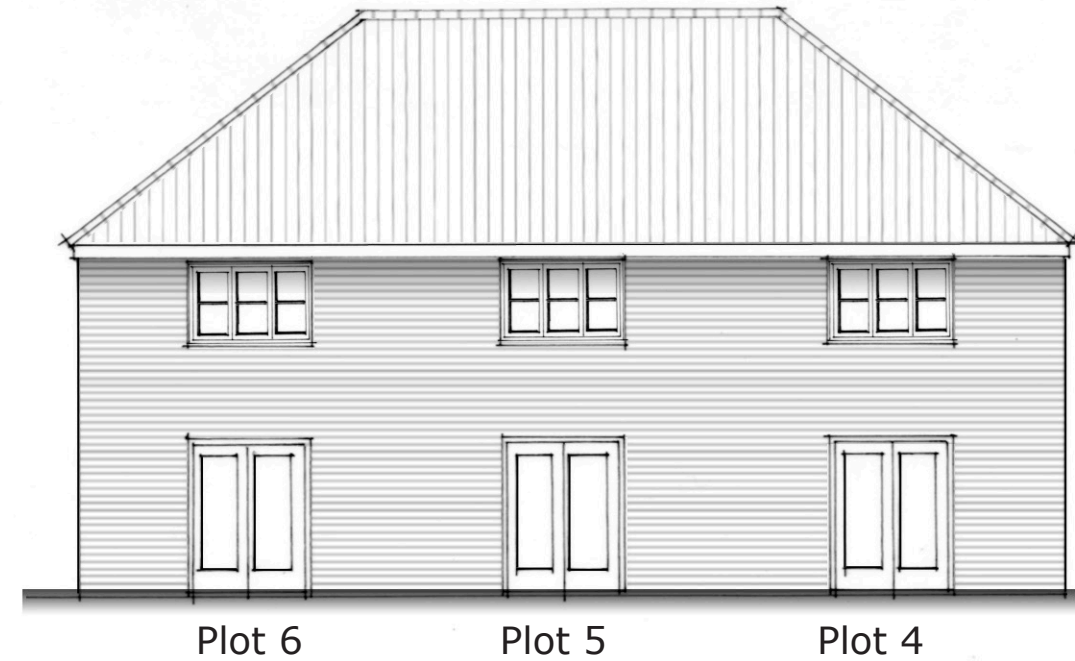

South West Elevation -plot 4



North East Elevation -plot 6

 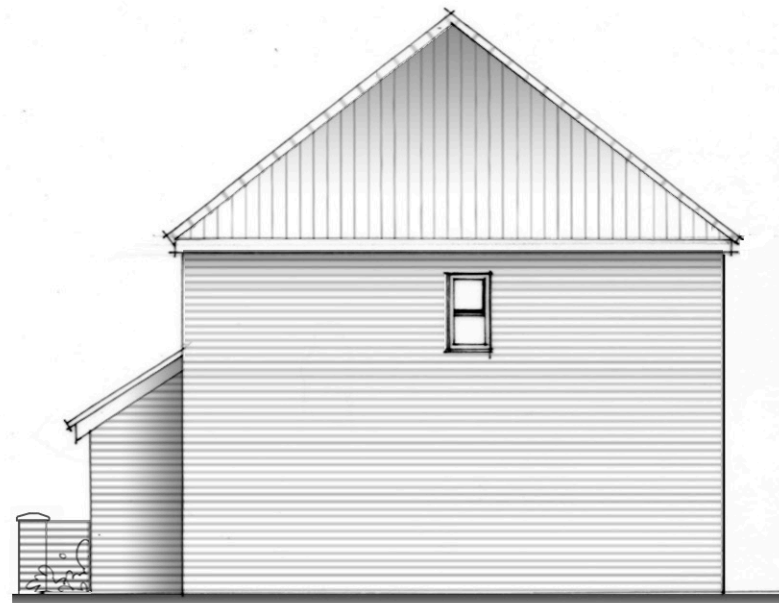

PROPOSED DEVELOPMENT
6NO TWO BEDROOM HOUSES ON LAND OFF TOWN CROSS AVENUE , BOGNOR REGIS
for Reed Sussex Limited

DRG NO TCA 2012 /08 SCALE 1: 100 @ A2 DATE November 2012

THIS DRAWING IS COPYRIGHT AND IS NOT TO BE REPRODUCED WITHOUT PERMISSION.
The accuracy of the measurements supplied by third parties cannot be warranted.
Dimensions should not be scaled from the drawing other than for illustration purposes for planning applications.