


EXISTING SITE PLAN

KEY

-  THE SITE 0.1HA
-  EXISTING BUILDINGS
-  ELECTRICITY SUB STATION
-  CHILDRENS PLAY AREA
-  EXISTING ACCESS

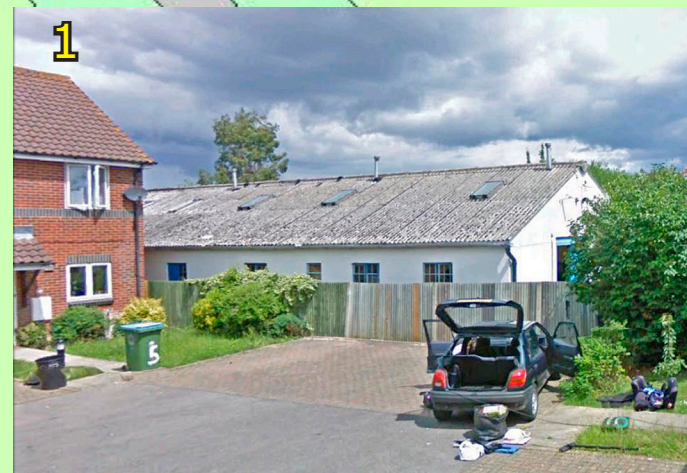

PROPOSED DEVELOPMENT
6NO TWO BEDROOM HOUSES ON LAND OFF TOWN CROSS AVENUE ,
BOGNOR REGIS
for Reed Sussex Limited

DRG NO TCA 2012 /02 SCALE 1:500 @ A3 DATE November 2012

THIS DRAWING IS COPYRIGHT AND IS NOT TO BE REPRODUCED WITHOUT PERMISSION.
The accuracy of the measurements supplied by third parties cannot be warranted. Dimensions should
not be scaled from the drawing other than for illustration purposes for planning applications.

Chapel

Reproduced from the Ordnance Survey data with permission of the Controller of Her Majesty's Stationery Office,
© Crown Copyright Licence No 100045443

