

PROPOSED ELEVATIONS ~ PLOTS 2 & 3


North East Elevation




Plot 2

Plot 3

South East Elevation

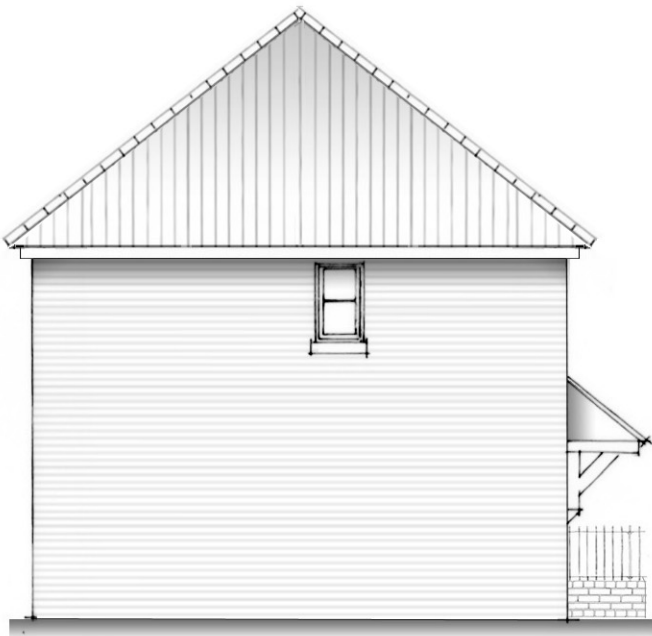

North West Elevation

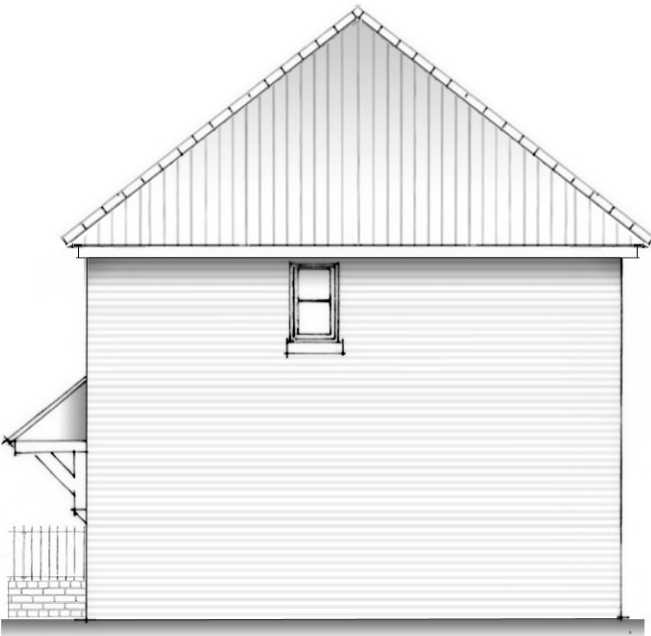


South West Elevation



Plot 3

Plot 2

 

PROPOSED DEVELOPMENT
6NO TWO BEDROOM HOUSES ON LAND OFF TOWN CROSS AVENUE ,
BOGNOR REGIS
for Reed Sussex Limited
DRG NO TCA 2012/06 SCALE 1:100 @ A3 DATE November 2012
THIS DRAWING IS COPYRIGHT AND IS NOT TO BE REPRODUCED WITHOUT PERMISSION.
PPC Planning & Property Consultants Ltd does not warrant the accuracy of the measurements
supplied by third parties. Dimensions should not be scaled from the drawing other than for
illustration purposes for planning applications.



PLANNING & PROPERTY CONSULTANTS LTD
Registered Office: Forum House, Stirling Rd, Chichester, West Sussex, PO19 7DN
Tel: 01243 601285 Fax: 01243 601285 Email: office@ppeplanning.co.uk
Company Reg No: 05246022 VAT Reg No: 811 7558 31