


PROPOSED ELEVATIONS & FLOOR PLANS ~ PLOT 1

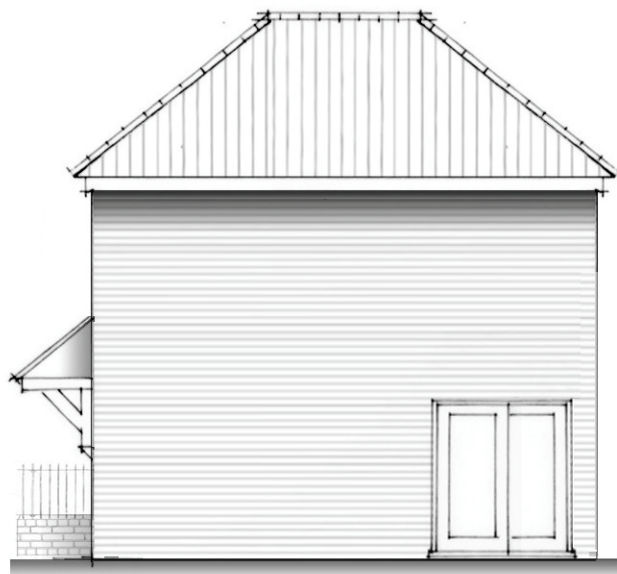


North east elevation



North west elevation




South east elevation


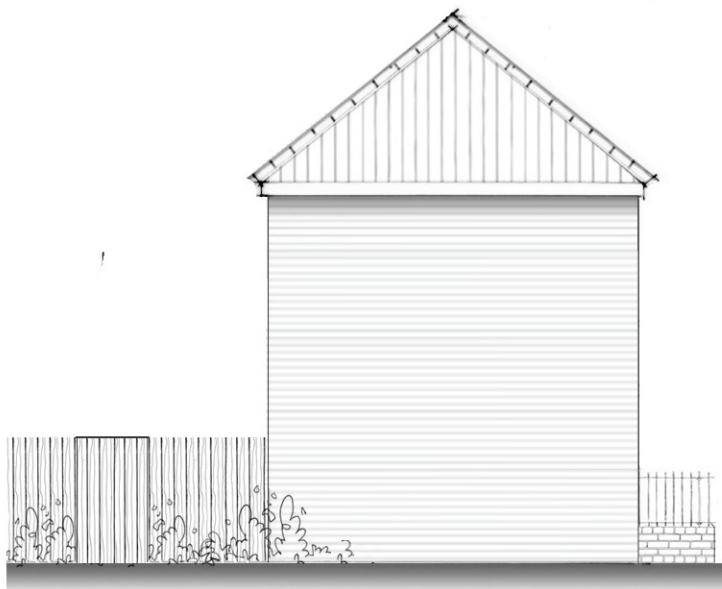


South west elevation

First floor

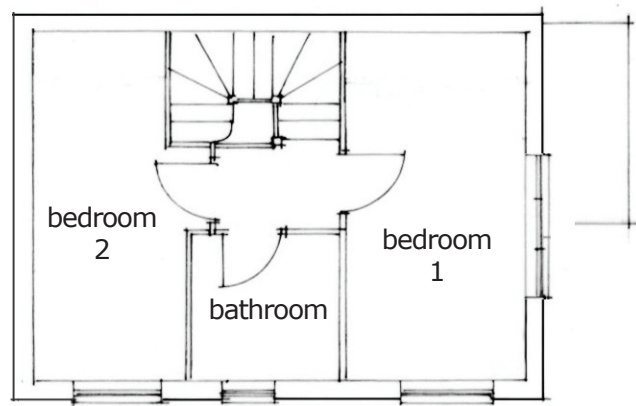

Ground floor

 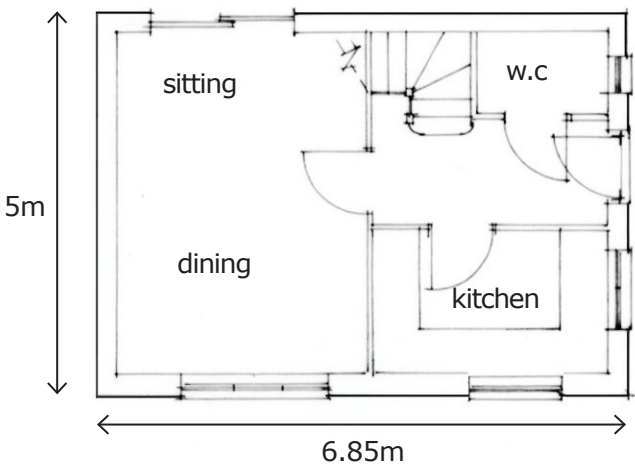

PROPOSED DEVELOPMENT
6NO TWO BEDROOM HOUSES ON LAND OFF TOWN CROSS AVENUE , BOGNOR REGIS
for Reed Sussex Limited
DRG NO TCA 2012 /04 SCALE 1: 100 @ A2 DATE November 2012
THIS DRAWING IS COPYRIGHT AND IS NOT TO BE REPRODUCED WITHOUT PERMISSION.
The accuracy of the measurements supplied by third parties cannot be warranted.
Dimensions should not be scaled from the drawing other than for illustration purposes for planning applications.