



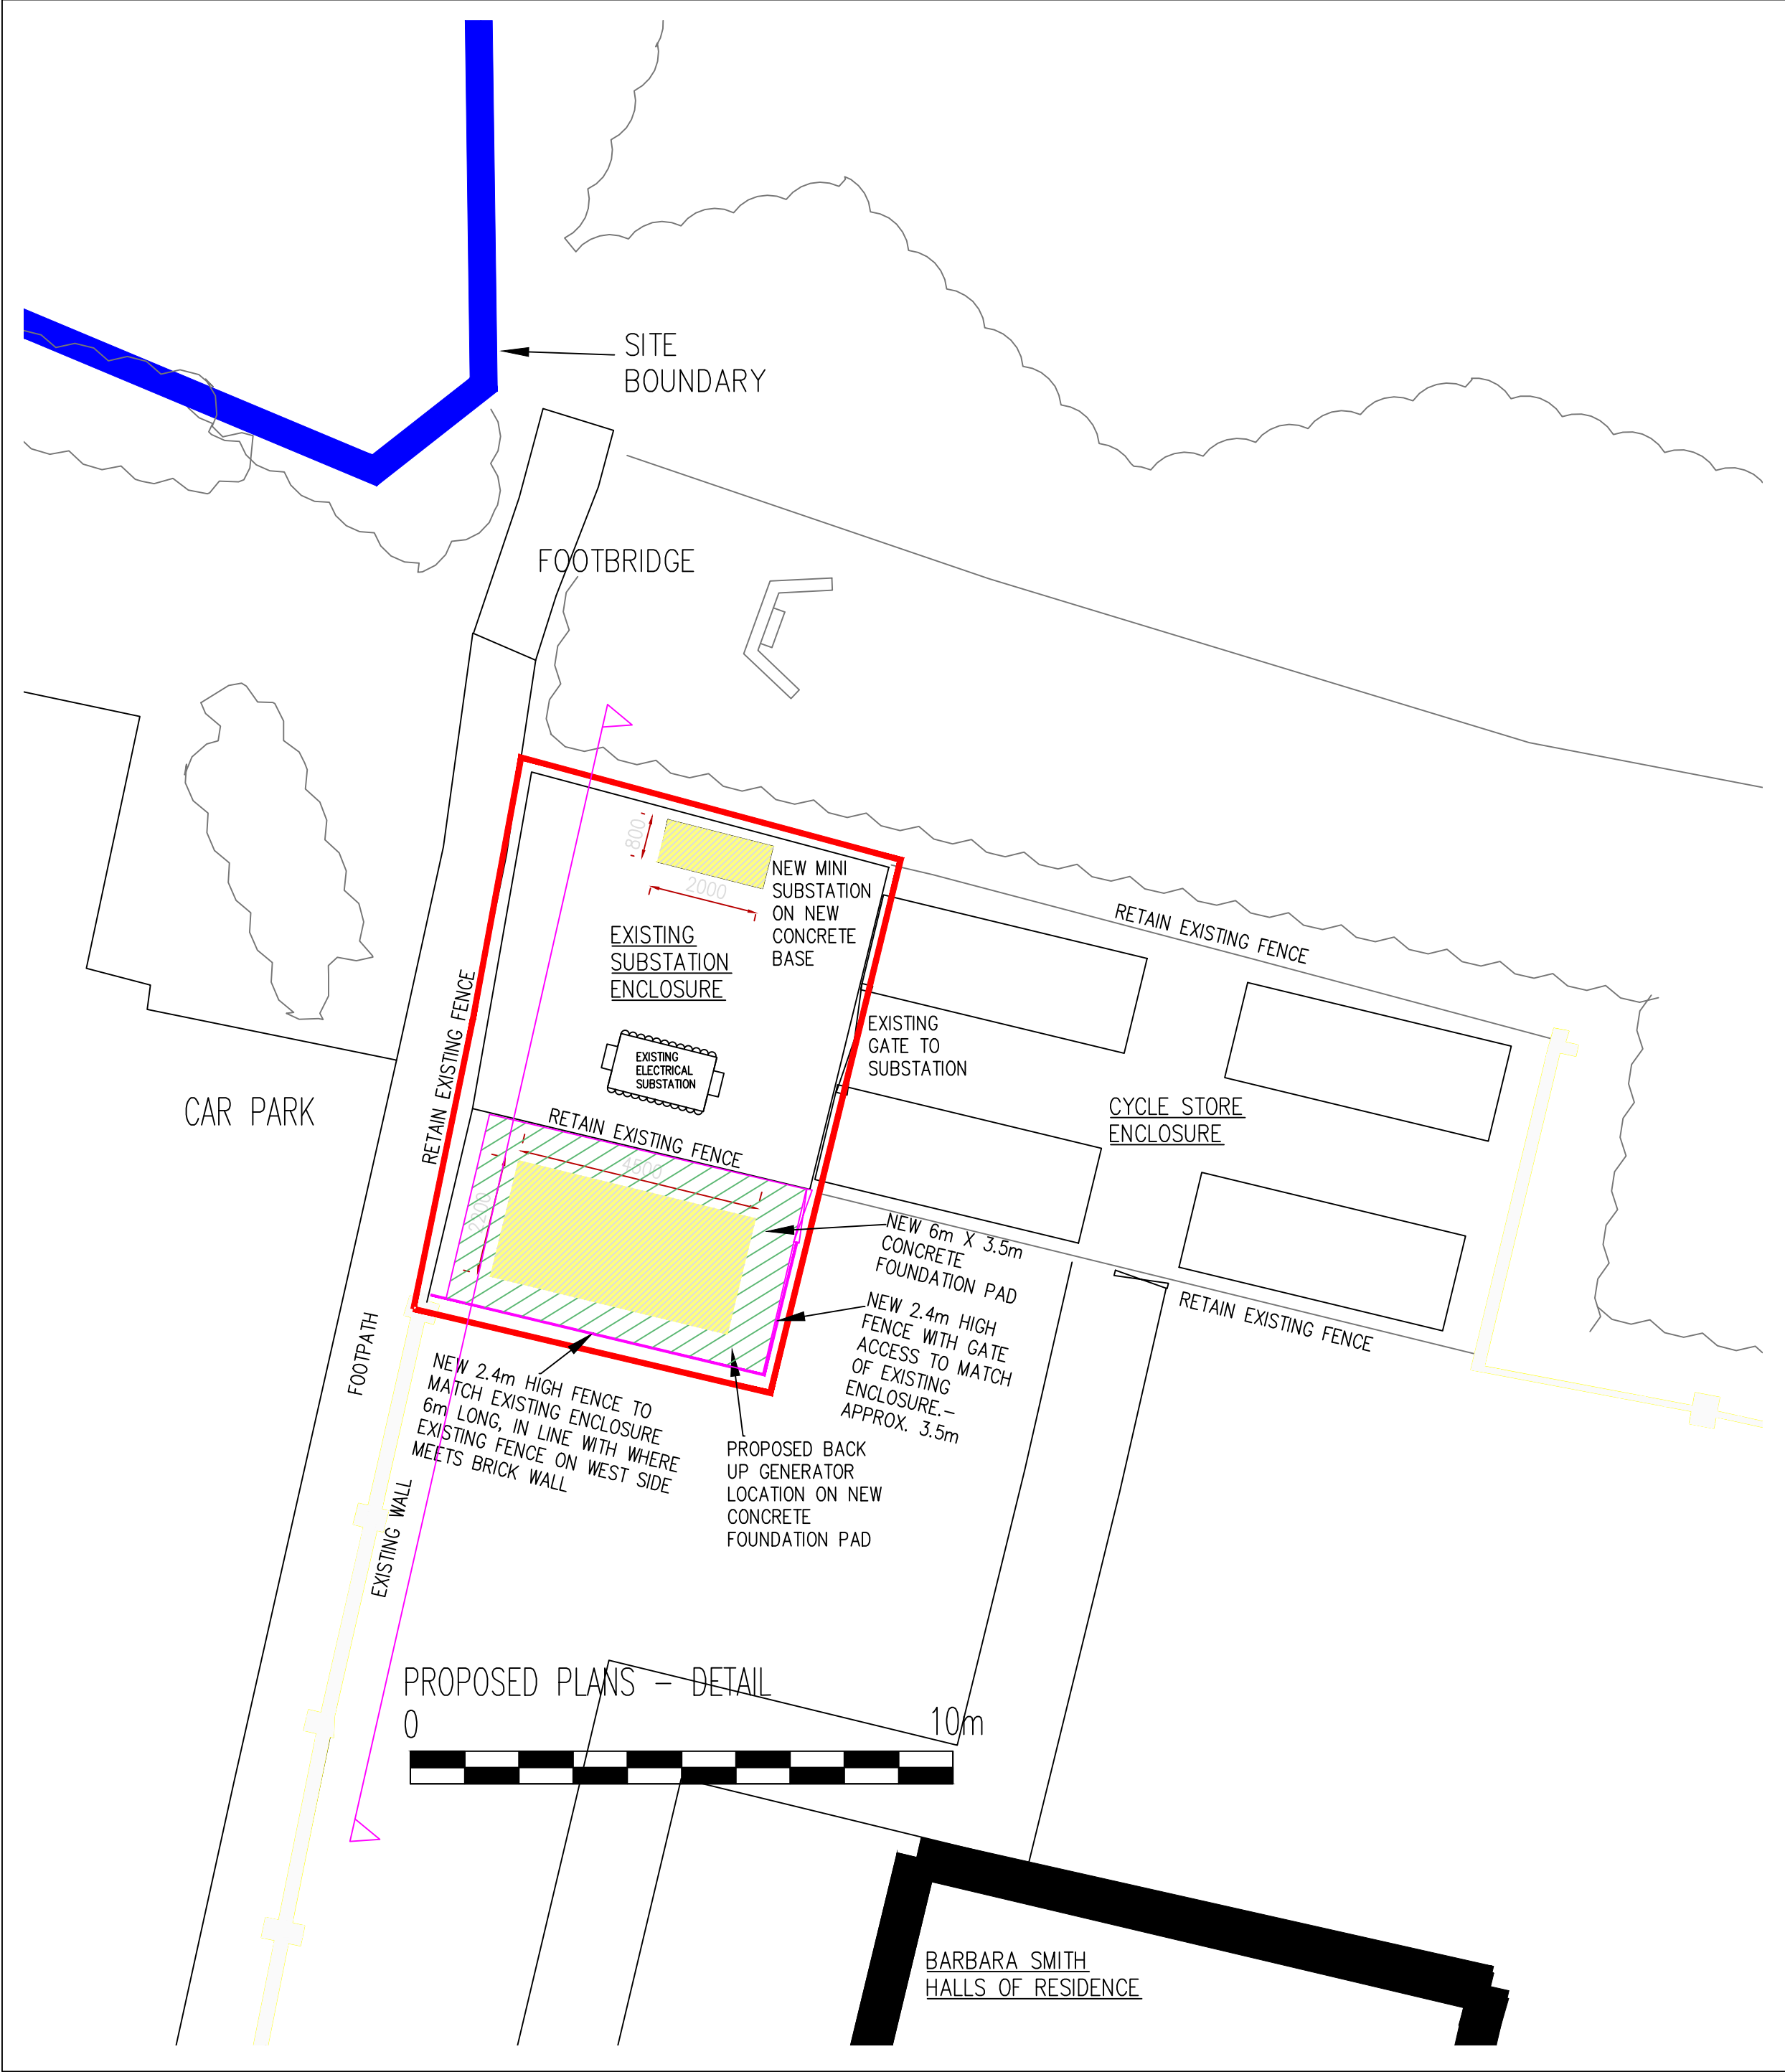

SITE PLAN – DETAIL

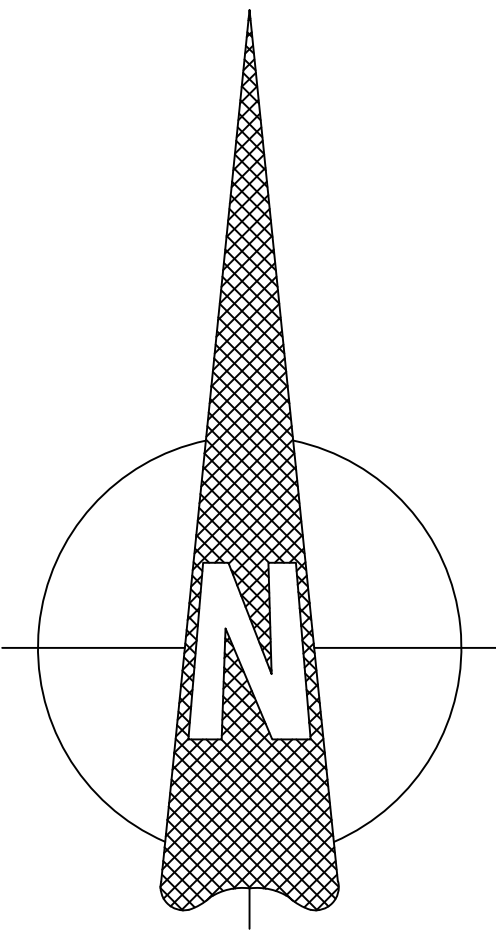

Rev	Date	Notes
PROJECT		
BRC GENERATOR ENCLOSURE		
BOGNOR REGIS CAMPUS		
DRAWING		
BRC SITE PLAN DETAILS		
SCALE 1:100 @ A2		
DRAWN BY HS		DATE APRIL 2018
DWG.NO. BRC_BG_03		REV. –



College Lane Chichester
West Sussex PO19 4PE
T: 01243 816000
E: website@chi.ac.uk