

FIRST FLOOR SCHEDULE OF ACCOMMODATION



TOTAL OCCUPANCY 10 PERSONS

3 X DOUBLE BEDROOMS
4 X SINGLE BEDROOMS

2 X BATHROOMS
1 X W/C

1 X COMMUNAL KITCHEN/DINER

PROPOSED FIRST FLOOR PLAN
1:50

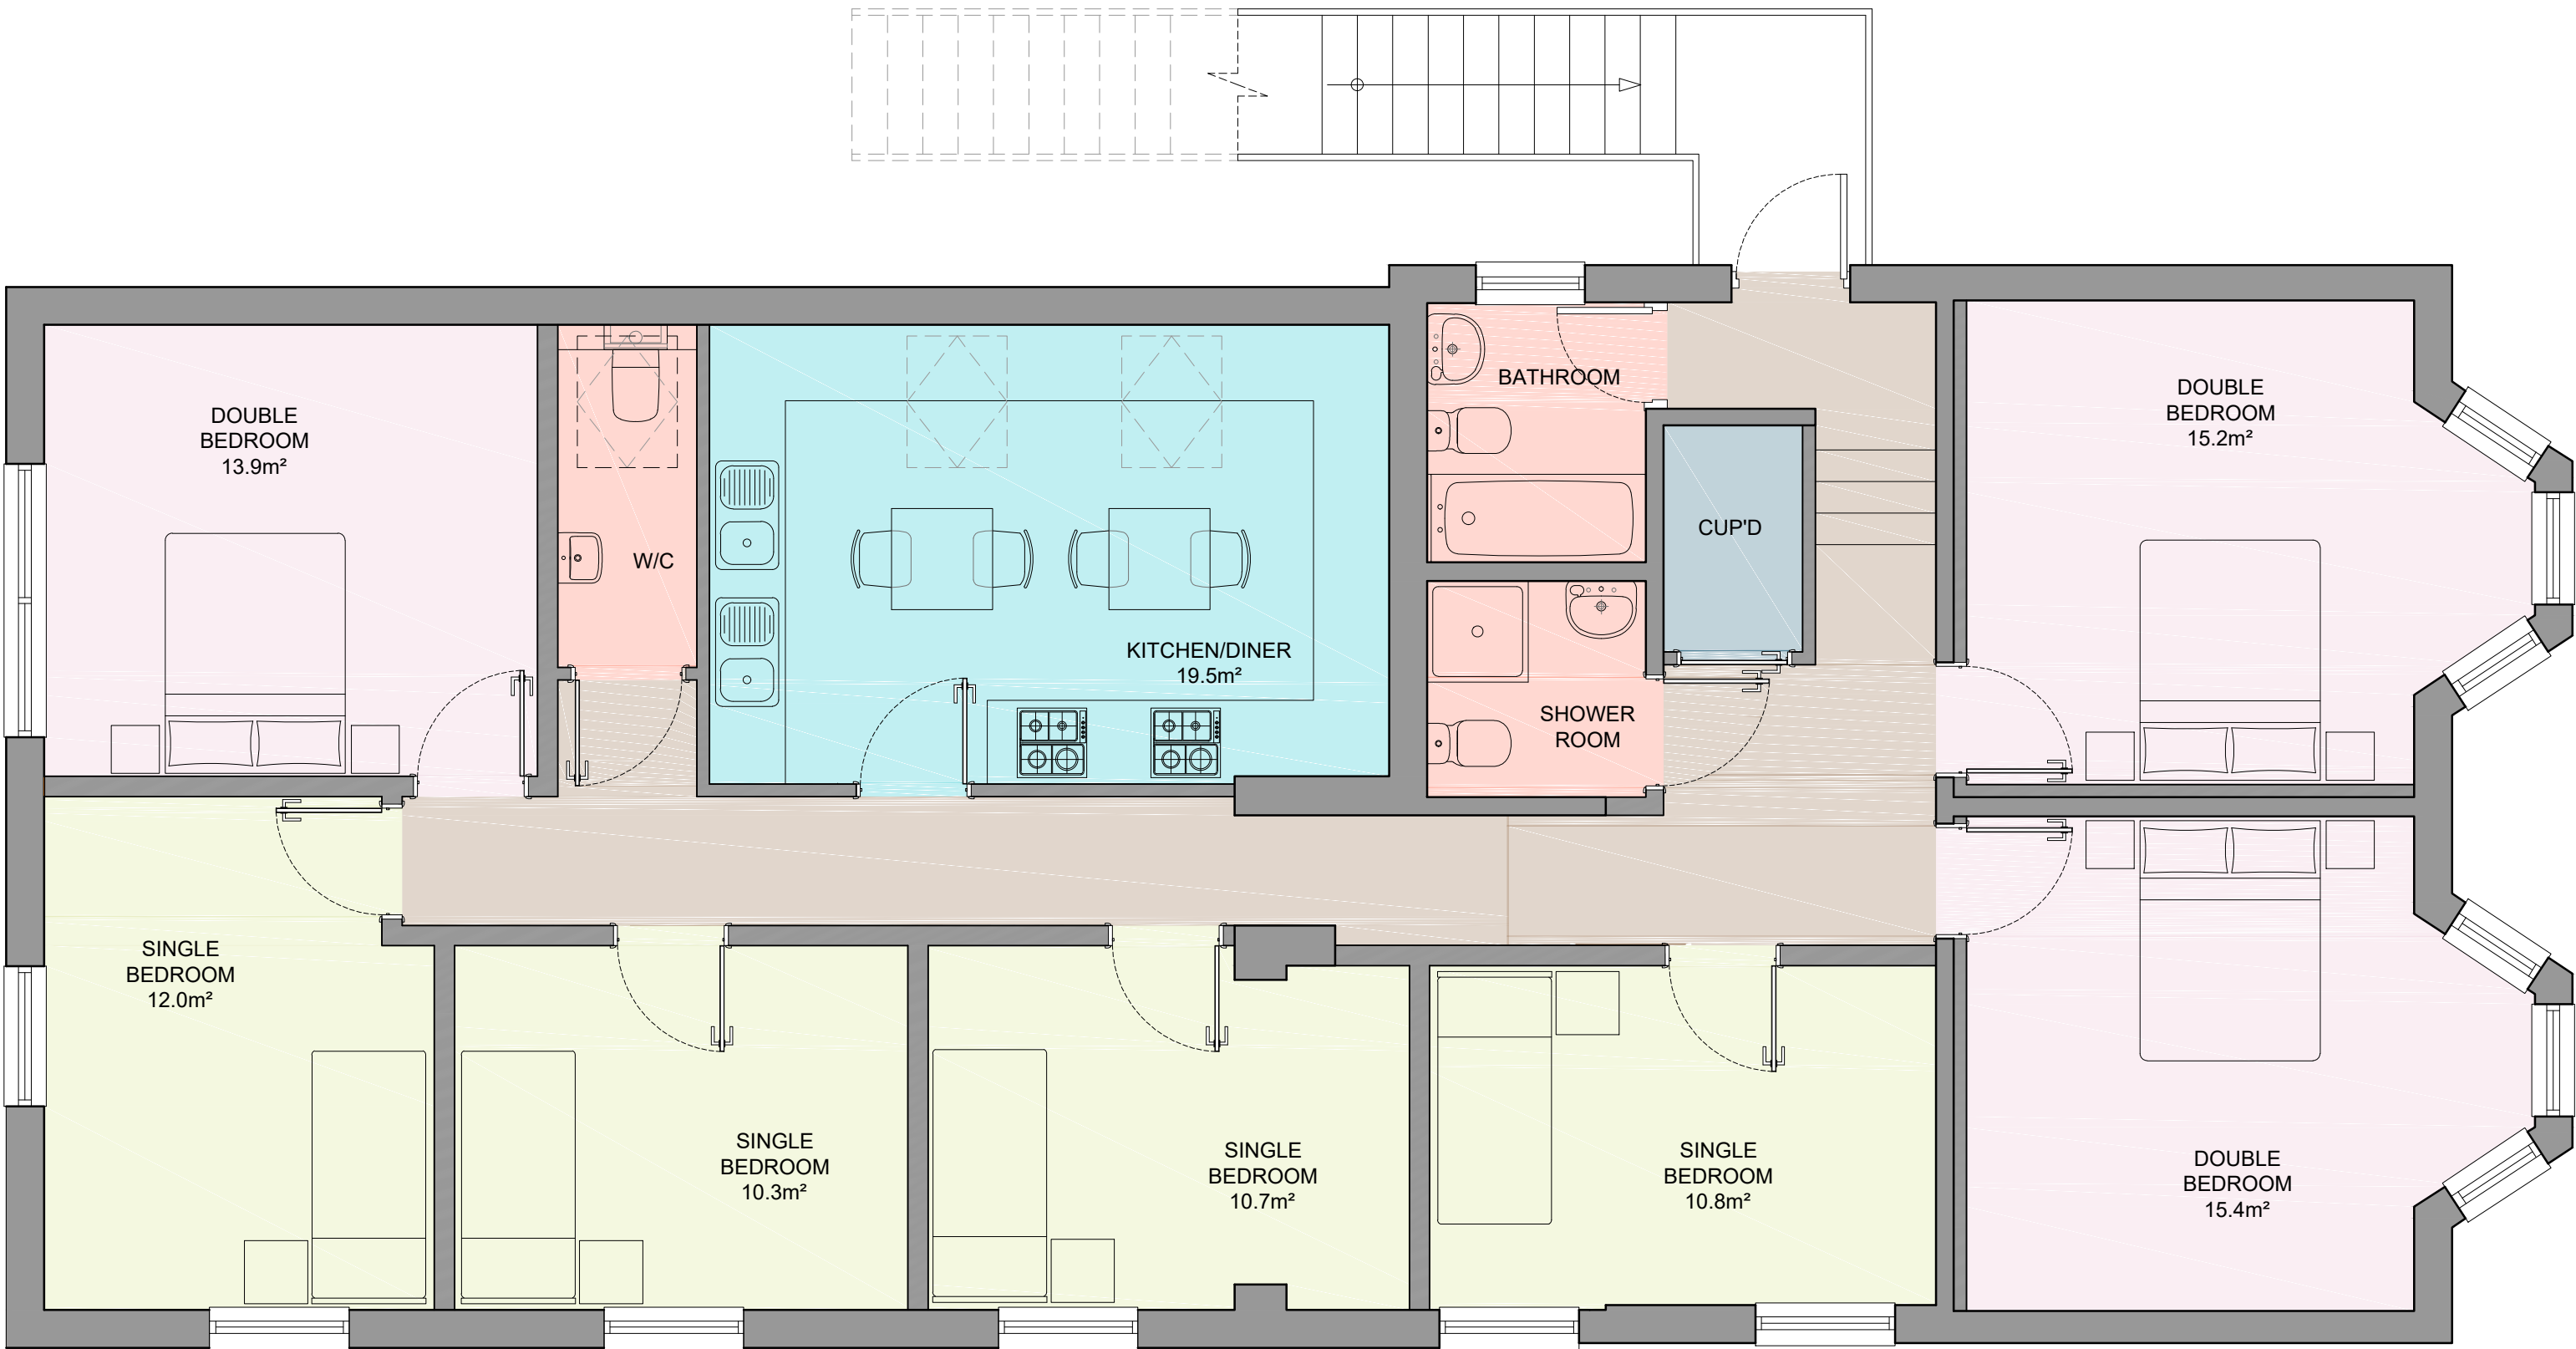 

GROUND FLOOR SCHEDULE OF ACCOMMODATION




TOTAL OCCUPANCY 10 PERSONS

3 X DOUBLE BEDROOMS
4 X SINGLE BEDROOMS



2 X BATHROOMS
1 X W/C

1 X COMMUNAL KITCHEN/DINER

PROPOSED GROUND FLOOR PLAN
1:50

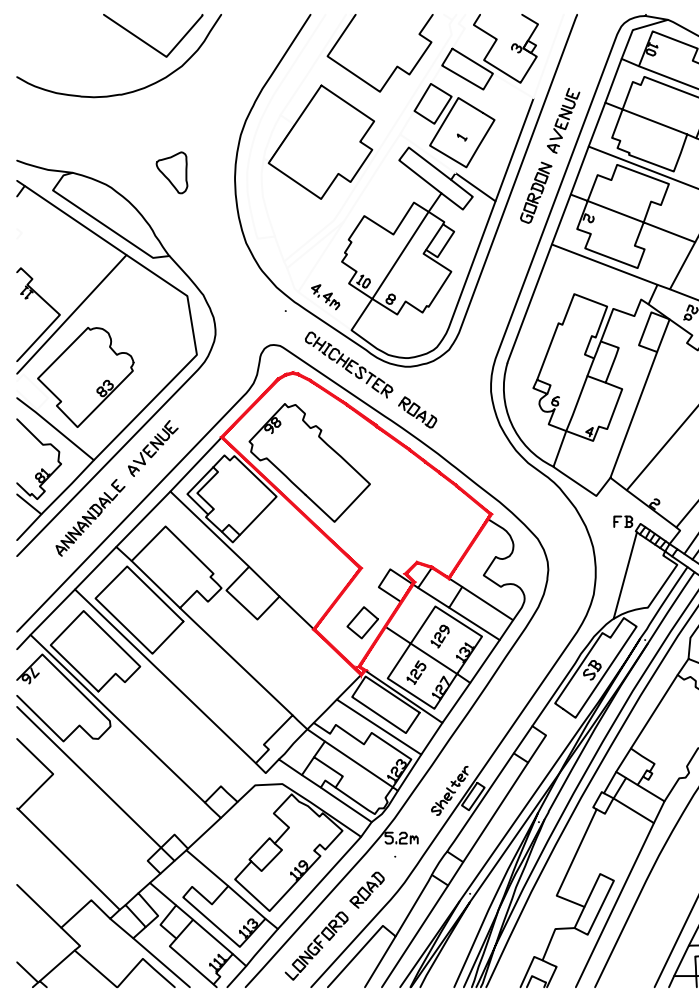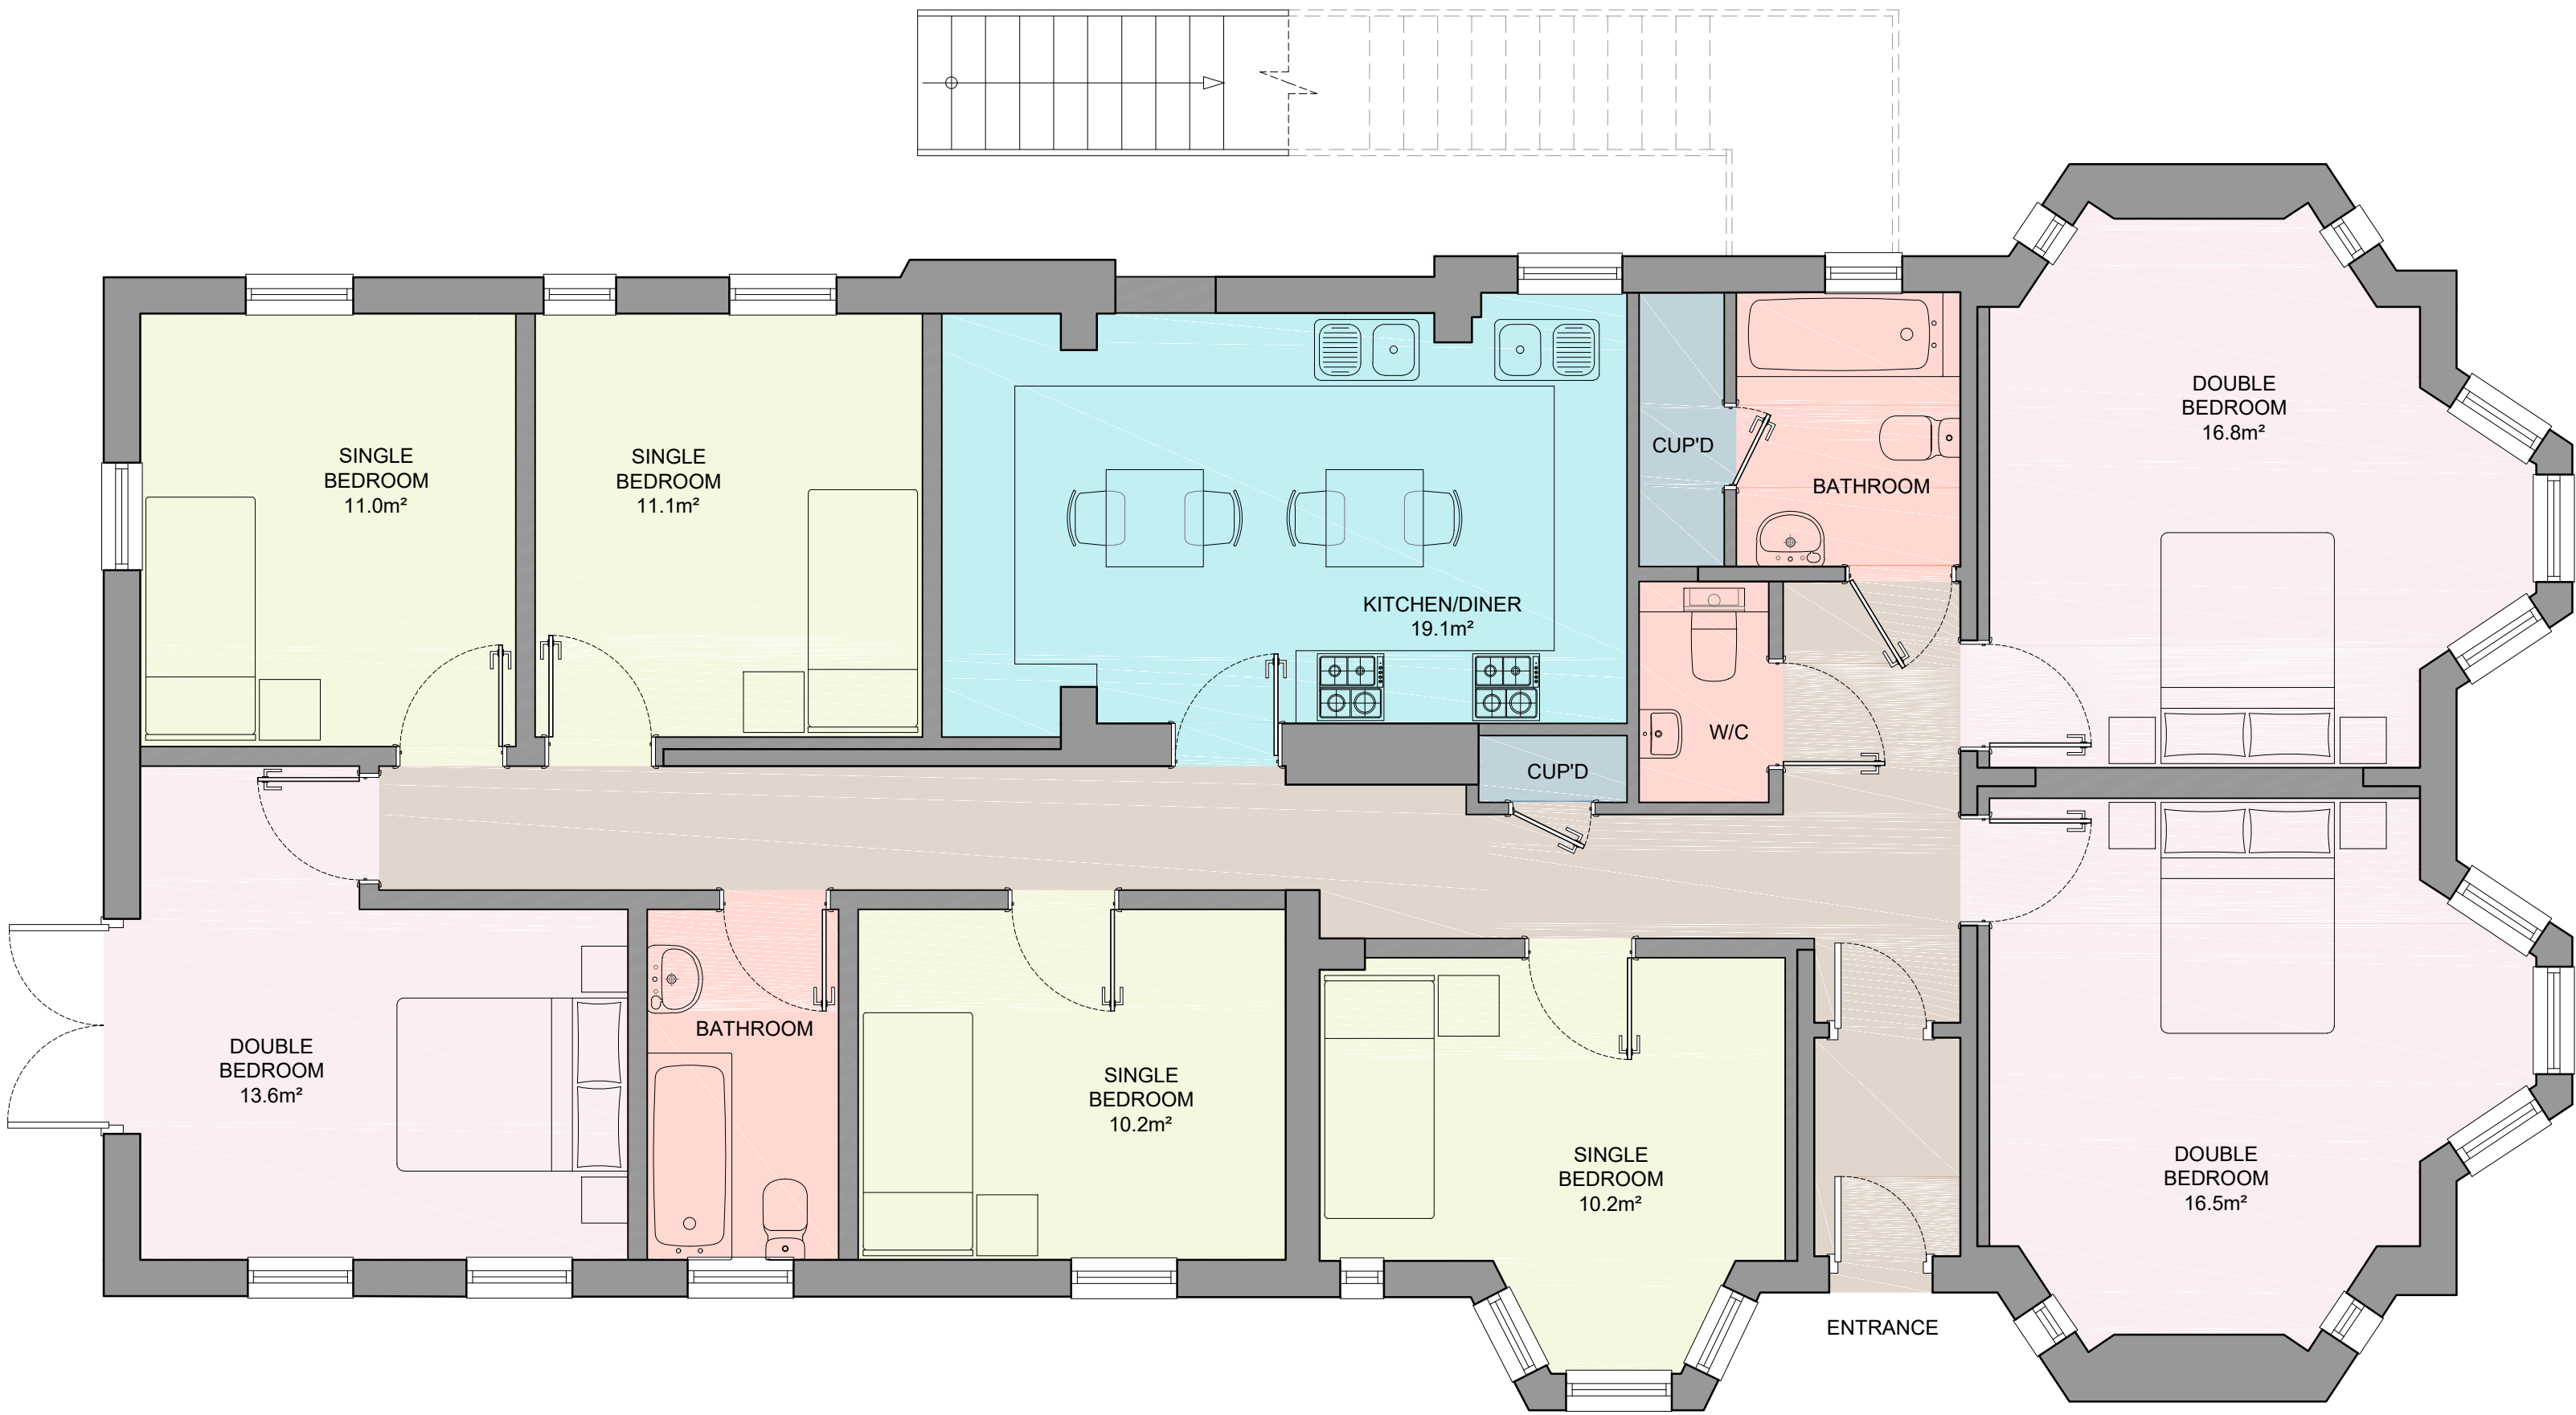 


AS EXISTING LOCATION PLAN
1:1250

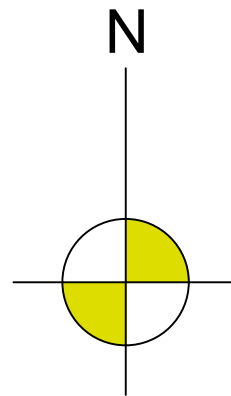 

Crown Copyright and database rights 2019.
OS 100031961 National Map Centre.
Purchased 08/08/2019 1 year licence.
ARUN DISTRICT COUNCIL BR231/18/PL

notes:

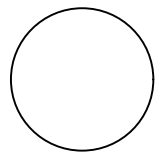

revisions:

A | 04/03/2020 | SCR | Updated to reflect planners comments

Tommy
86 Annandale Ave
Bognor Regis
drawing information

title: Proposed Plans

status: Preliminary
date: January 2020
scale: 1:50/1250@A1
drawn: SCR
chk'd: GR



job: 1096
dwg: 1201
rev: A

NOTE: The contractor is responsible for checking all site dimensions and levels. These should be checked prior to the ordering of any components and before the commencement of the works. All discrepancies should be brought to the attention of the Contract Administrator