

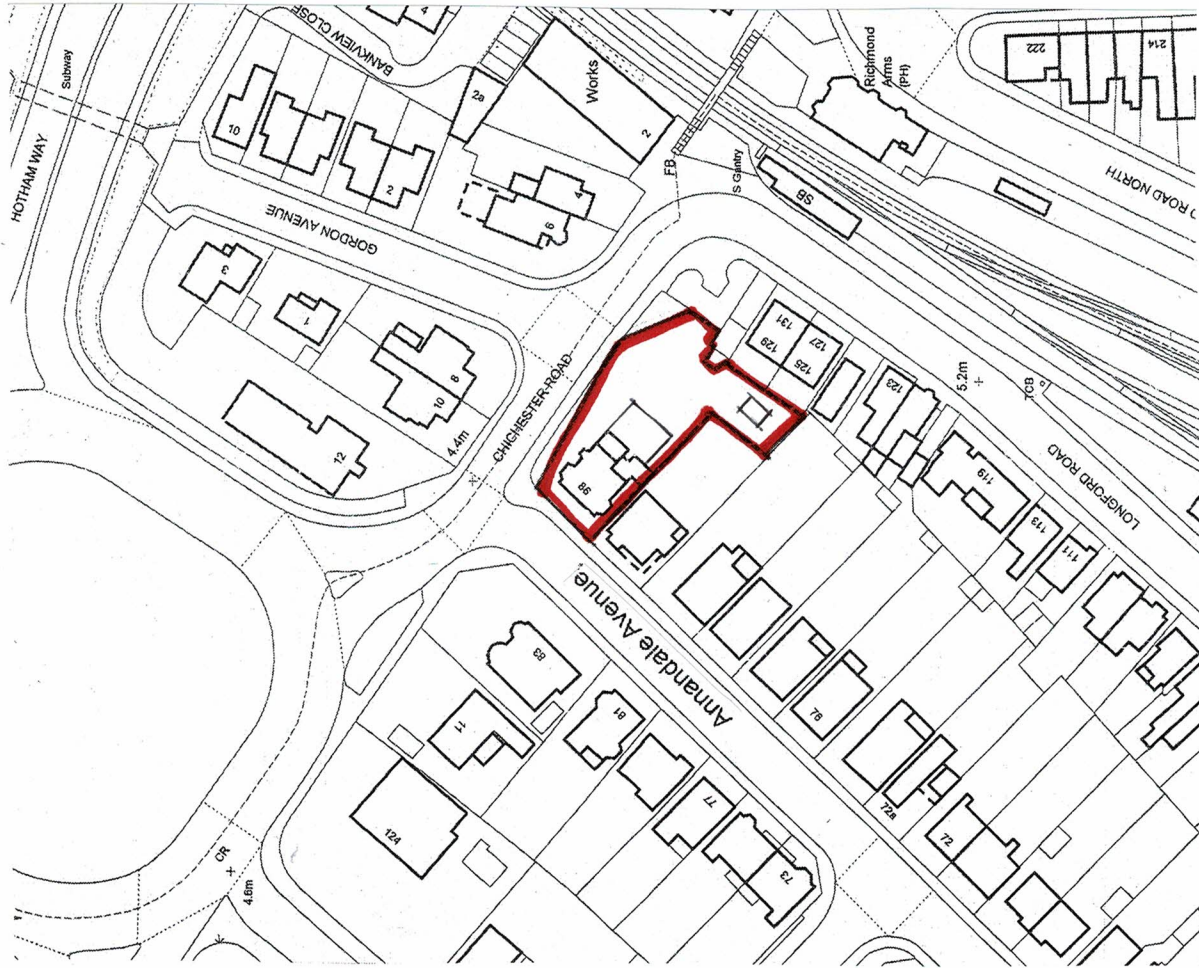


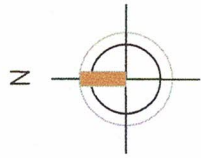

LOCATION PLAN 1:1250

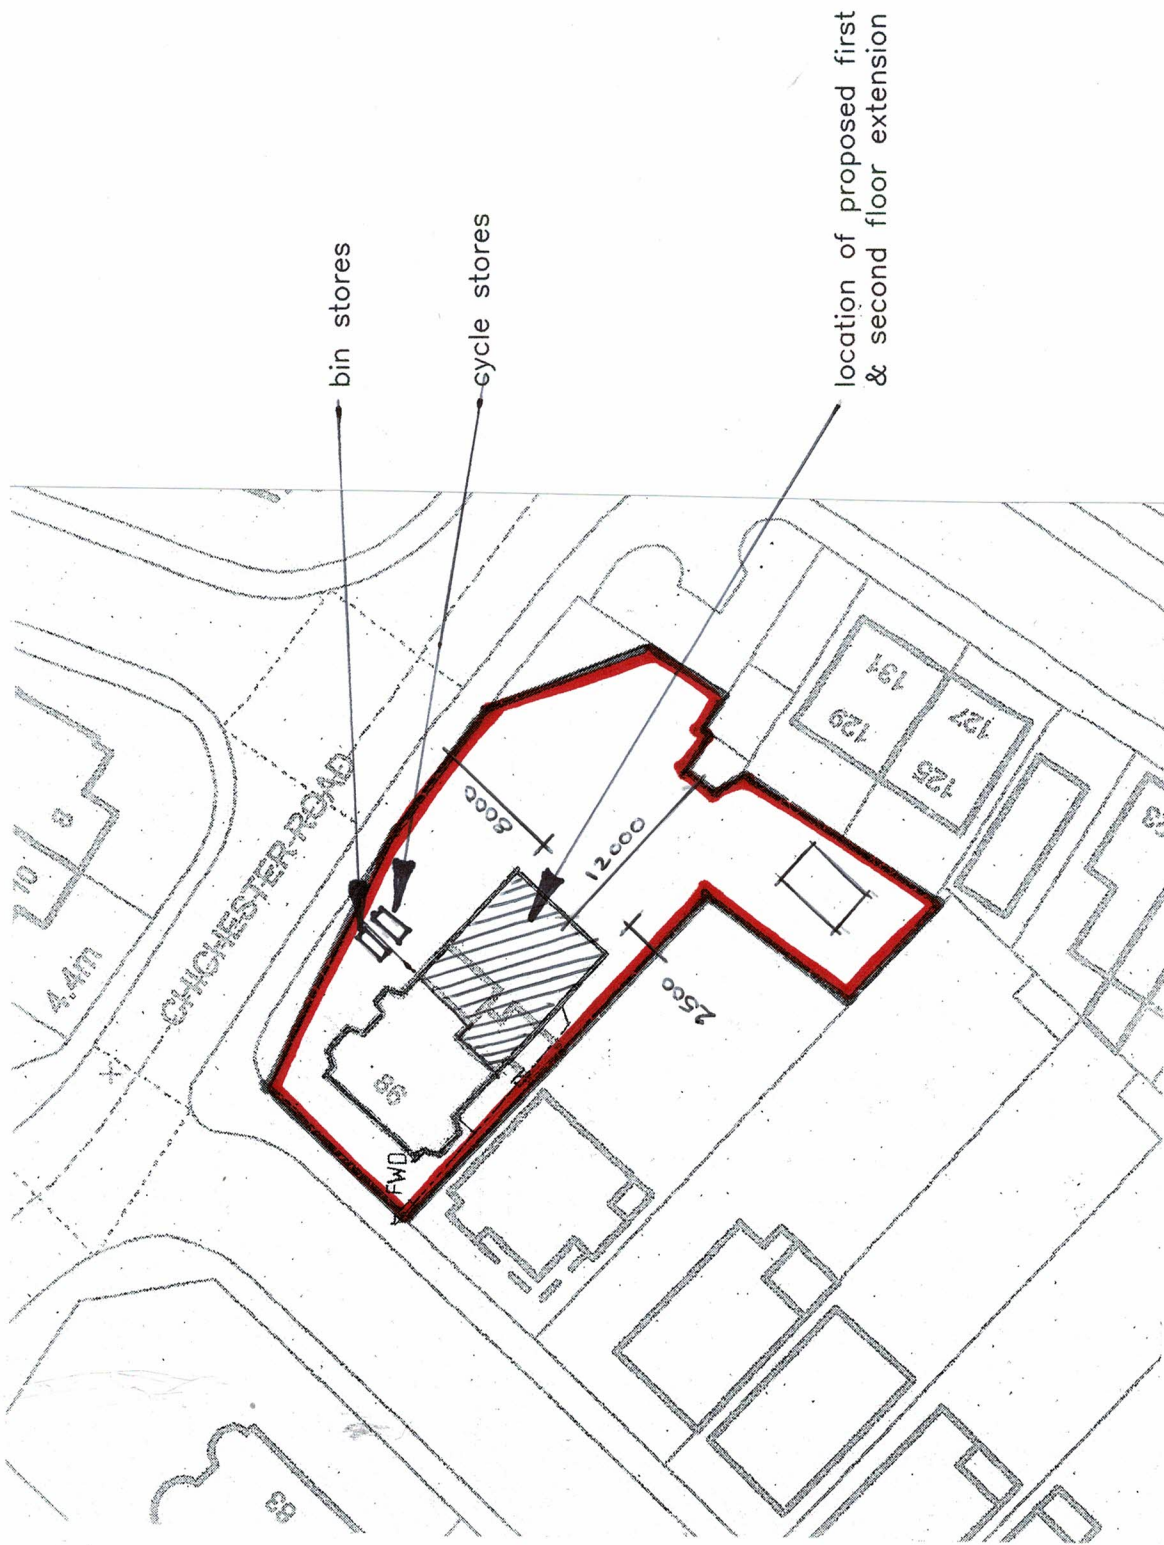

SITE PLAN 1:500

Amdesign

ARCHITECTURE DESIGN DEVELOPMENT
Leeza Aldis-Hobbs ARB RIBA SPAB

Mob: 07756 329400

e-mail: leeza@amdesignltd.co.uk

PROJECT

**86 ANNANDALE AVE
BOGNOR REGIS
WEST SUSSEX
PO21 2EX**

PROJECT STAGE

PLANNING

DRAWING

**LOCATION PLAN
SITE PLAN**

REVISION

DRAWING NO
247/01

SCALE
DATE 1:1250 1:500
FEB 2018

DRAWN
CHECKED LA

LETTER	REVISION	DATE

This scheme is subject to town planning and all other necessary consents. All dimensions and levels to be checked on site. This drawing is to be read in conjunction with other relevant drawings and documents. Report all discrepancies to the Architect before work commences. AM Design is the trading name of AM Design Ltd © AM Design Ltd. All rights reserved.