


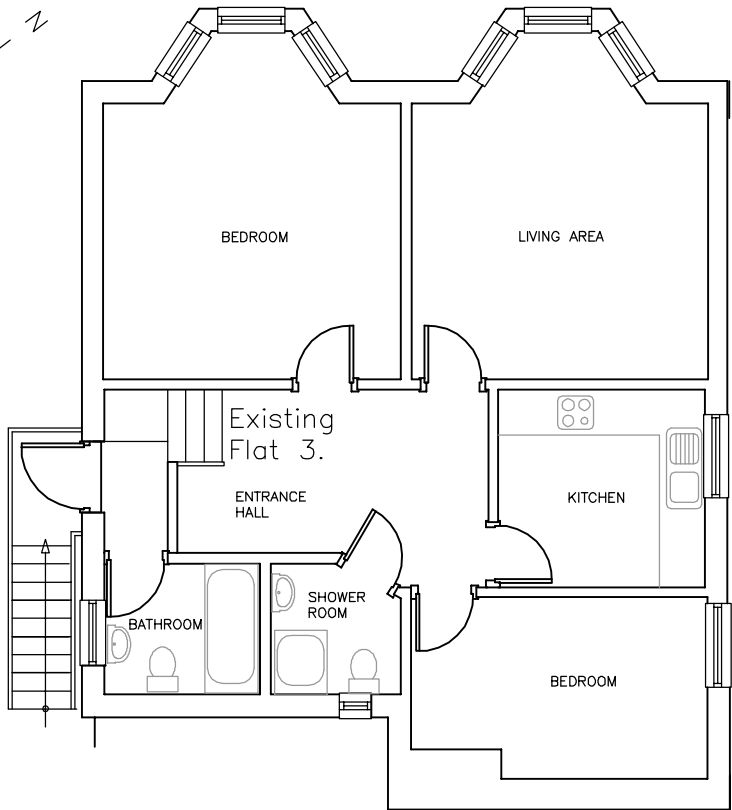


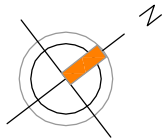

EXISTING FIRST FLOOR PLAN 1:100

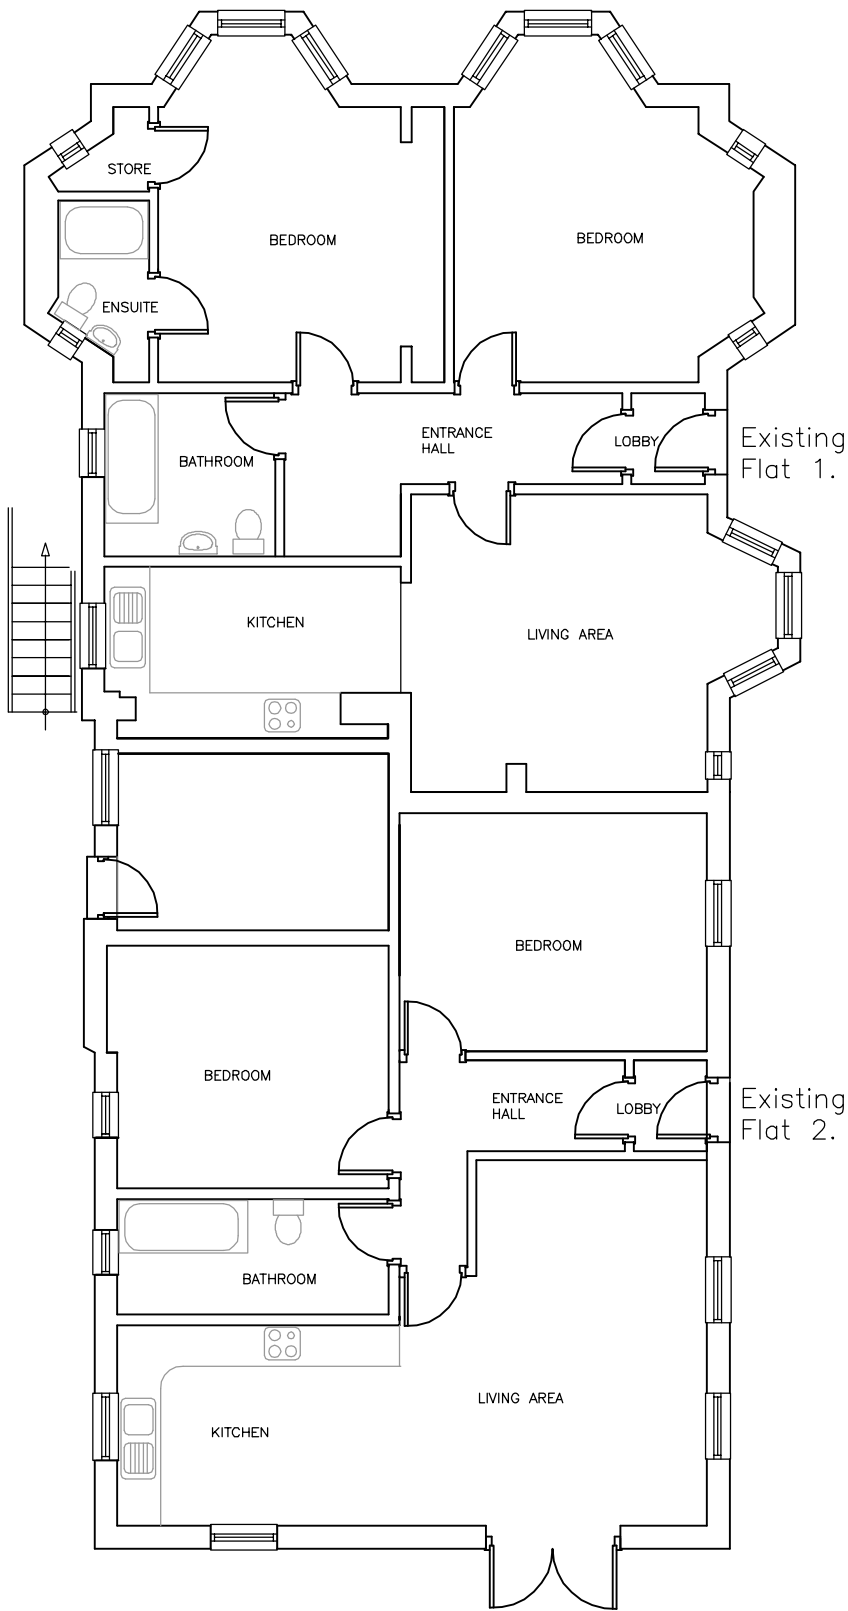

EXISTING GROUND FLOOR PLAN 1:100

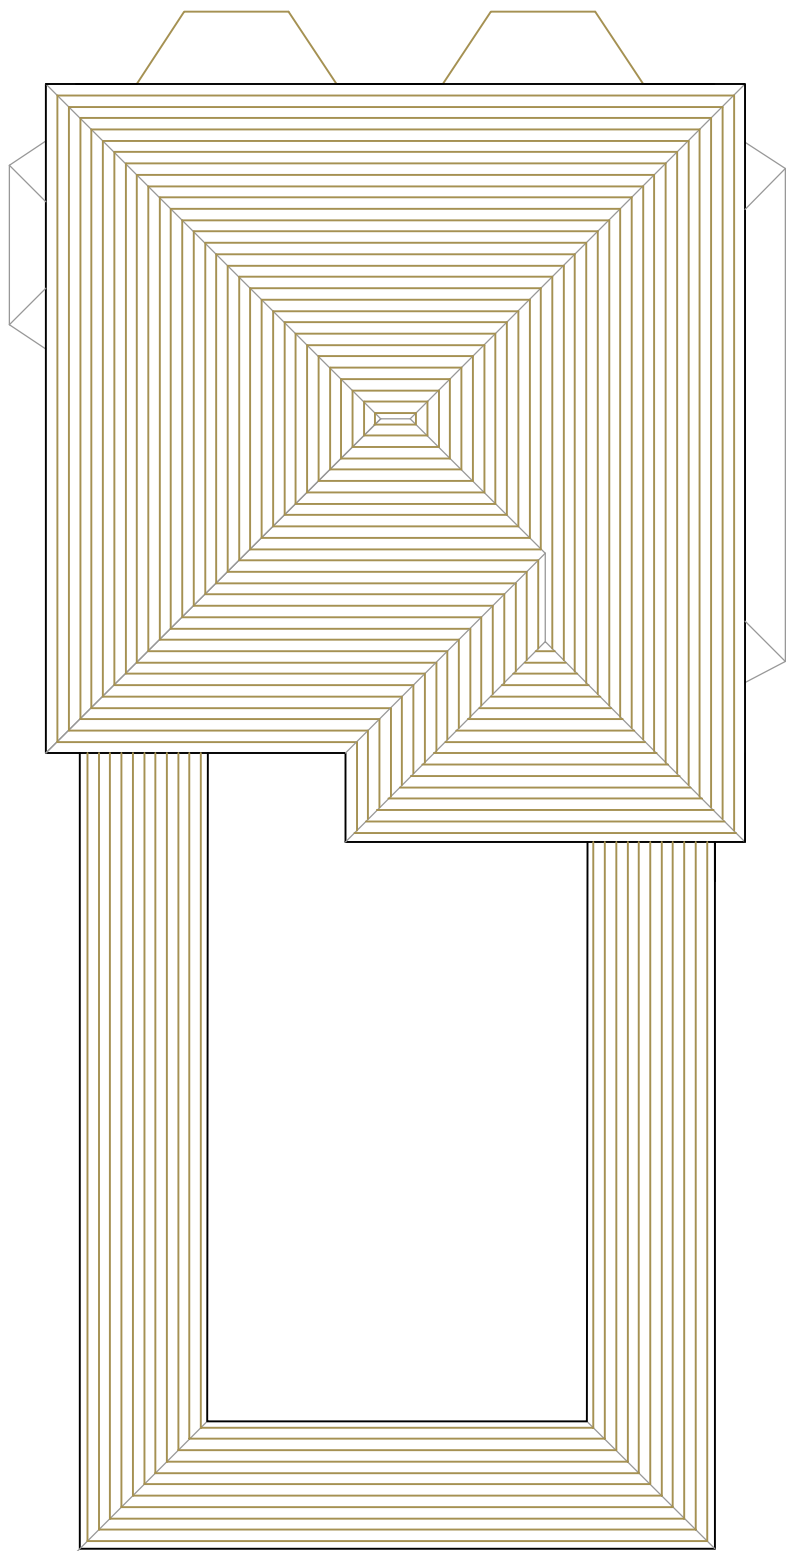

EXISTING ROOF PLAN 1:100

AMdesign ARCHITECTURE DESIGN DEVELOPMENT leeza Aldis-Hobbs ARB RIBA SPAB mob: 07756 329400 email: leeza@amdesignltd.co.uk	PROJECT	DRAWING			
	86 ANNANDALE AVE	EXISTING PLANS			
	BOGNOR REGIS				
	WEST SUSSEX				
	PO21 2EX				
	PROJECT STAGE	DRAWING No	REVISION	LETTER	REVISION
	PLANNING	248/02			DATE
		SCALE	1:100	DRAWN	LA
		DATE	DEC 2017	CHECKED	
This scheme is subject to town planning and all other necessary consents. All dimensions and levels to be checked on site. This drawing is to be read in conjunction with other relevant drawings and documents. Report all discrepancies to the Architect before work commences. AM Design is the trading name of AM Design Ltd © AM Design Ltd. All rights reserved.					