



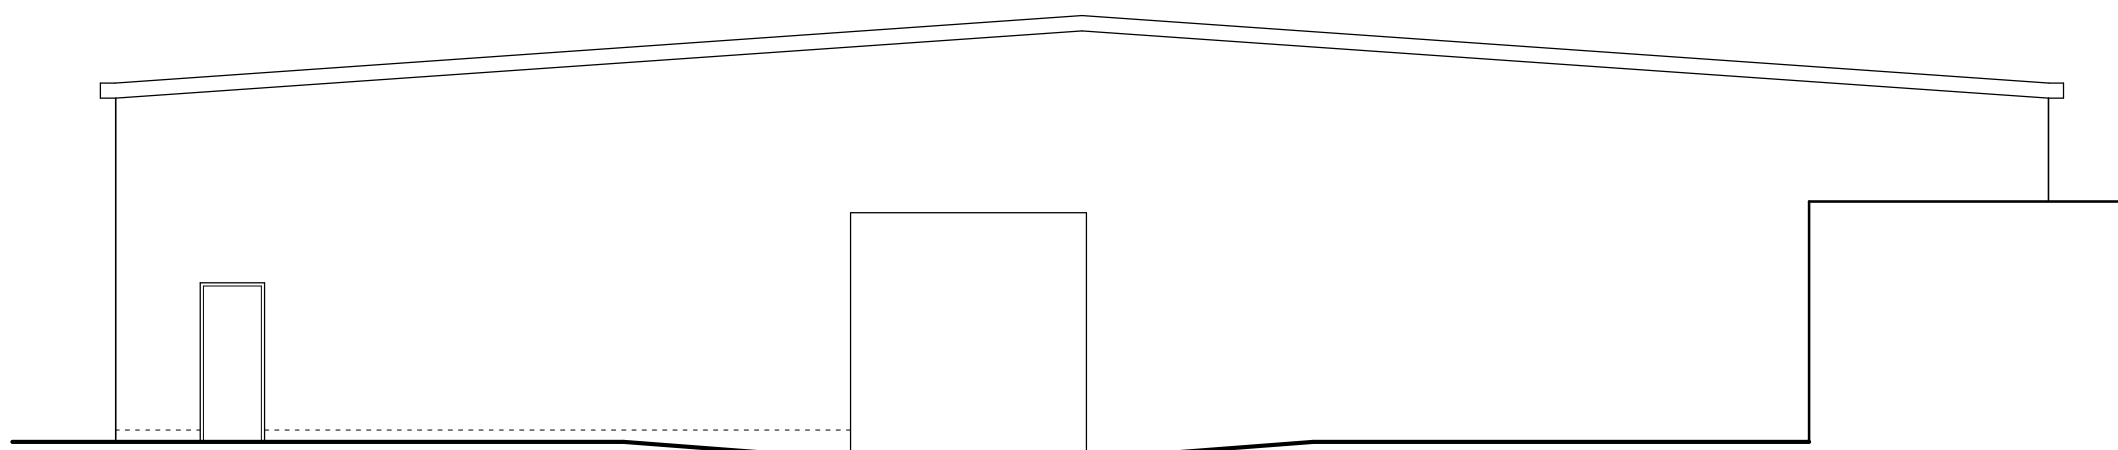


South West Elevation

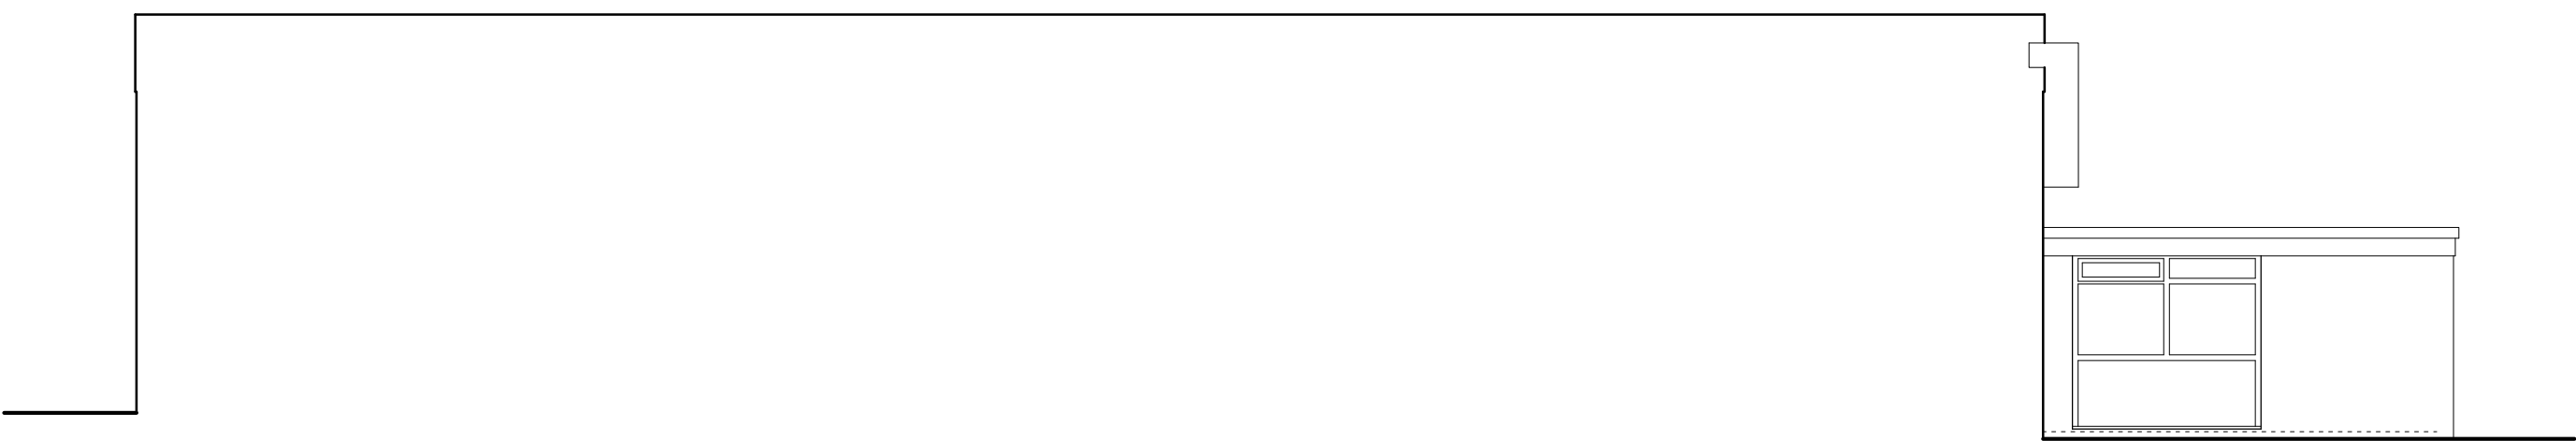


North West Elevation Section


This drawing and its contents are the strict copyright of Architectura Design. No reproduction without permission. Do not scale. Written dimensions to be used where given. All dimensions and details to be checked on site. FOR PLANNING PURPOSES ONLY

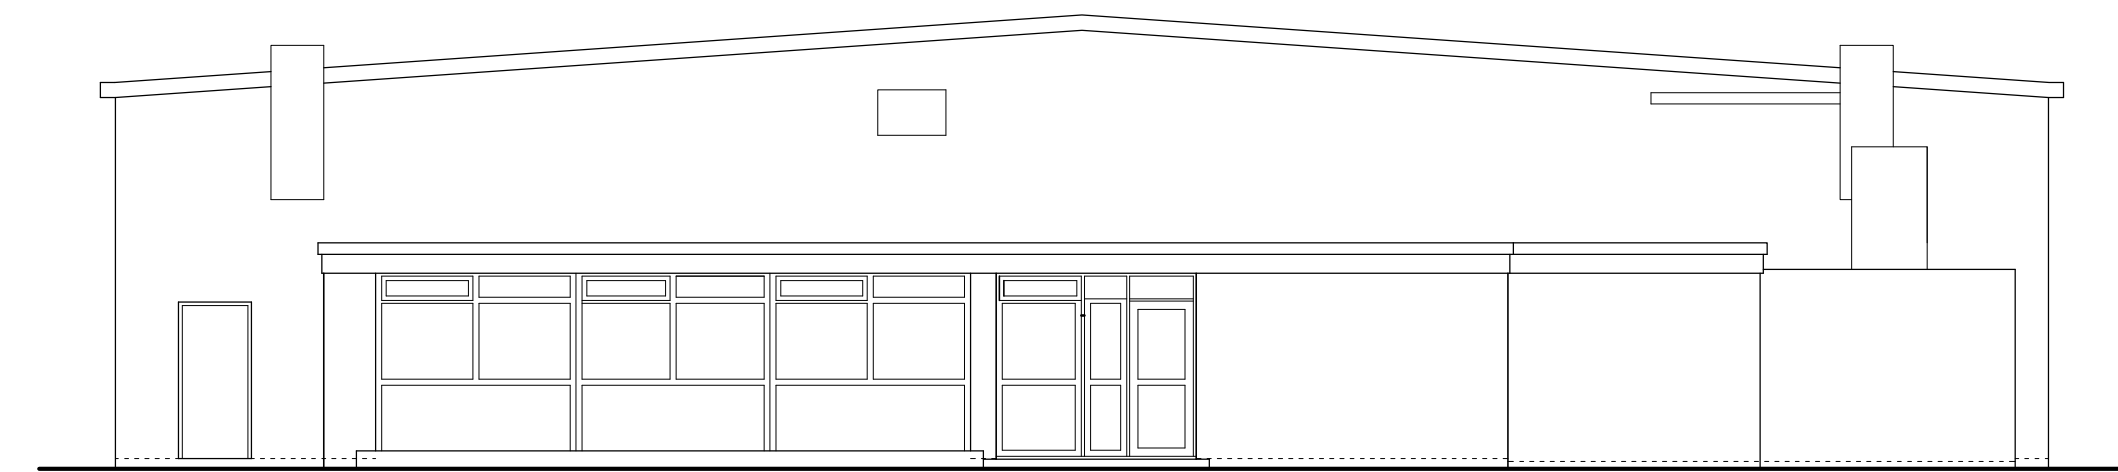


North East Elevation

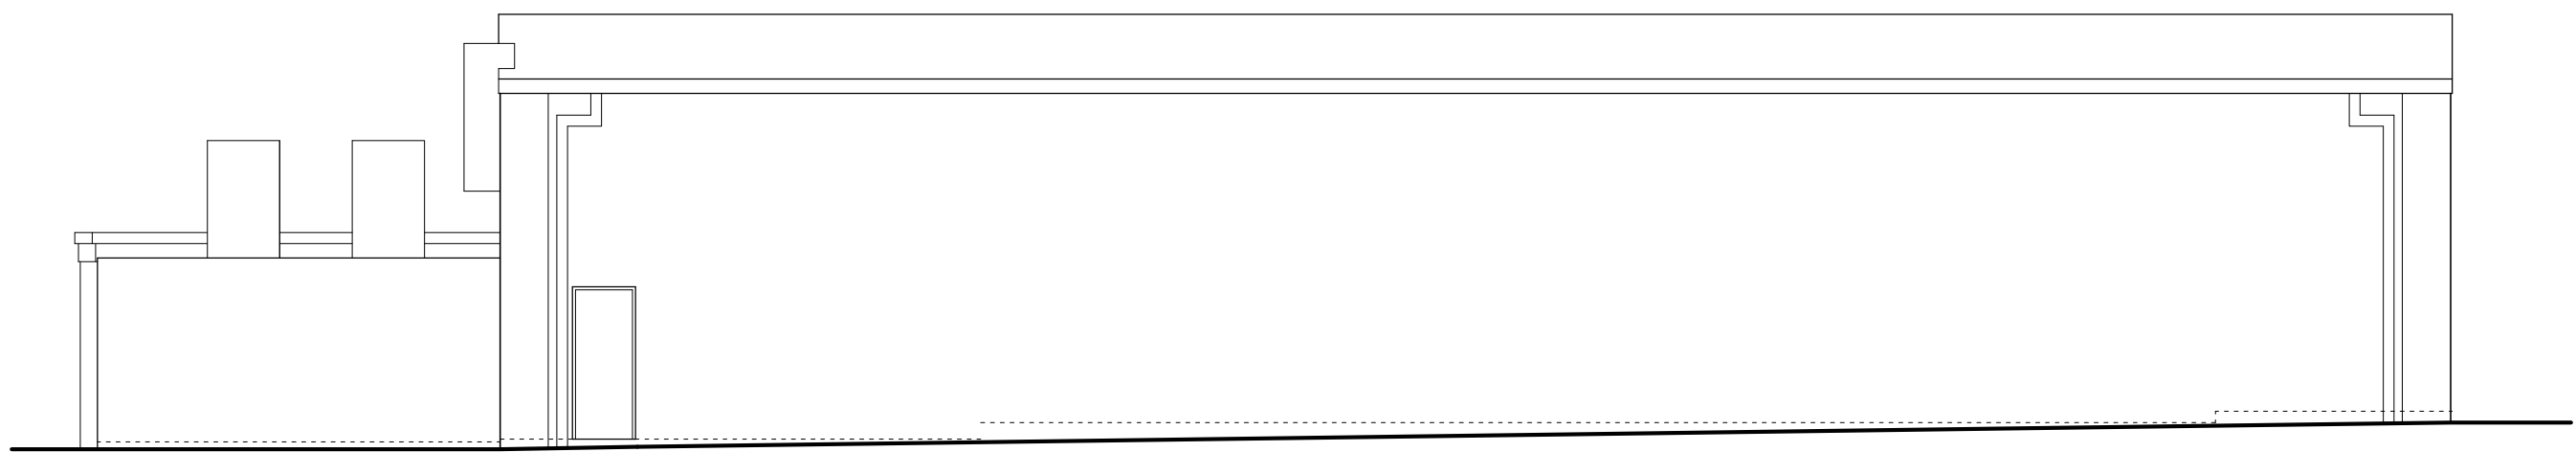

North West Elevation

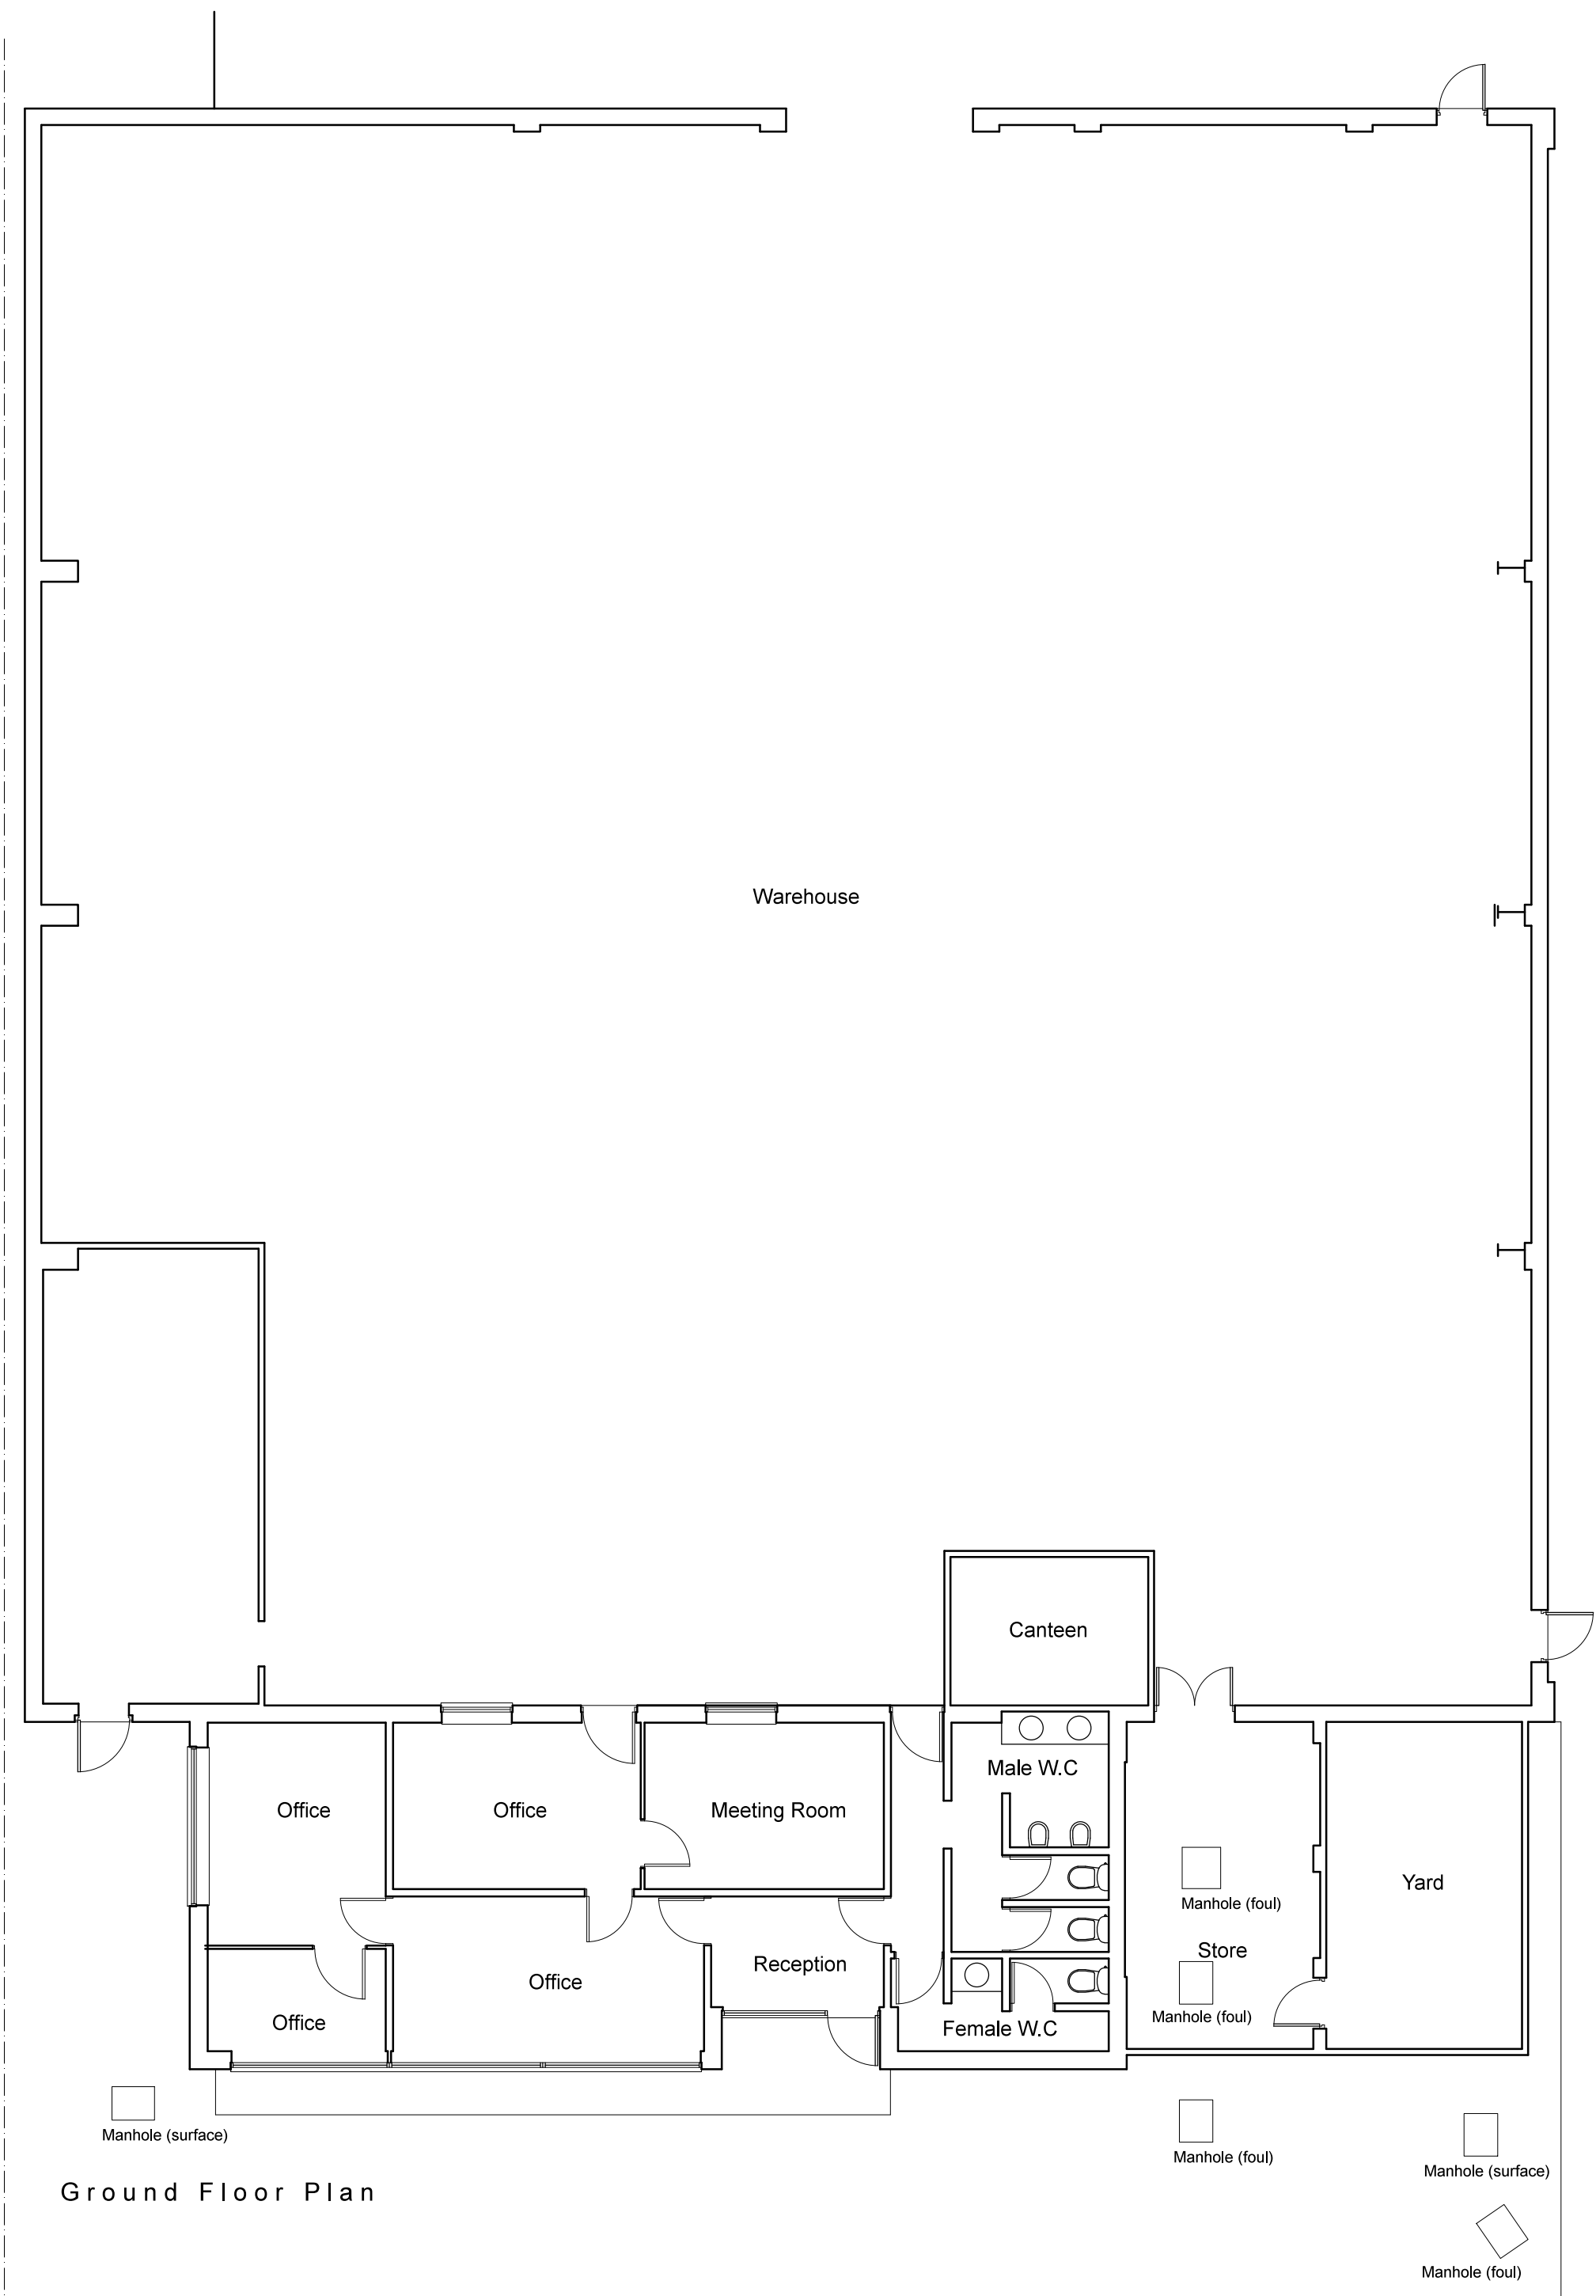

Ground Floor Plan

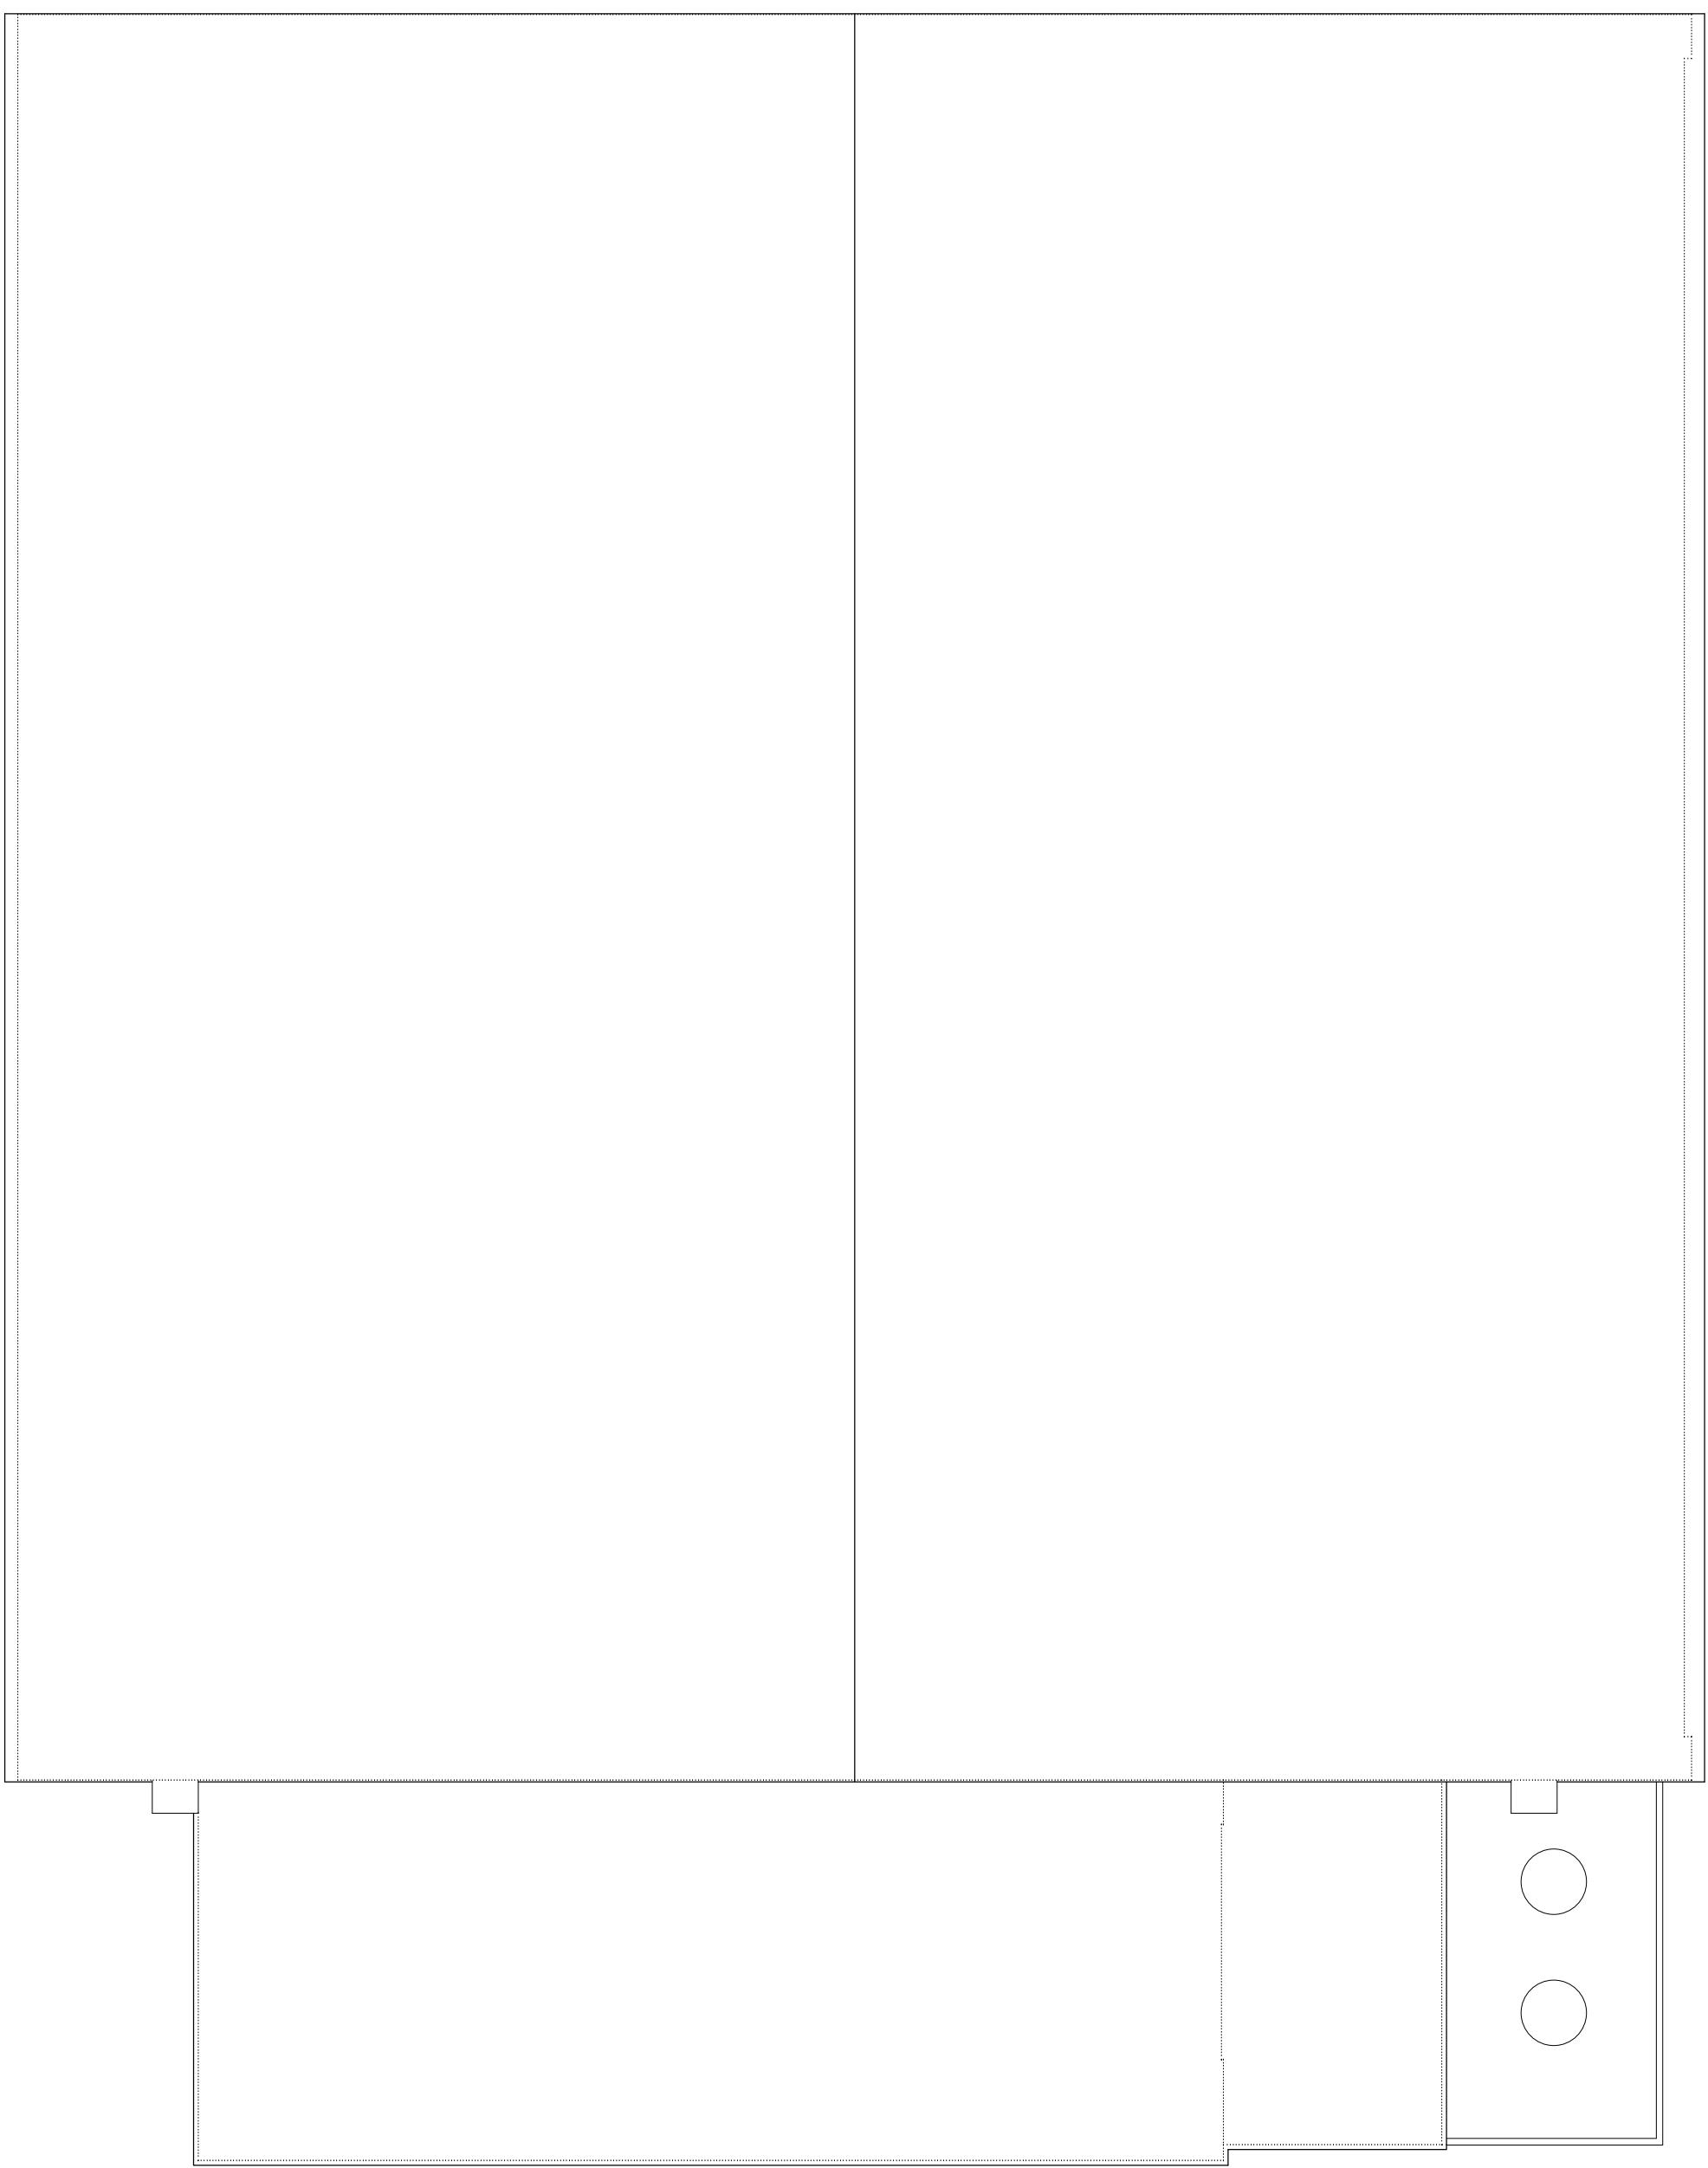

Roof Plan

0 1 2 3 4 metres

Architectura
Architectural Design & Drawing Service

Proposed Extension and Alterations
at Unit 3 Dickinson Place, Bognor Regis
for Foremost Supplies
Drawing S01 January 2019 Scale 1:100 @ A1
Survey Drawing - Ground Floor Plan, Roof Plans & Elevations