



This drawing and its contents are the strict copyright of Architectura Design. No reproduction without permission. Do not scale. Written dimensions to be used where given. All dimensions and details to be checked on site. FOR PLANNING PURPOSES ONLY

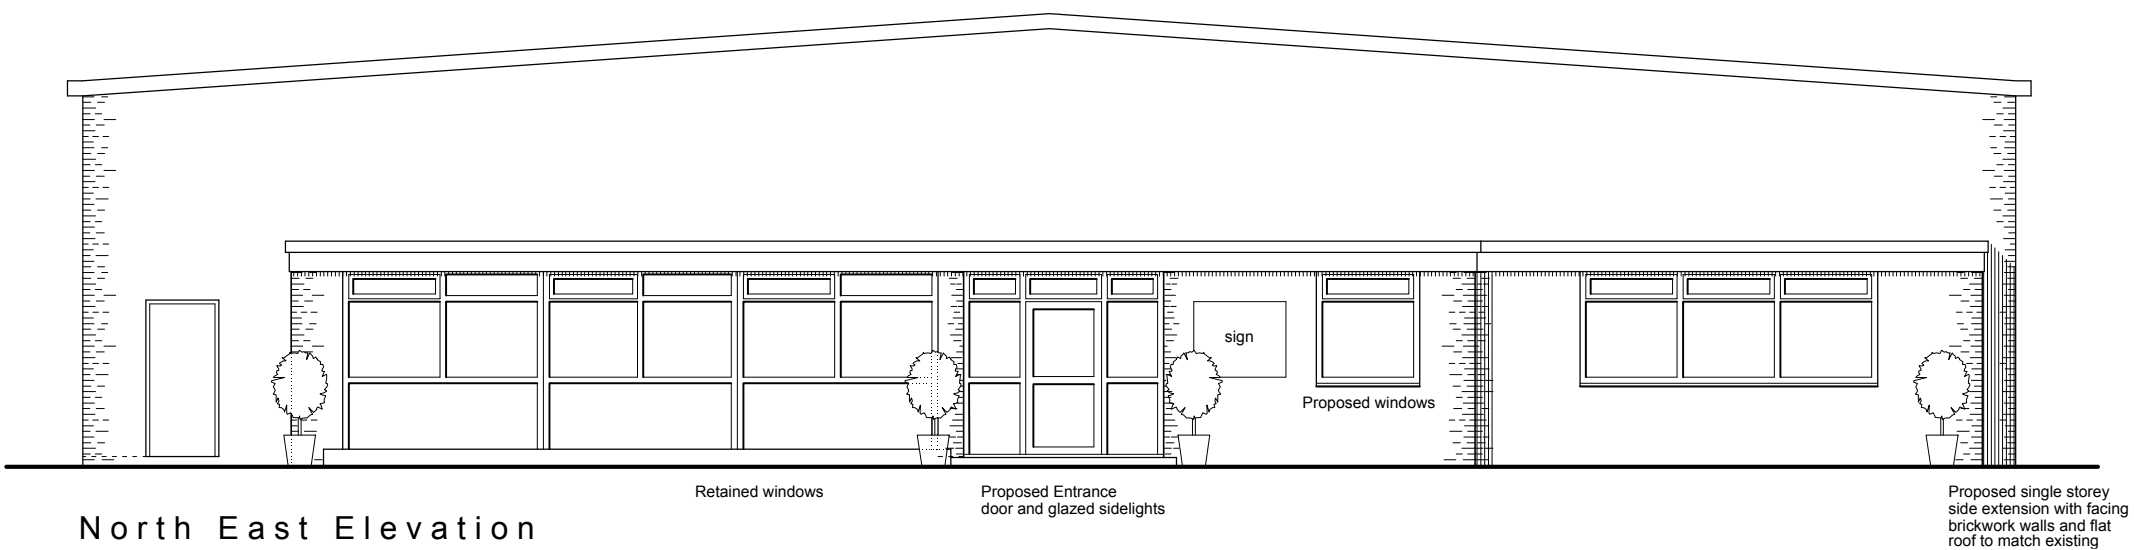

Architectura
Architectural Design & Drawing Service
Design

 

Proposed Extension and Alterations
at Unit 3 Dickinson Place, Bognor Regis
for Foremost
Drawing P03 January 2019 Scale 1:100 @ A3
Proposed Drawing - North East & North West Elevations