




Revisions:

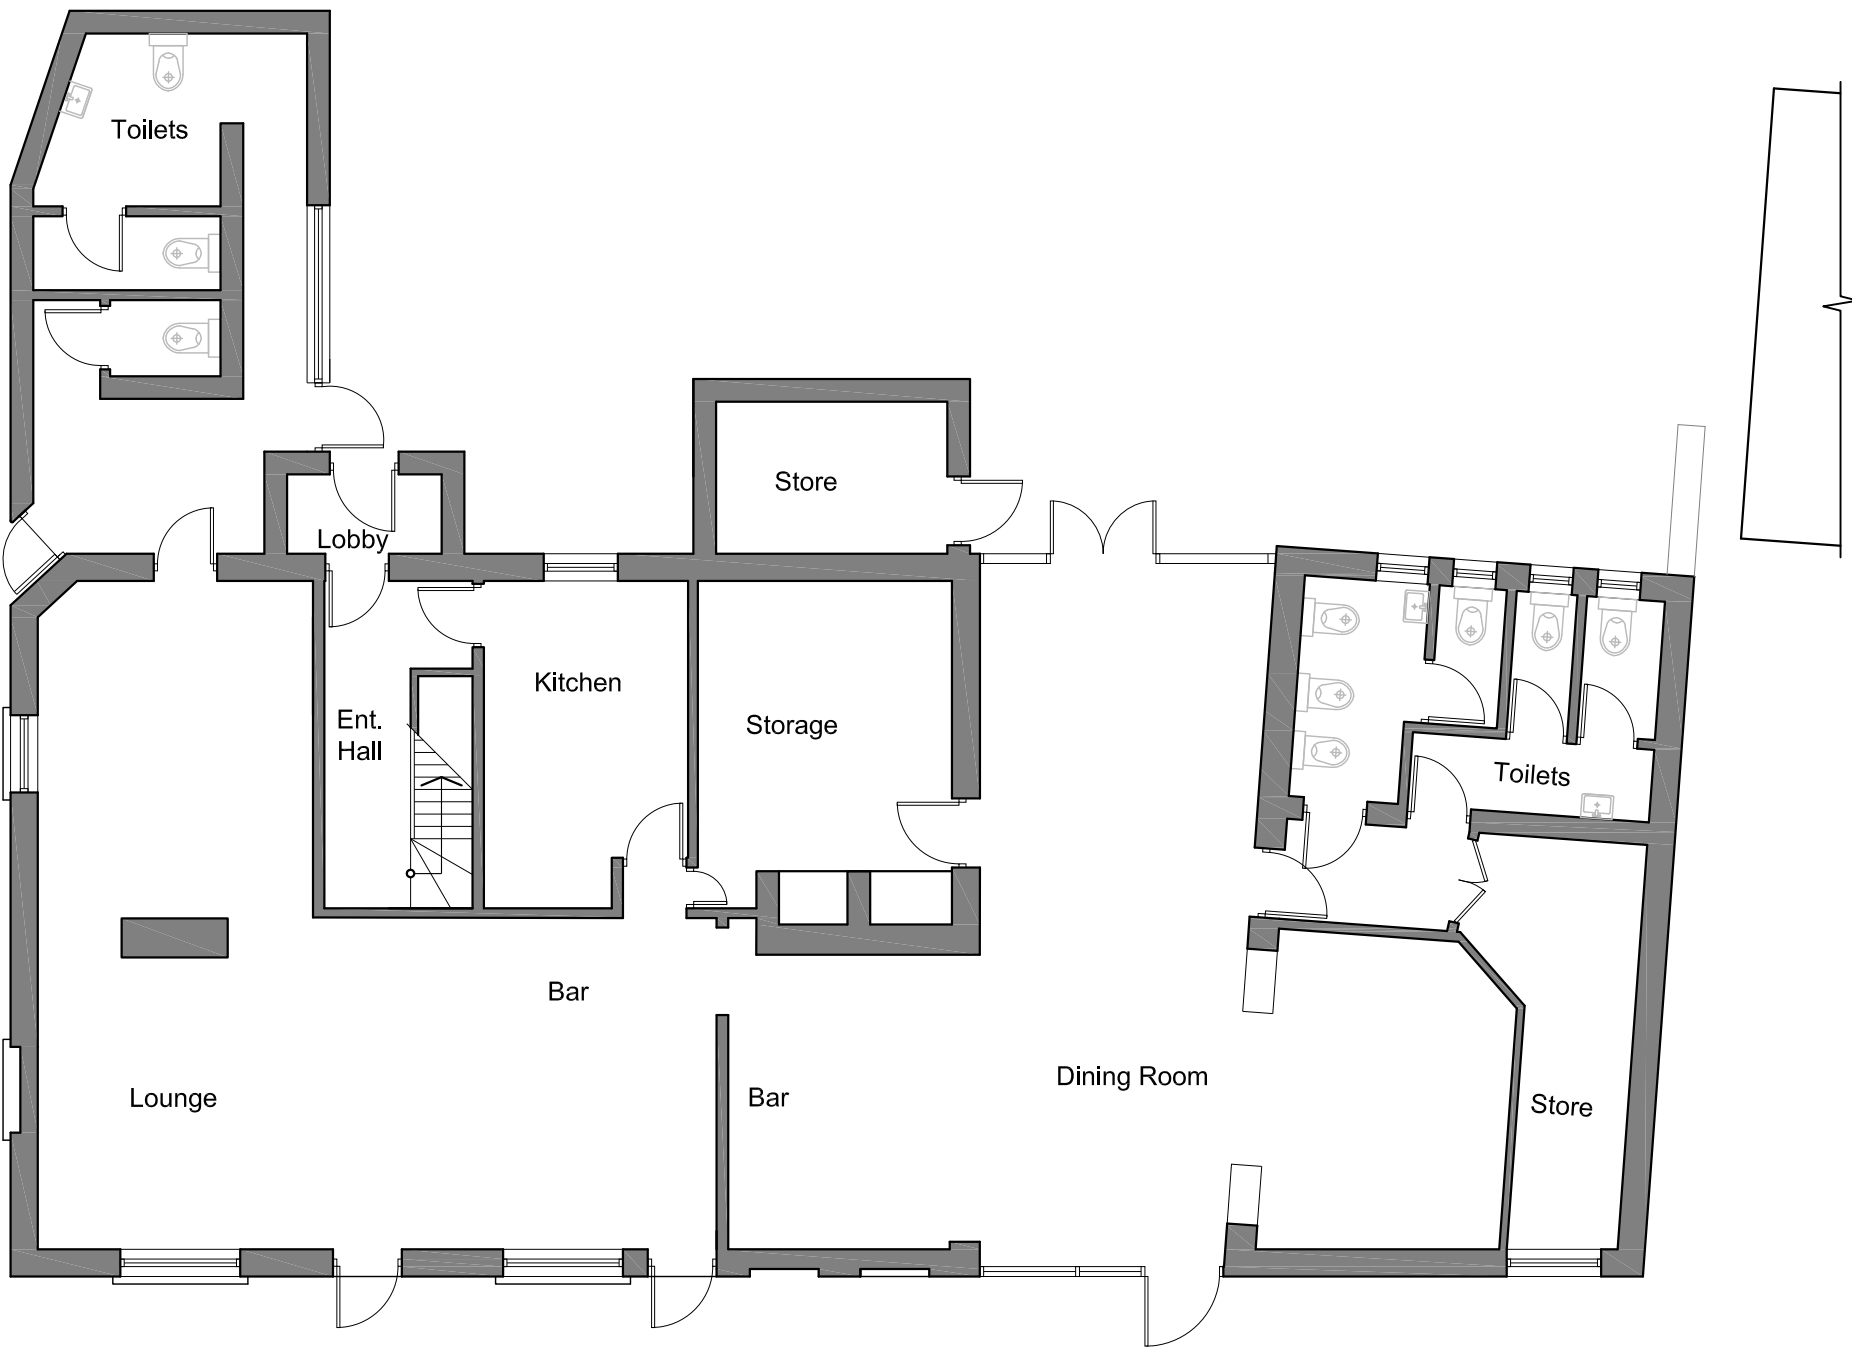

EXISTING GROUND FLOOR PLAN (SC. 1:100)

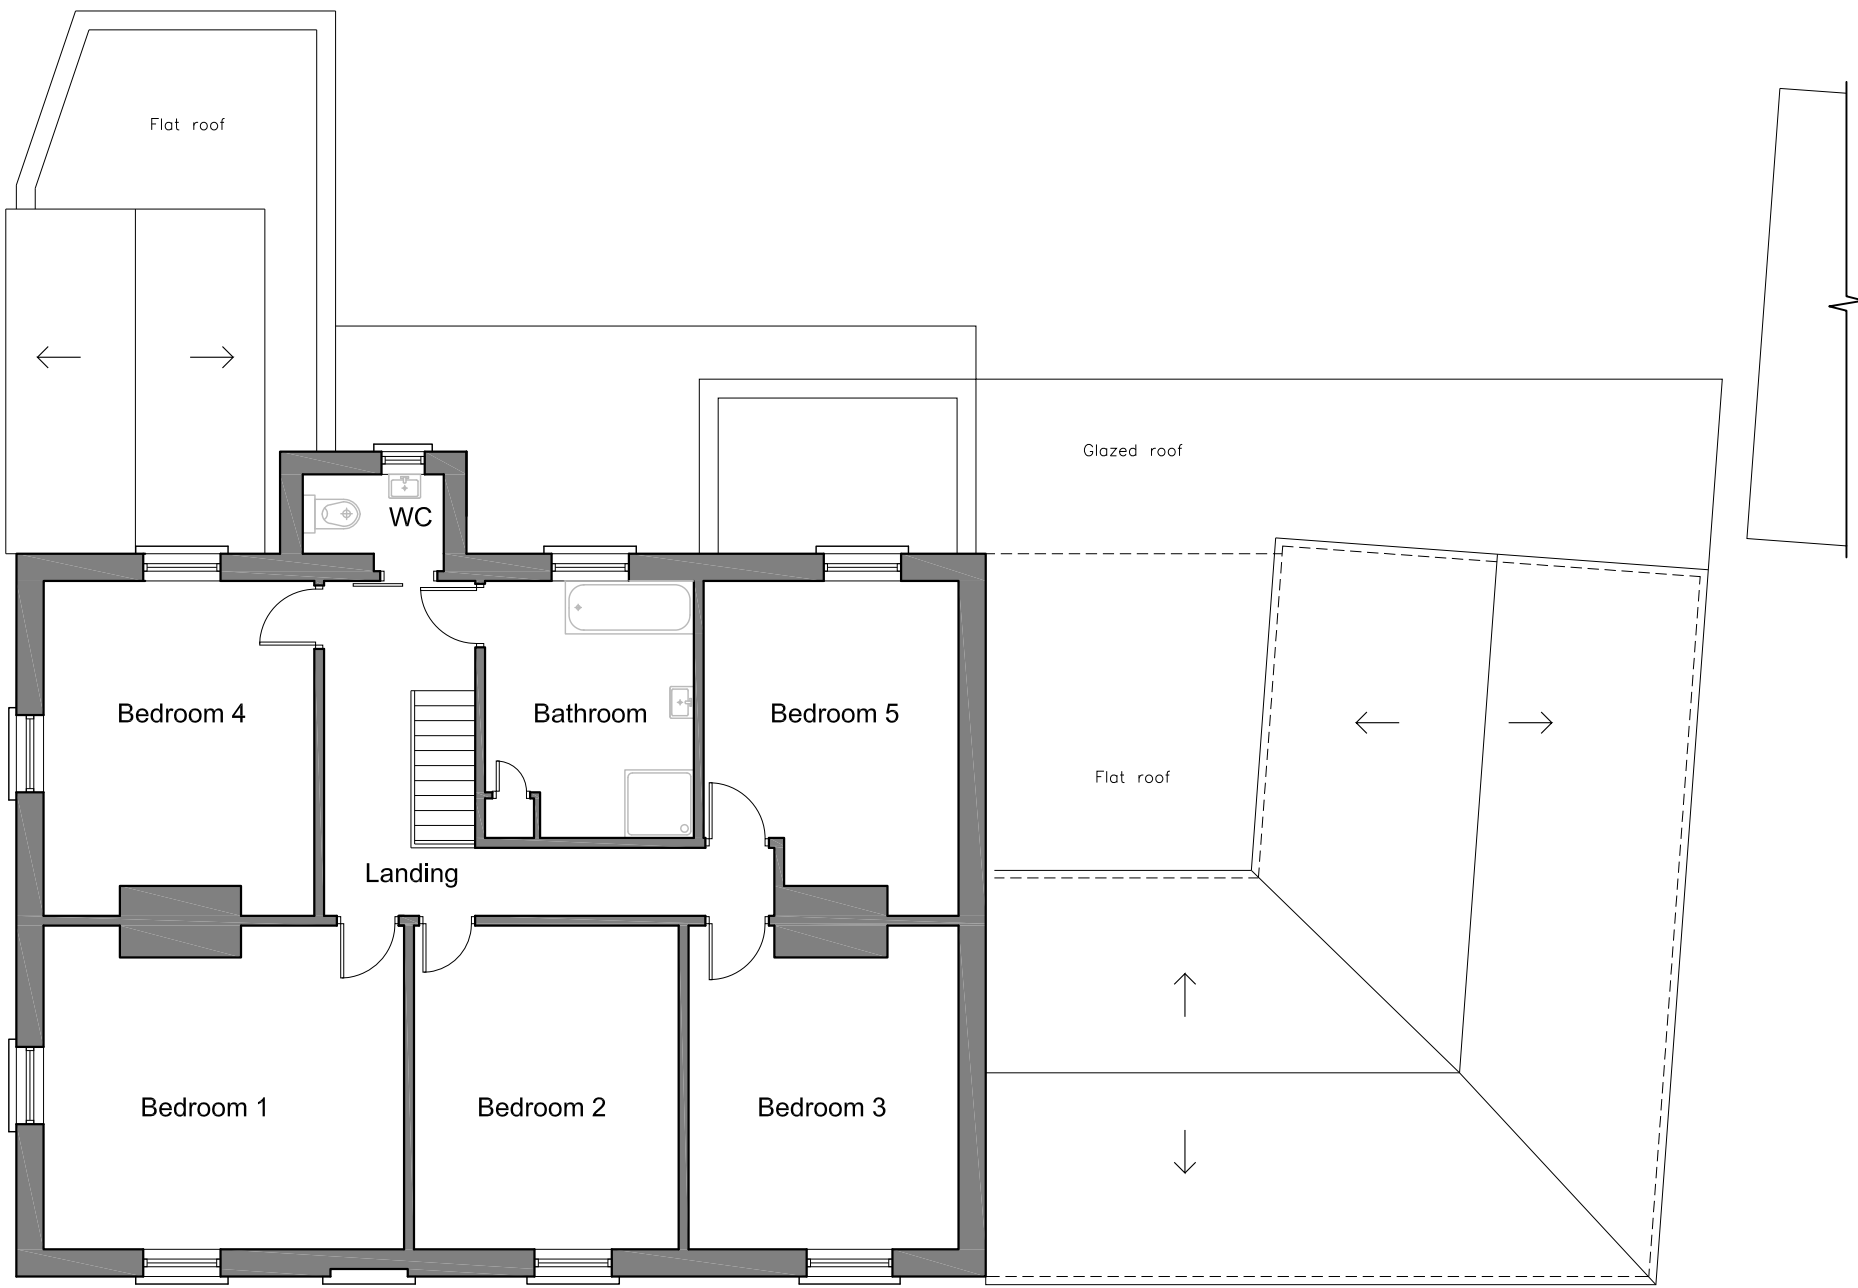


EXISTING FIRST FLOOR PLAN (SC. 1:100)

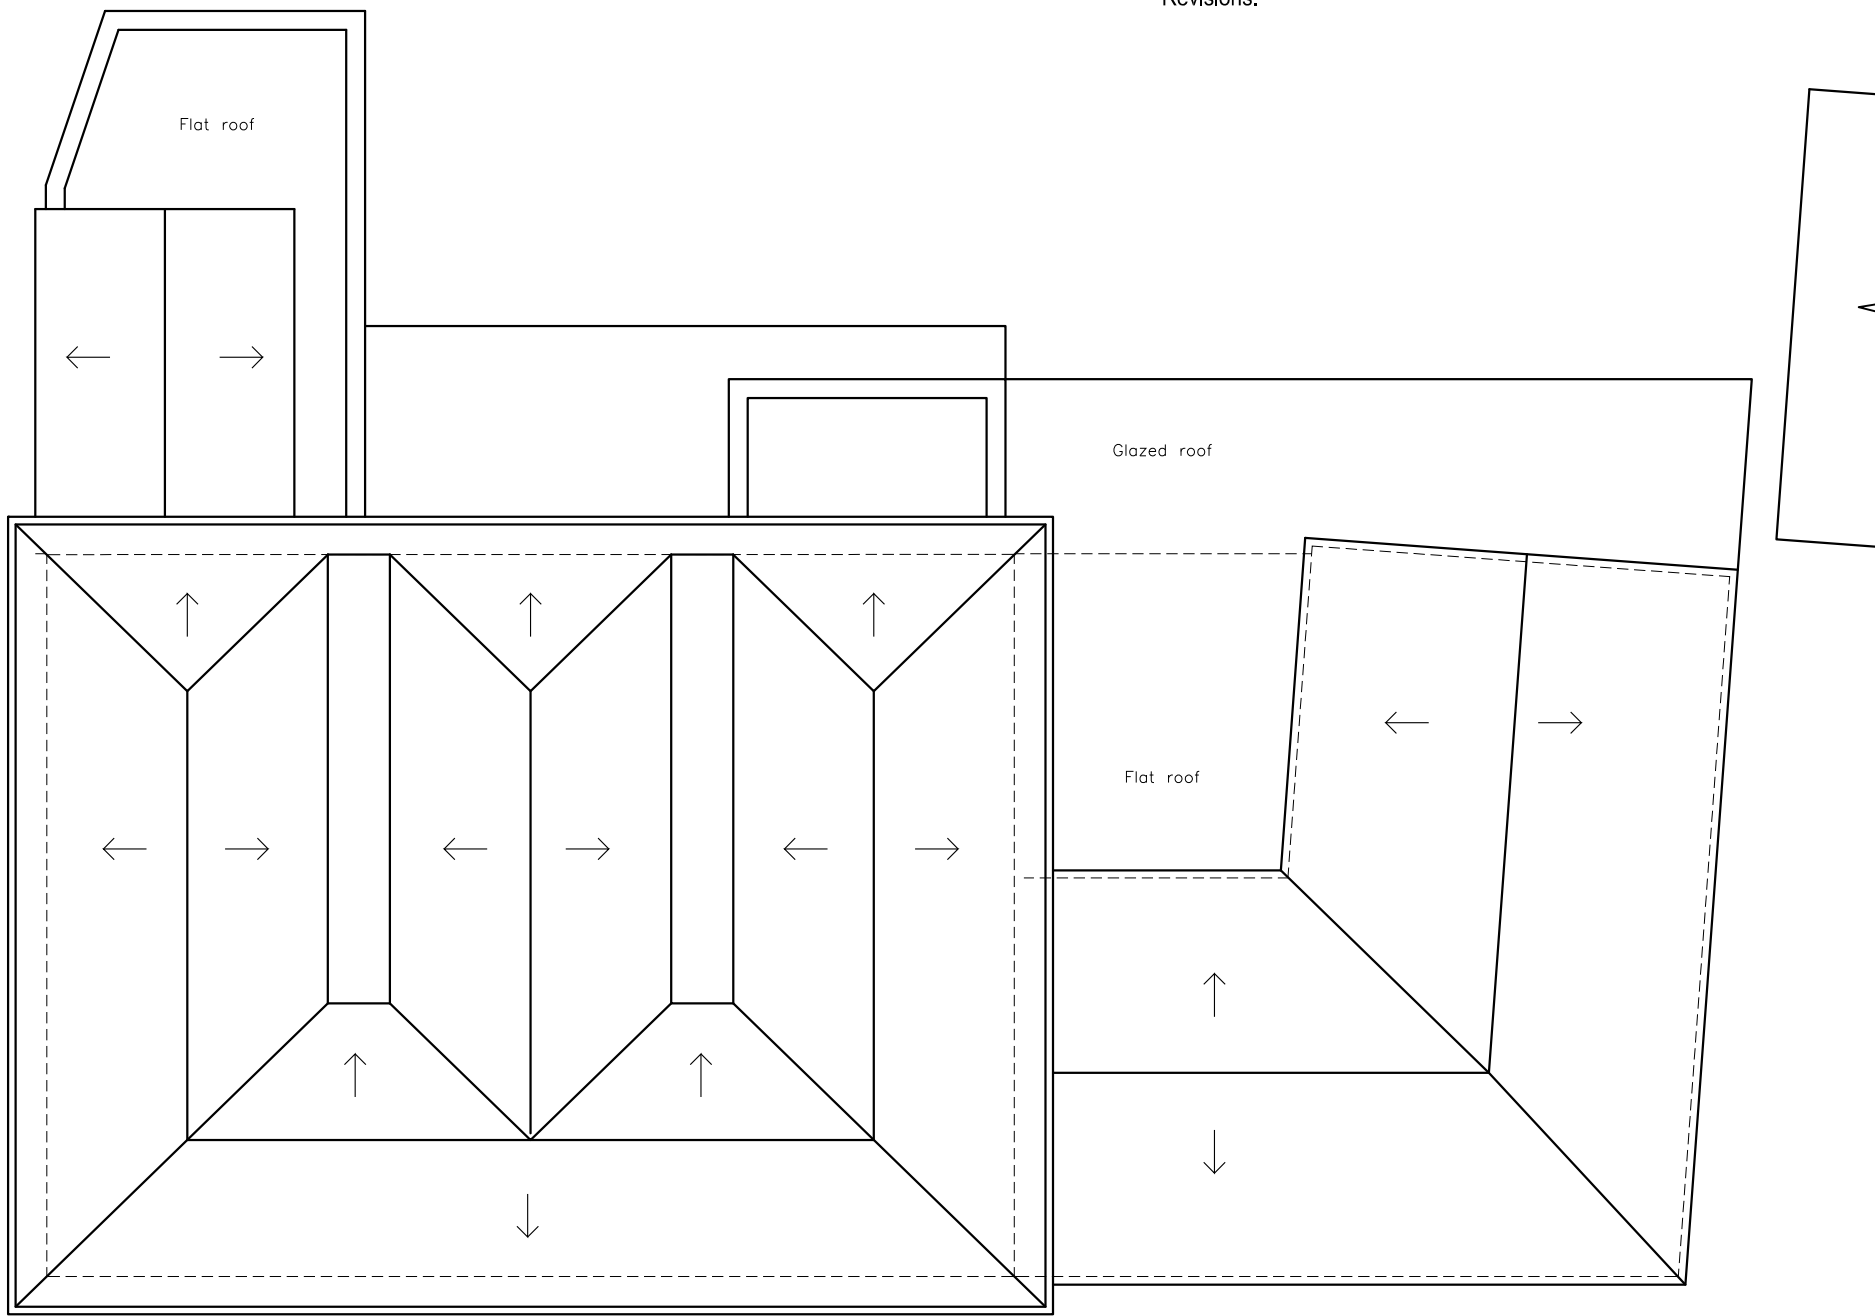

EXISTING ROOF PLAN (SC. 1:100)



EXISTING SOUTH ELEVATION (SC. 1:100)

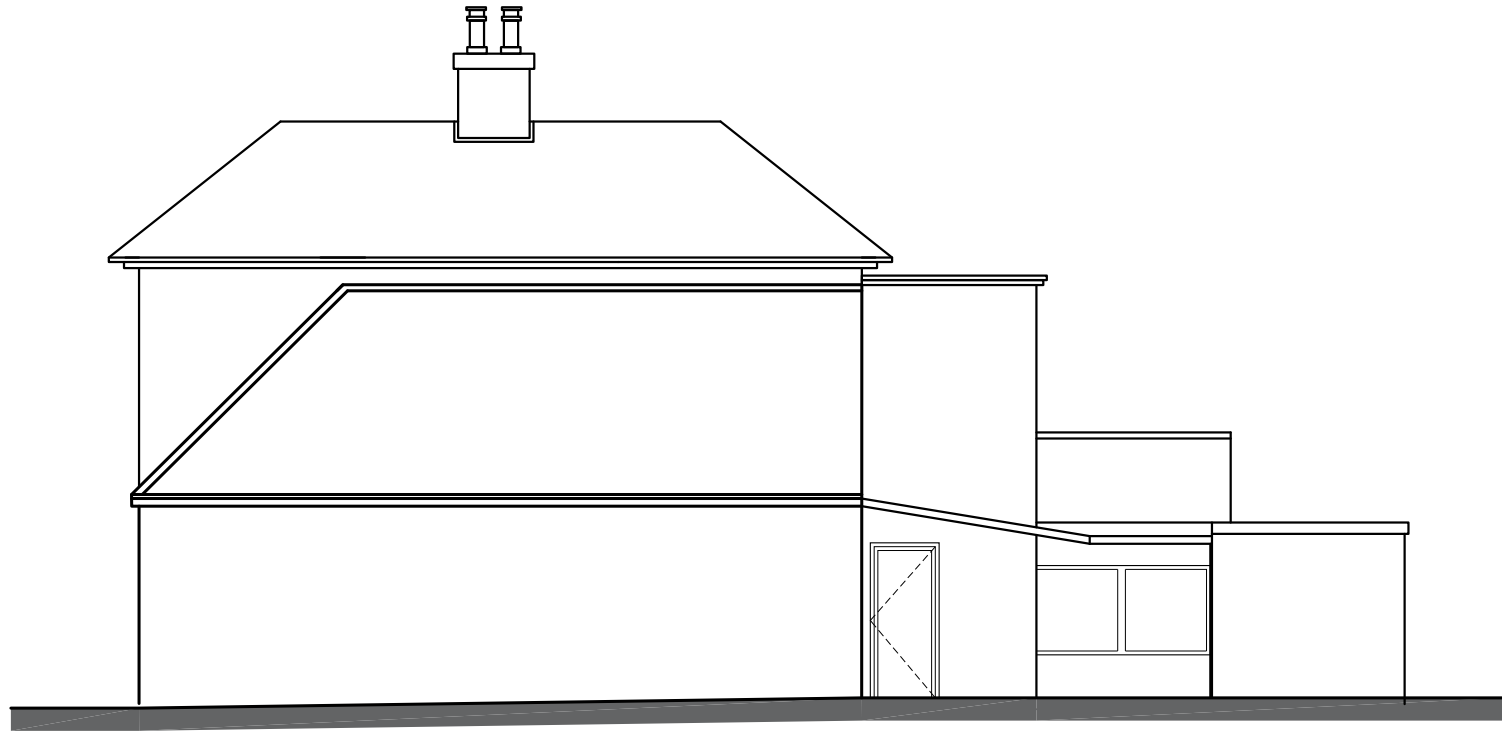

EXISTING EAST ELEVATION (SC. 1:100)



EXISTING WEST ELEVATION (SC. 1:100)



EXISTING NORTH ELEVATION (SC. 1:100)

jjr designs
Suite 2b
Church House,
94 Felpham Road
Felpham
West Sussex,
PO22 7PG
TEL: 01243 822081

Architectural Services
Planning
Building Regs
On Site Supervision
Landscape Design

e-mail: info@jjrdesigns.com

Client:
SCG DEVELOPMENTS LTD

Project:
PRINCE OF WALES PUBLIC HOUSE
1 HIGHFIELD ROAD
BOGNOR REGIS, PO22 8BQ

Drawing Title:
EXISTING FLOOR PLANS AND ELEVATIONS

Issue status:
Outline proposals ☐ Production information ☐ Scheme design ☐
Tender drawing ☐ Detail design ☐ Contract drawing ☐

Scale: 1:100	Drawn: I. Bruma	Checked: R. Stefonski	Approved:	Date: 07.01.2021
Job No: 1506	Drawing No: 103	Revision:		

