




Revisions:

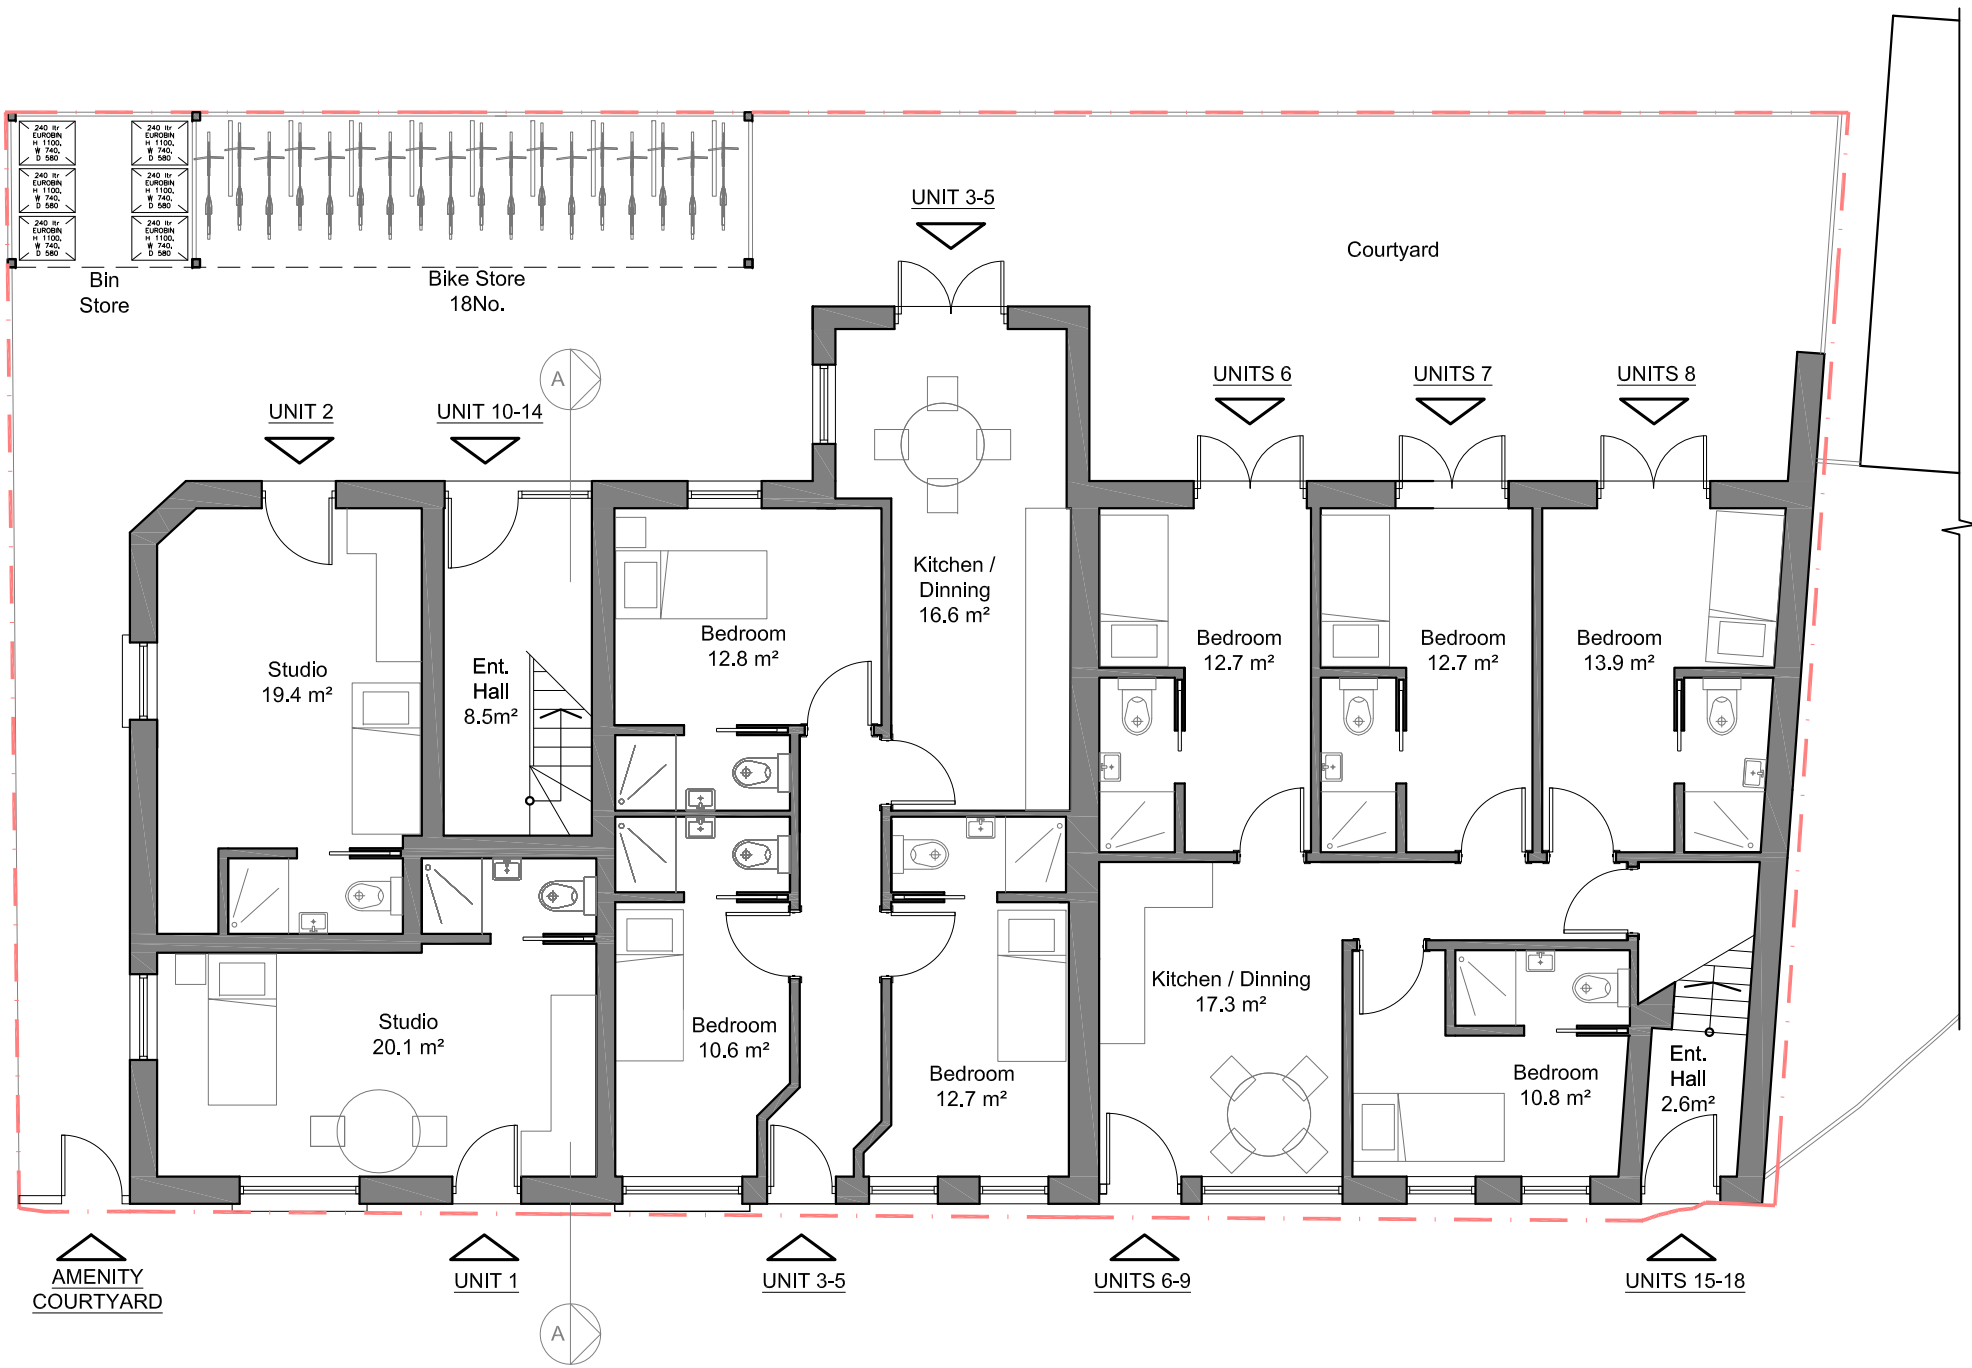

PROPOSED GROUND FLOOR PLAN (SC. 1:100)

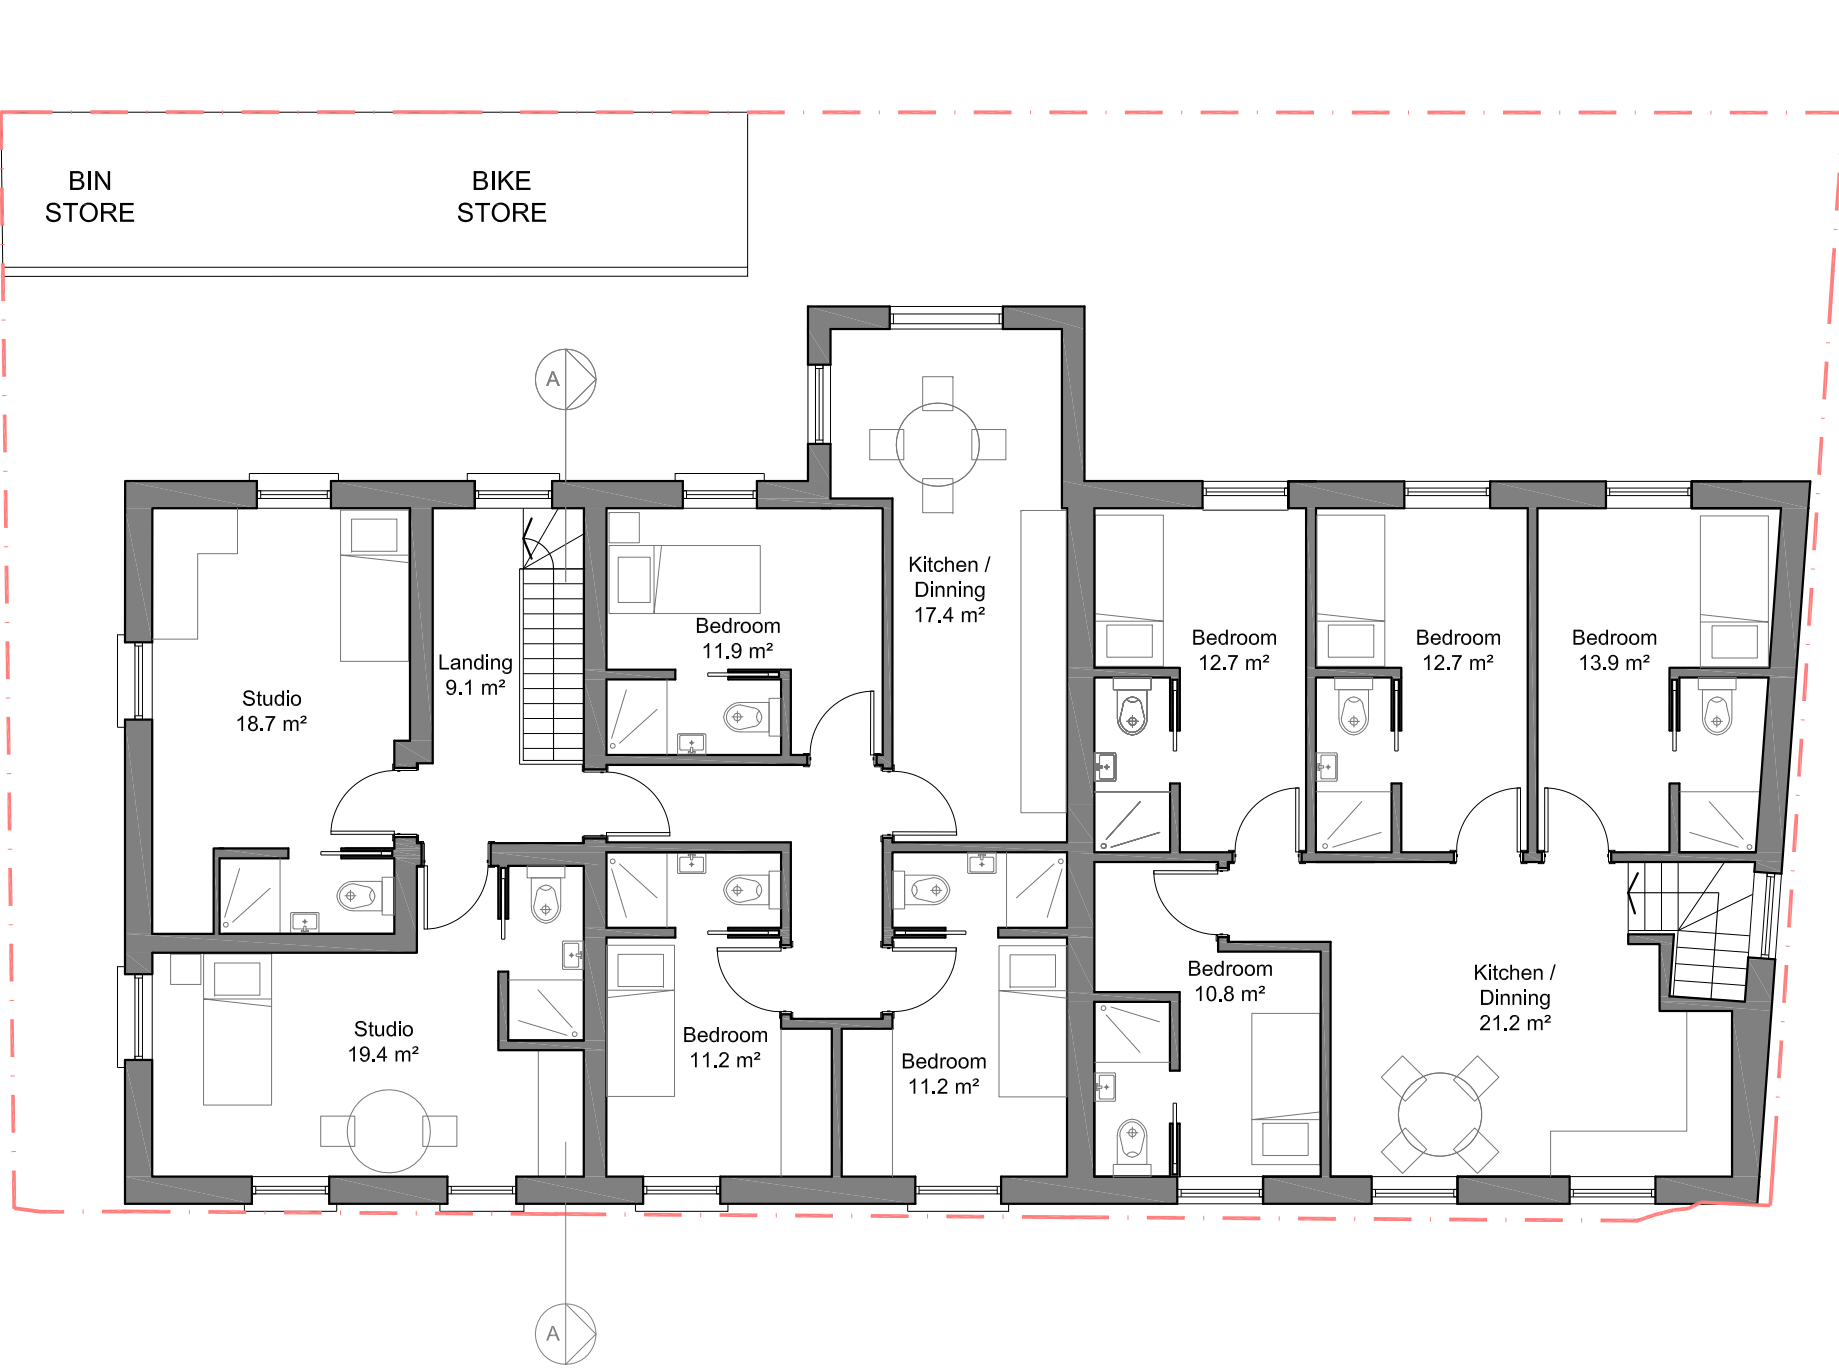


PROPOSED FIRST FLOOR PLAN (SC. 1:100)

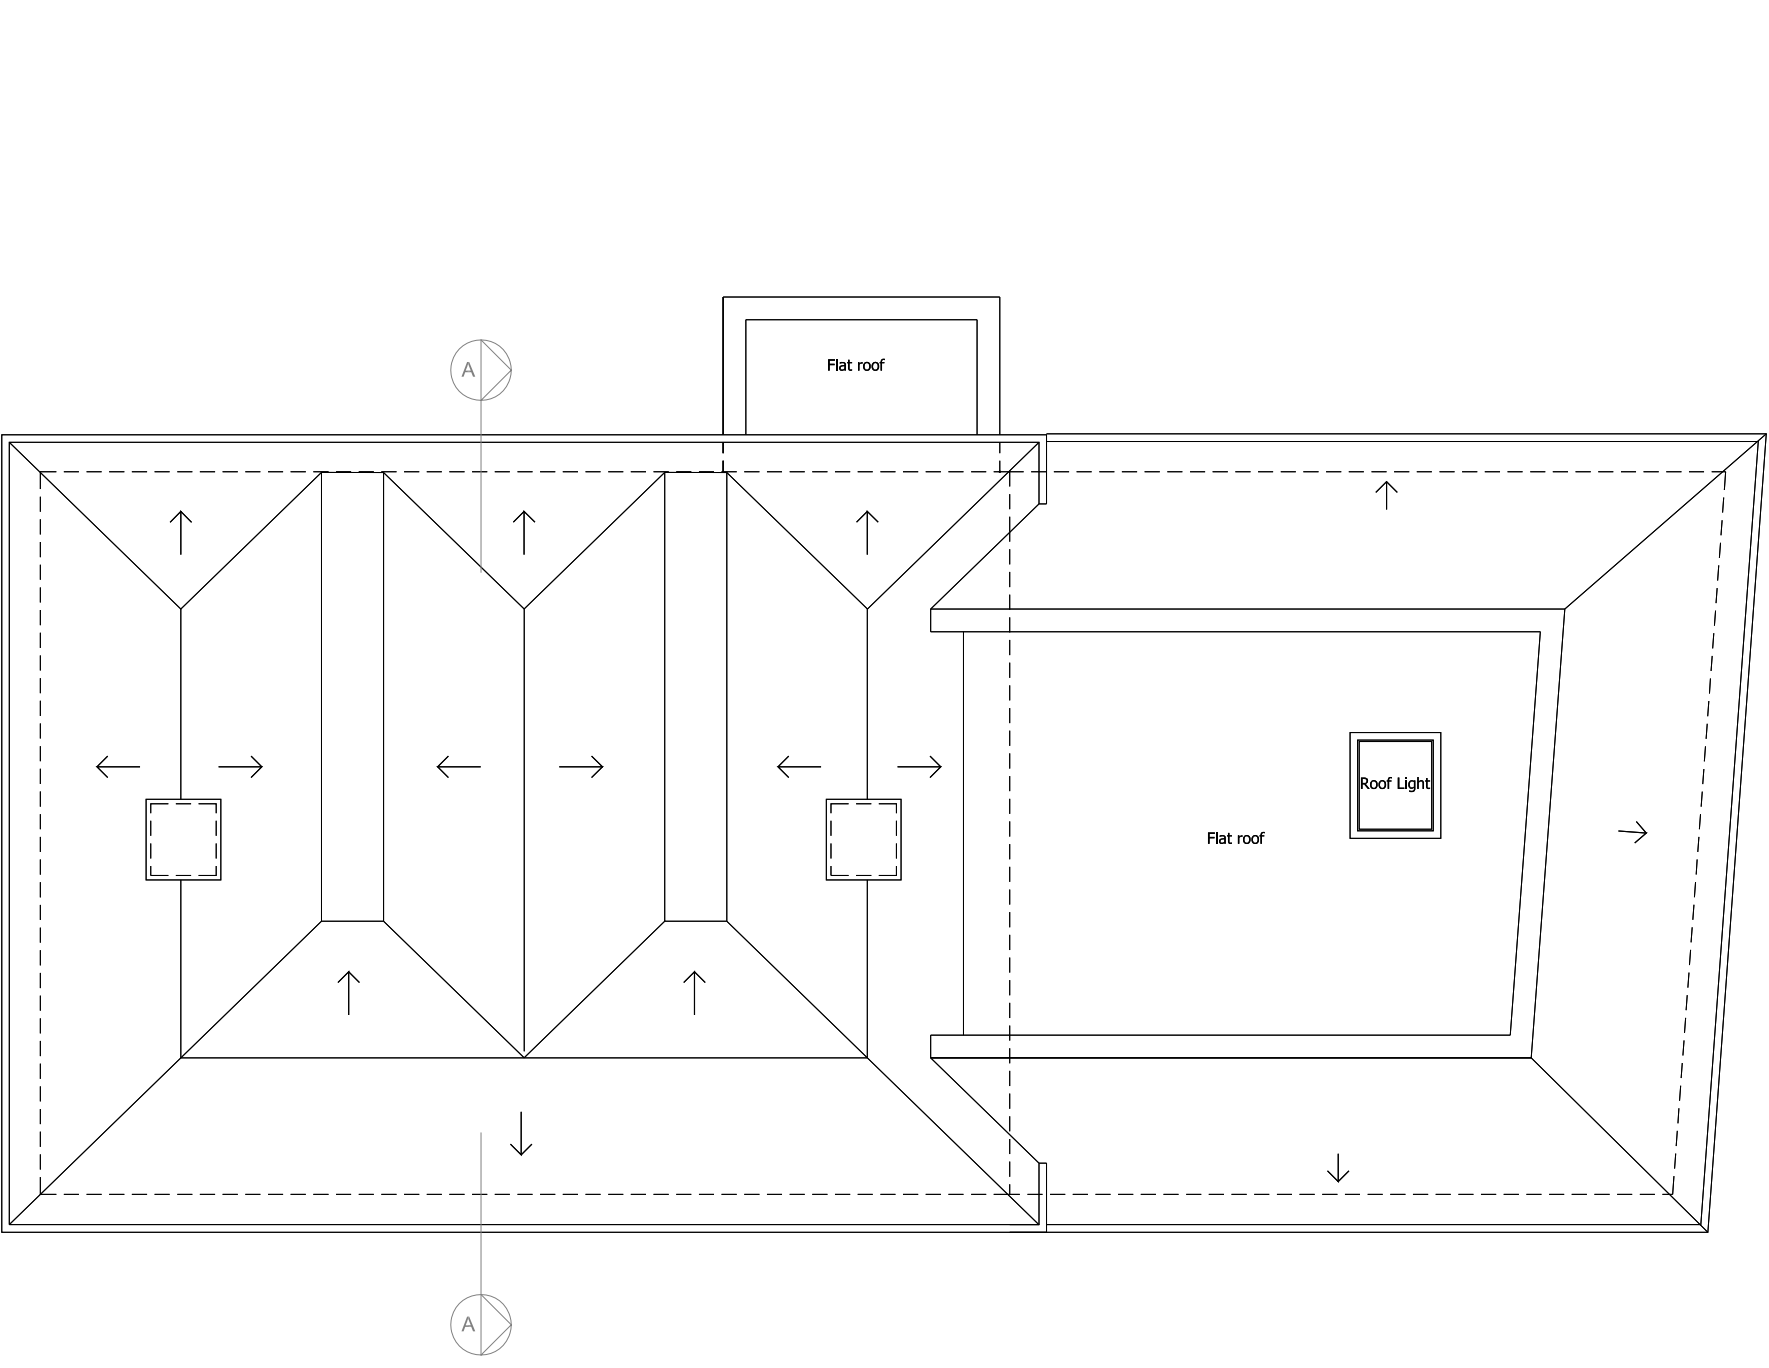

PROPOSED ROOF PLAN (SC. 1:100)



PROPOSED SOUTH ELEVATION (SC. 1:100)

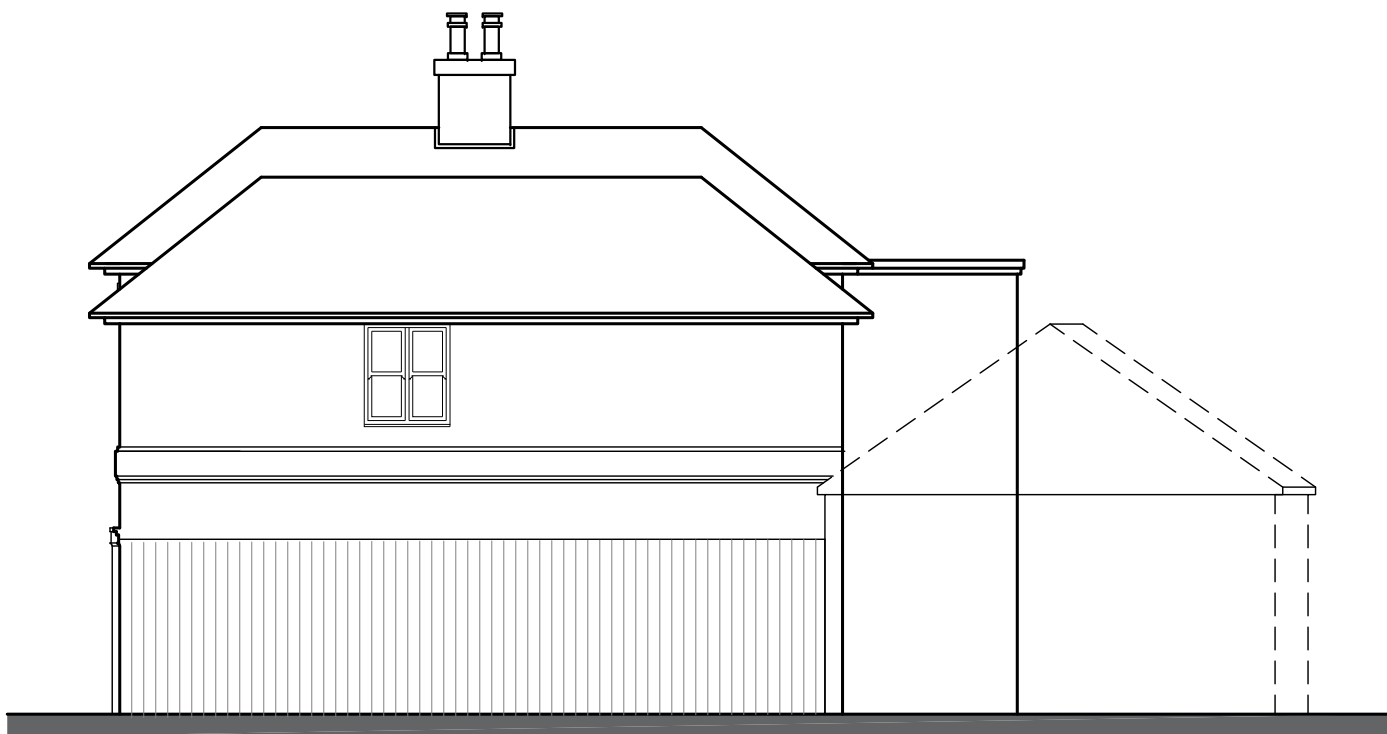


PROPOSED EAST ELEVATION (SC. 1:100)




PROPOSED WEST ELEVATION (SC. 1:100)



PROPOSED NORTH ELEVATION (SC. 1:100)

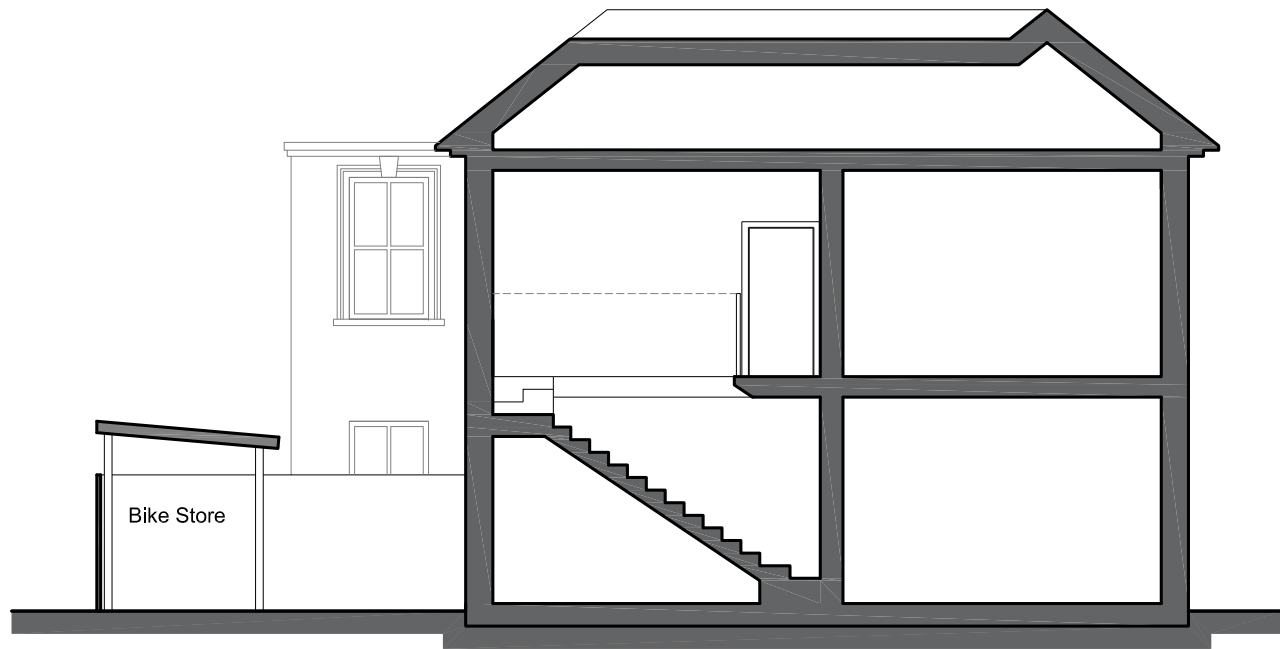

SECTION A-A (SC. 1:100)

 

REV A 03.03.2022 WEST ELEVATION UPDATED

jjr designs
Suite 2b
Church House,
94 Felpham Road
Felpham
West Sussex,
PO22 7PG
TEL: 01243 822081

Architectural Services
Planning
Building Regs
On Site Supervision
Landscape Design

e-mail: info@jjrdesigns.com

Client:
SCG DEVELOPMENTS LTD

Project:
PRINCE OF WALES PUBLIC HOUSE
1 HIGHFIELD ROAD
BOGNOR REGIS, PO22 8BQ

Drawing Title:
PROPOSED FLOOR PLANS, ELEVATIONS, SECTION

Issue status:					
Outline proposals		☐	Production information		☐
Tender drawing		☐	Detail design		☐
			Scheme design		☐
			Contract drawing		☐
Scale:	Drawn:	Checked:	Approved:	Date:	
1:100	I. Bruma	R. Stefanski		07.01.2022	
Job No:	Drawing No:			Revision:	
1506	104			A	