



ROOF PLAN

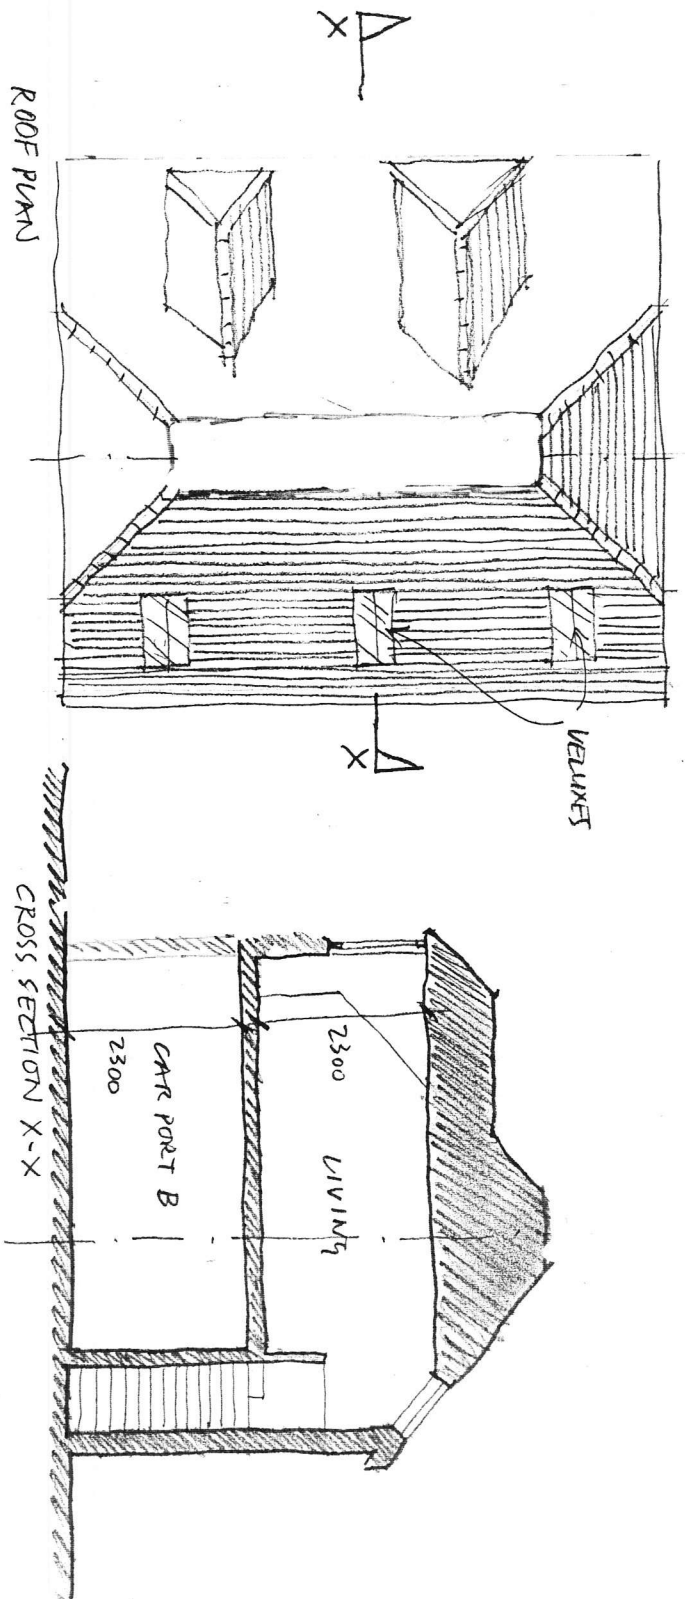

FIRST FLOOR PLAN

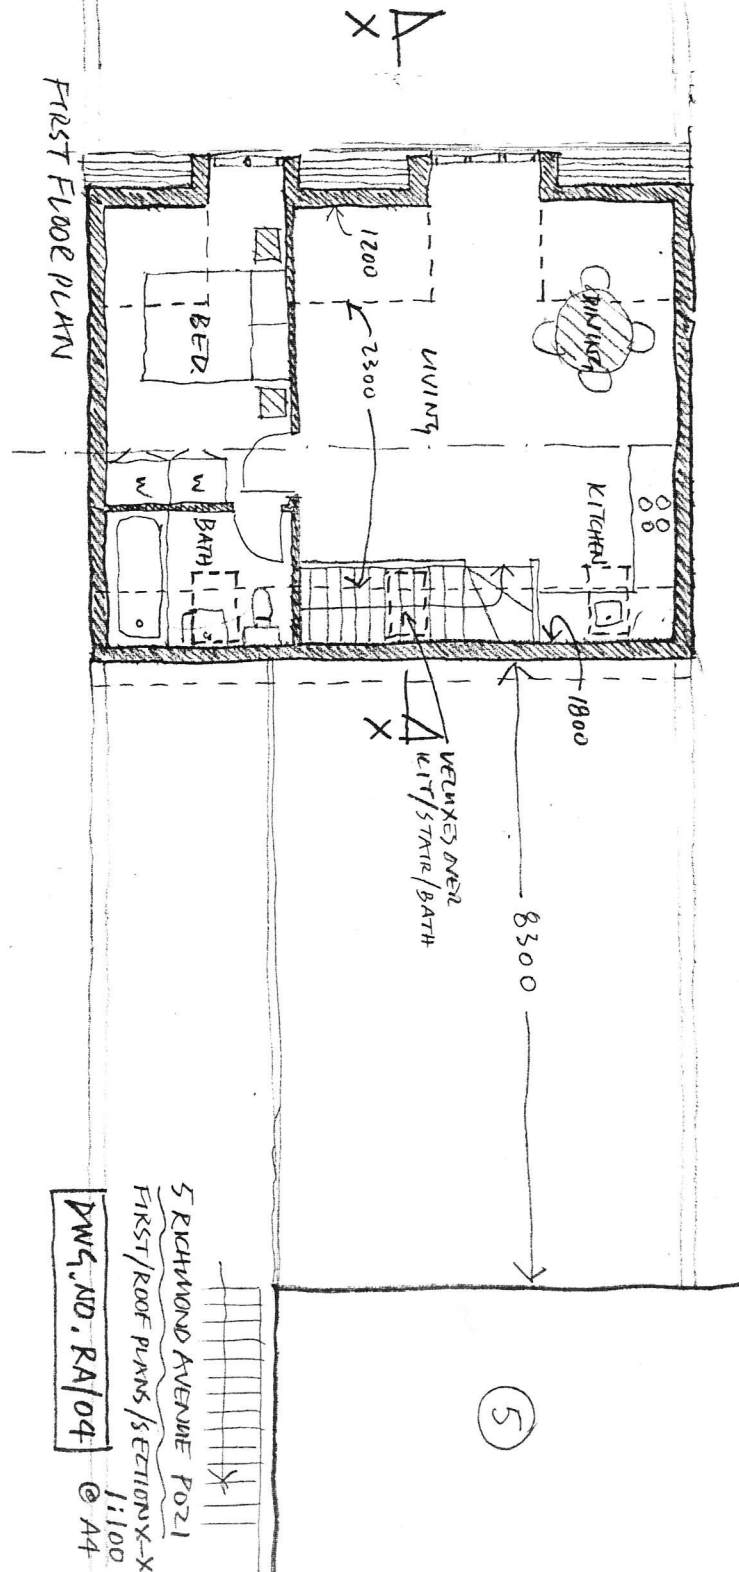

5 RICHMOND AVENUE POZ1
FIRST/ROOF PLANS/SECTION X-X
1:100

DWG. NO. RA/04

© A4