
 


Notes

THIS DRAWING IS THE COPYRIGHT OF VIVID DESIGN STUDIO LTD AND MUST NOT BE COPIED, ALTERED OR REPRODUCED IN ANY WAY NEITHER PASSED TO A THIRD PARTY WITHOUT THEIR WRITTEN PERMISSION.

DIMENSIONS TO BE CHECKED ON SITE BEFORE COMMENCING WORK AND ANY DISCREPANCIES SHALL BE REPORTED TO THE DESIGNER. FIGURED DIMENSIONS MUST BE TAKEN IN PREFERENCE TO SCALED DIMENSIONS.

Rev:-	Description:-	Date:-	Chkd by:-
A	Added window to south elevation	27/10/16	

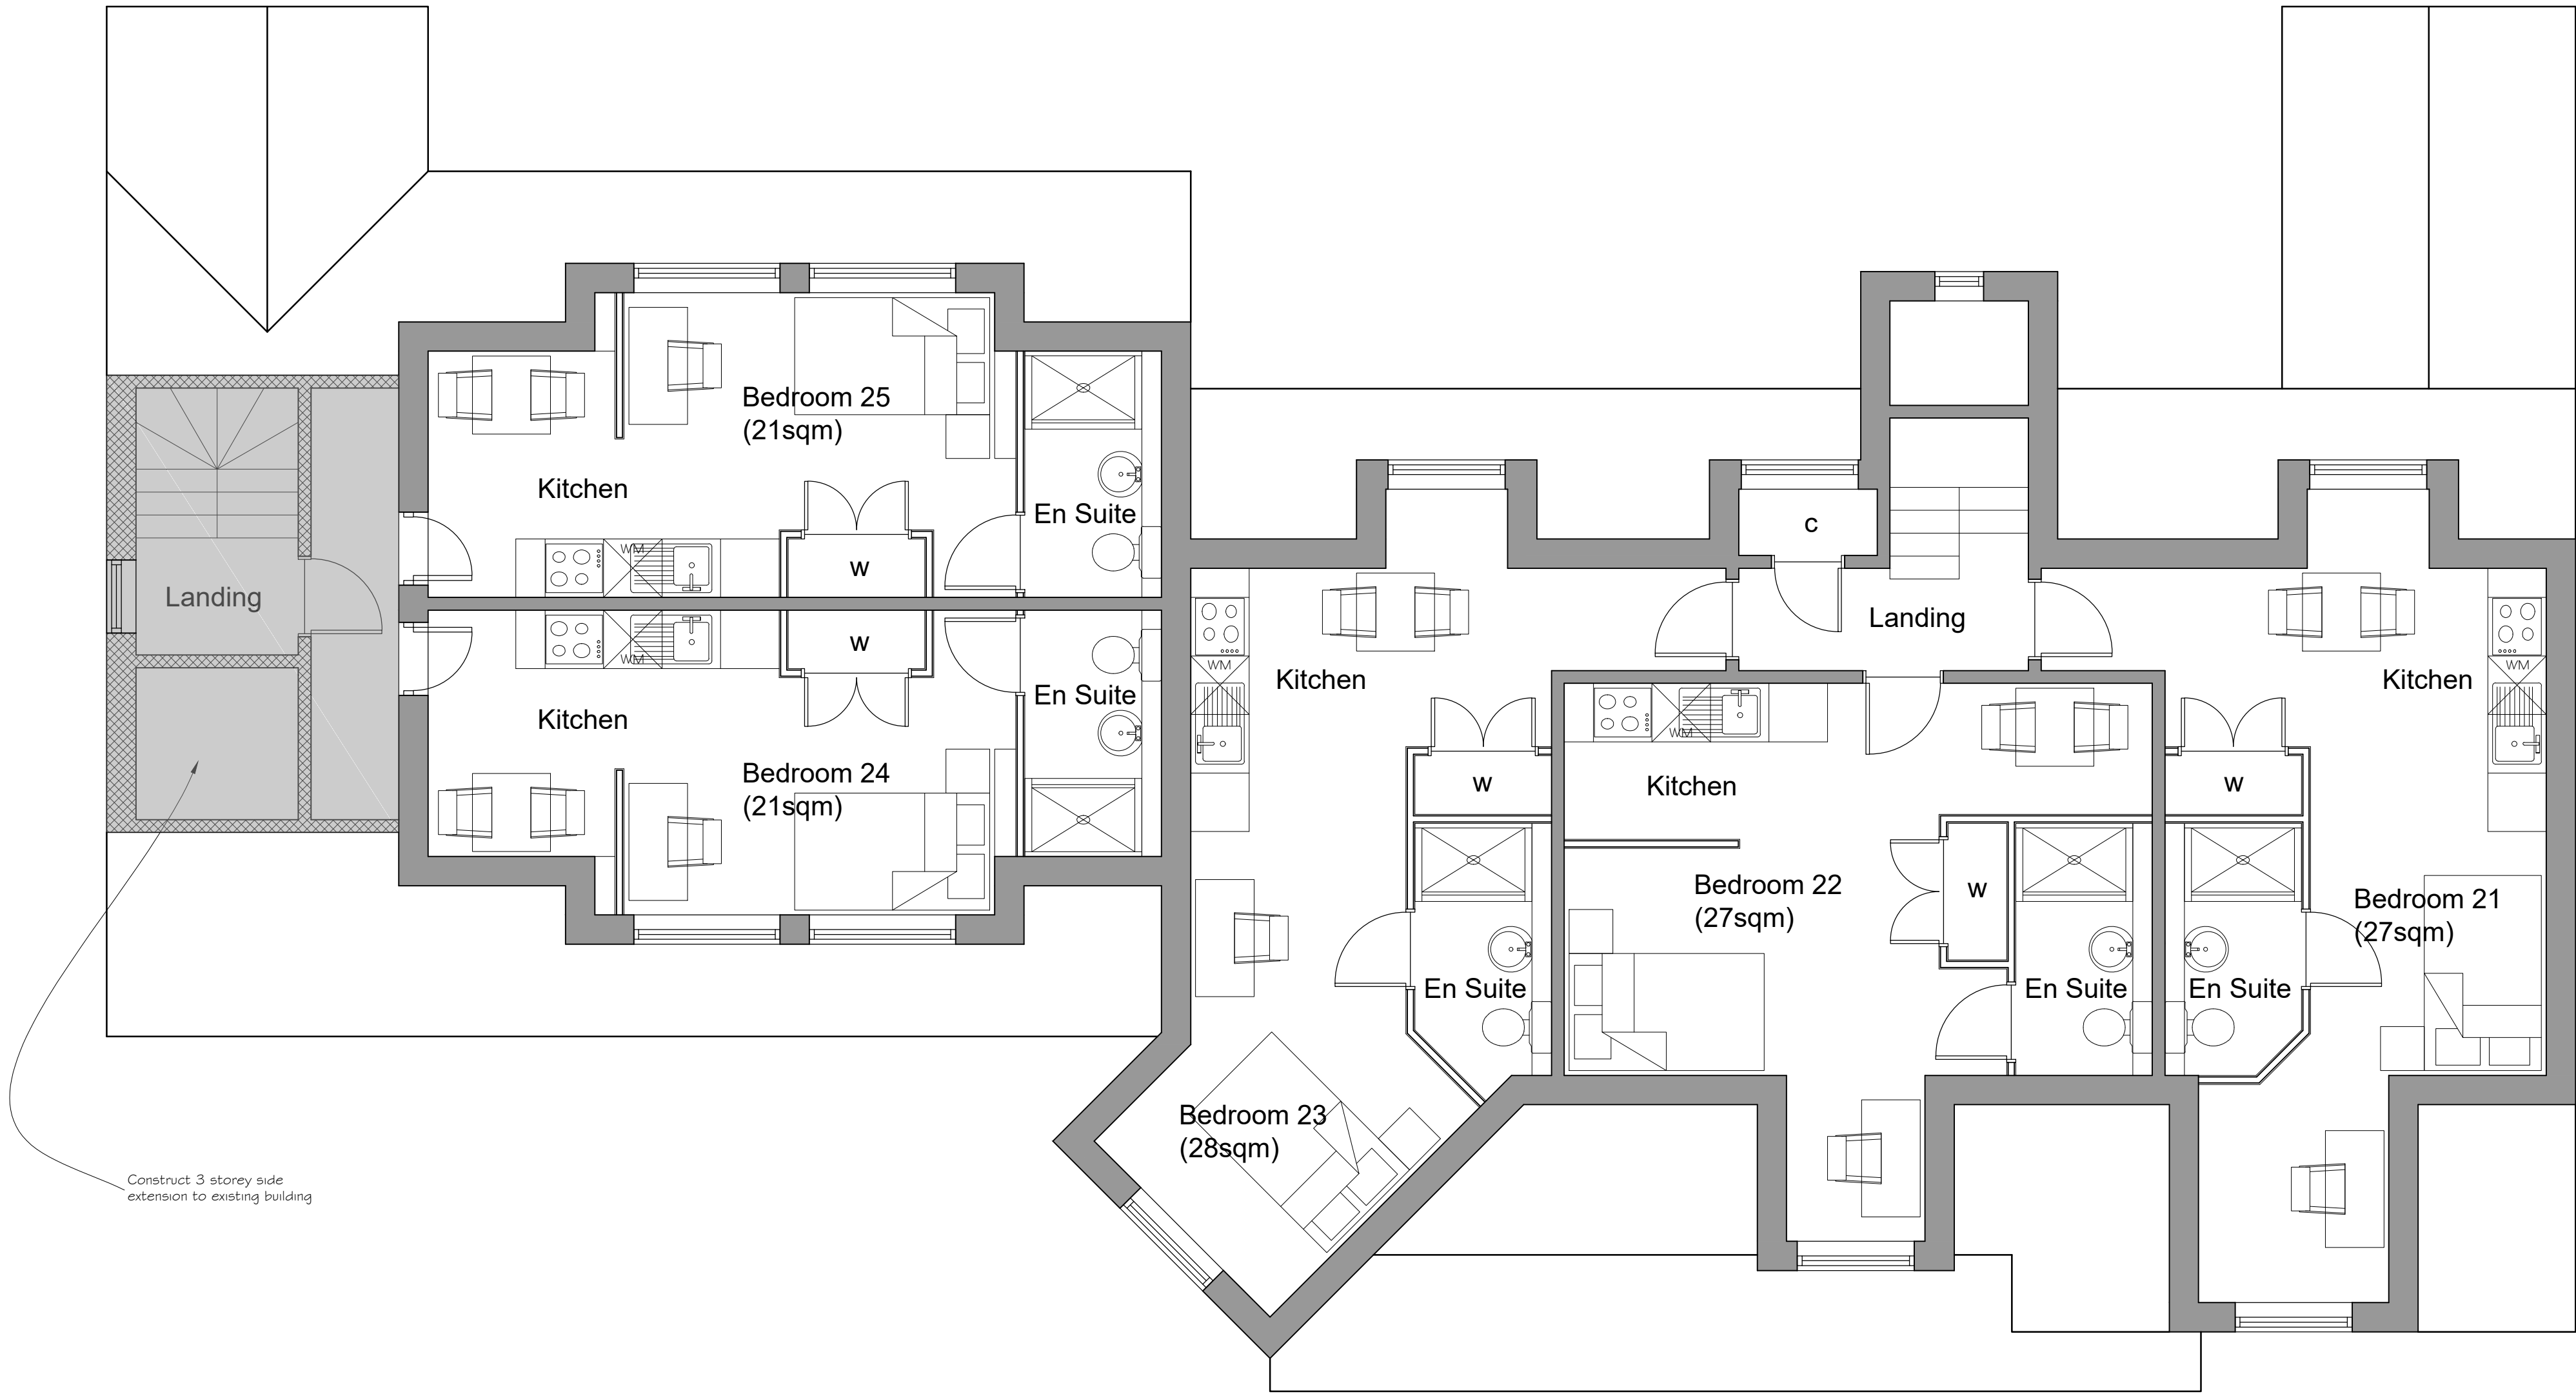

The Barn, Calcot Mount Business Park, Calcot Lane,
Curdridge, Southampton, Hampshire, SO32 2BN
Tel: 01489 786670
Email: info@vividdesignstudio.co.uk
Website: www.vividdesignstudio.co.uk

Project:-
Proposed Conversion
Villa Maria
Campbell Road
Bognor Regis

Title:-
Proposed Second Floor Plan

Client:-
SCG Properties Ltd

Scale:-
1:50 (@A1)

Drawn By:- PJD Checked By:- PJD

Date:- 27/09/16 Date:- 27/09/16

Job.No:- 160035 Drg.No:- 10 Rev:- A

PROPOSED SECOND FLOOR PLAN
(1:50)