



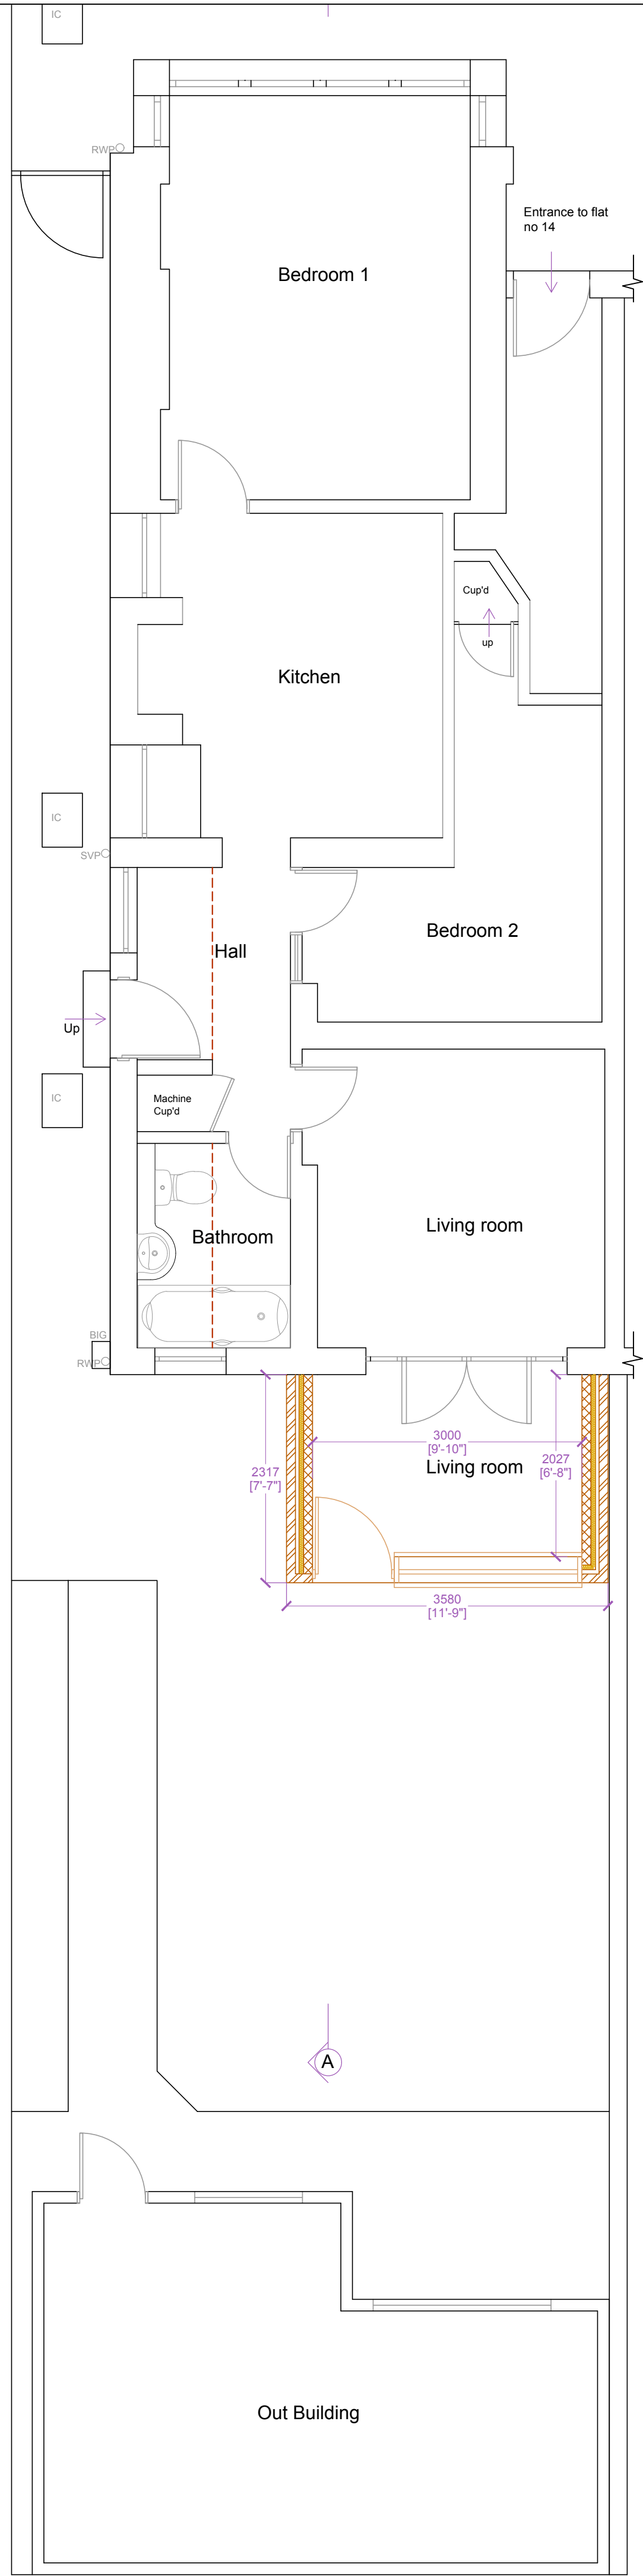

PROPOSED FLOOR PLAN 1:50

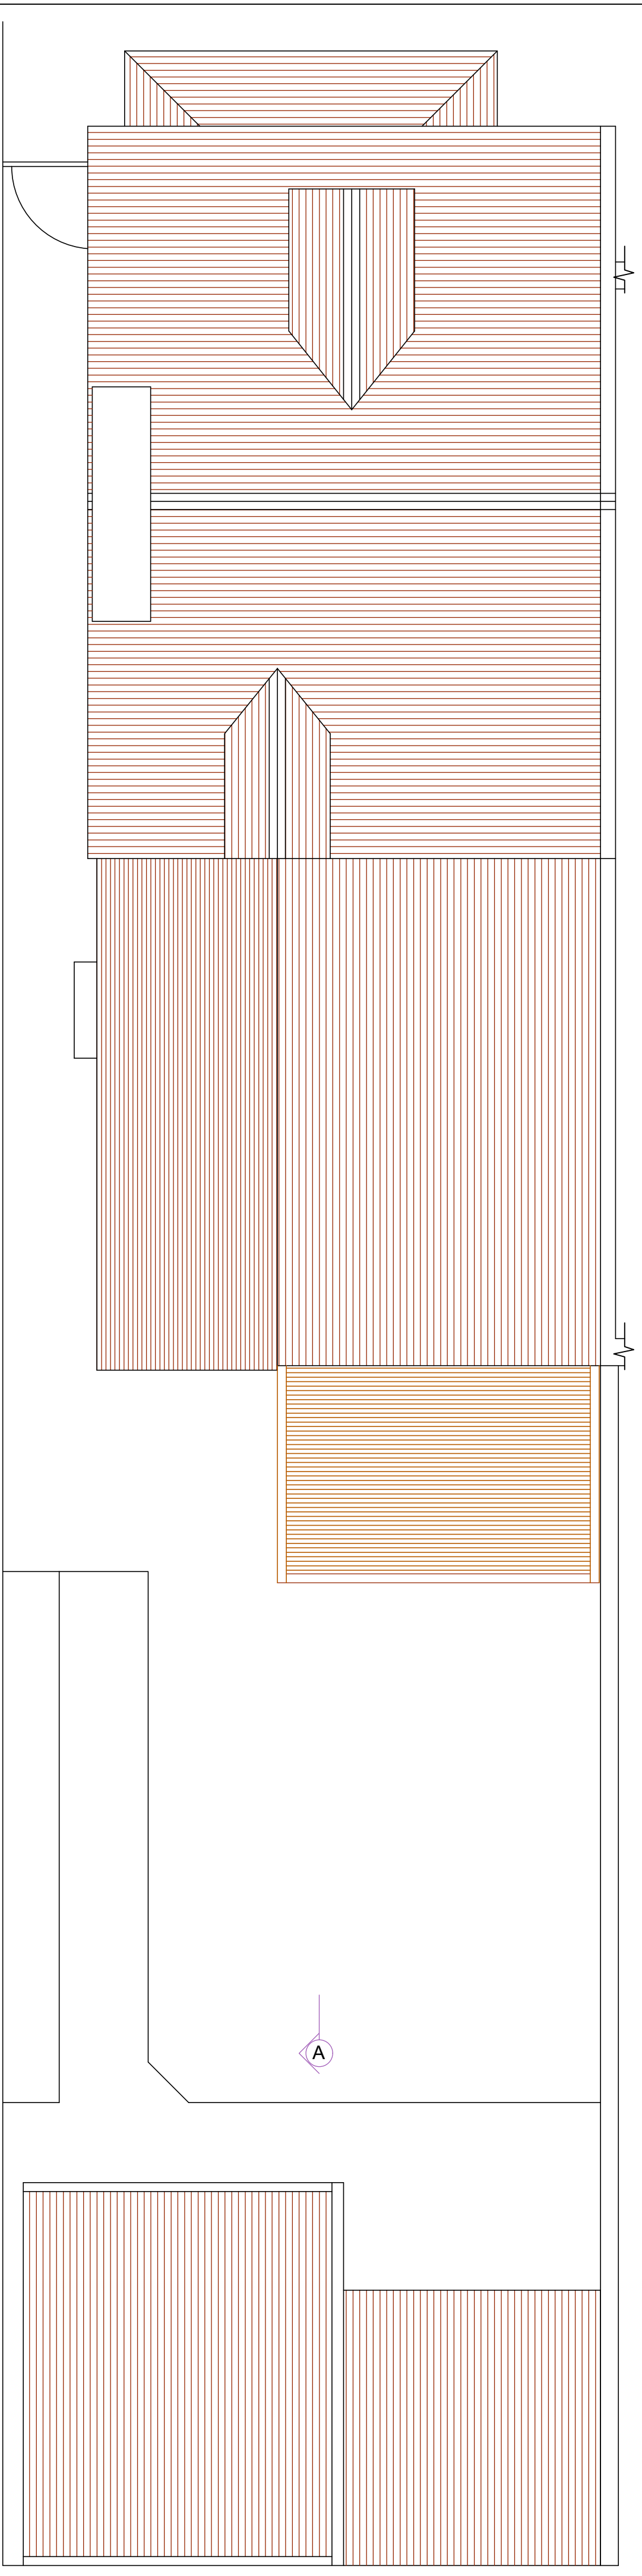


PROPOSED ROOF PLAN 1:50



Side Elevation
South




Rear Elevation
East

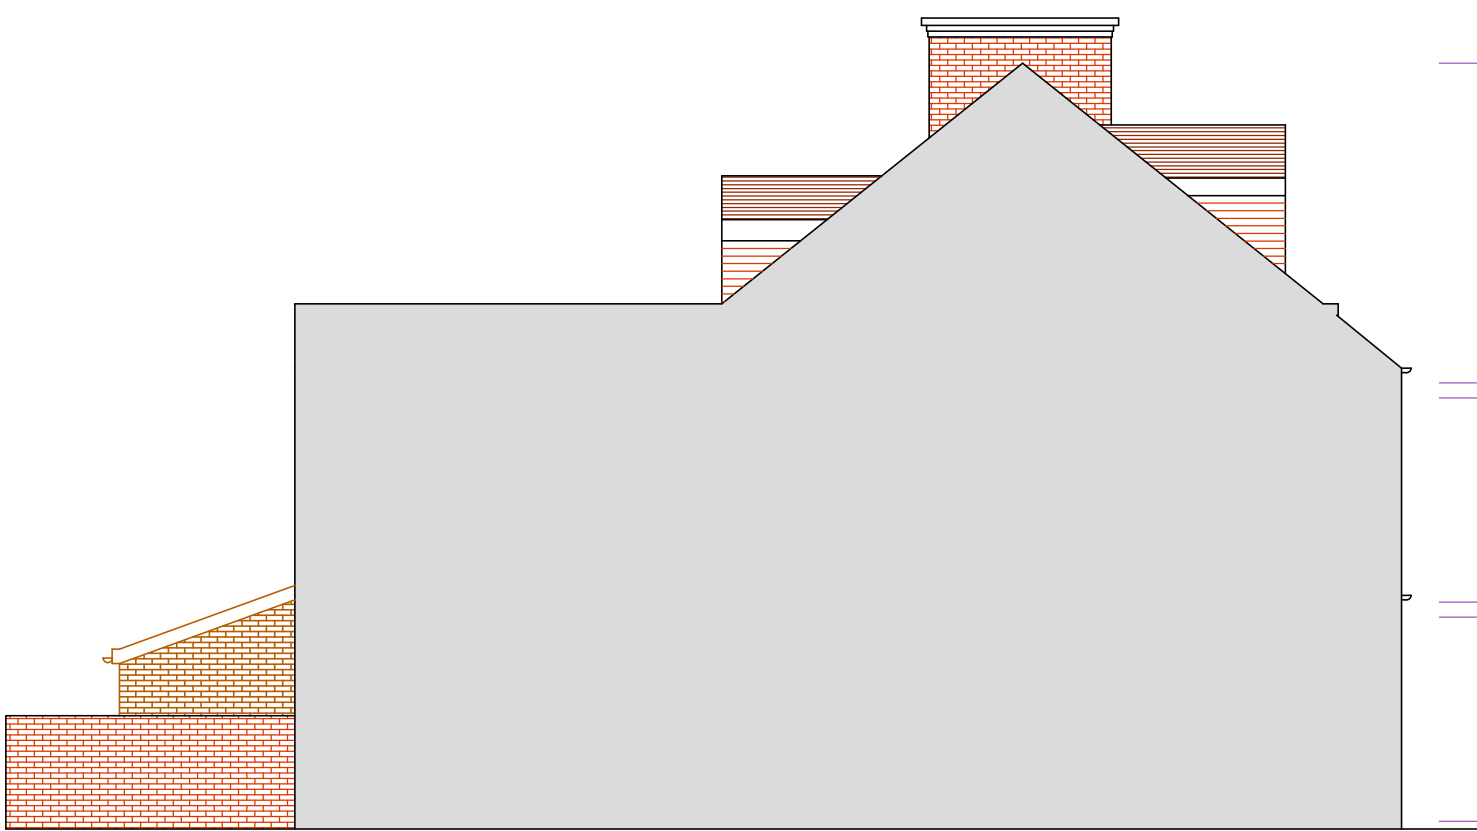

Side Elevation
North

PROPOSED ELEVATIONS 1:100

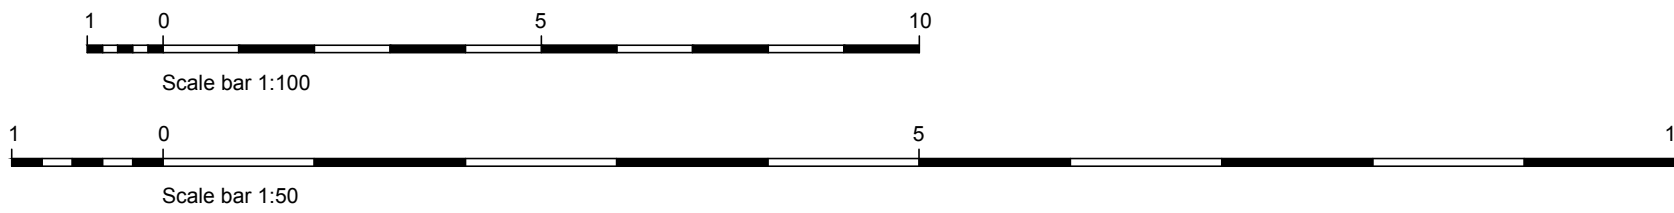

All dimensions to be checked on site prior to the commencement of works. Any discrepancies identified on site which affect the works are to be brought to the attention of Caldotec Ltd immediately for resolution prior to works being carried out.			
This drawing is the copyright of CALDOTECH LTD and may not be copied, altered or reproduced in any way without written authority.			
CALDOTECH LTD 11 THE PARADE WILLOWHAYNE CRESCENT EAST PRESTON WEST SUSSEX BN16 1NS Telephone 01903 859176			
PROPOSED FLOOR PLANS, ELEVATIONS & ROOF PLAN 14a Canada Grove Bognor Regis West Sussex PO21 6DN			
CLIENT	Mr Steve Turner		
Issue / Details	Drawn	Check	Date
SCALE	AS SHOWN on A1		
DATE	02/03/17		
DRAWING NUMBER	16171/02R1		