


1. NOTES


1.1. All dimensions must be checked on site with only figured dimensions worked from. Any discrepancies must be reported to the Architect or Engineer immediately. This drawing is copyright.
1.2 This drawing is prepared to scale although the limitations of the printing process mean only figured dimensions should be used.

2. PROPOSED SIGNS

2.1 PROPOSED COLOURS -
RED PANTONE 485C - CLOSEST MATCH RAL 2002
PANTONE REFLEX BLUE - CLOSEST MATCH RAL 5022
MAX HEIGHT SIGN - RAL 1023 (TRAFFIC YELLOW)

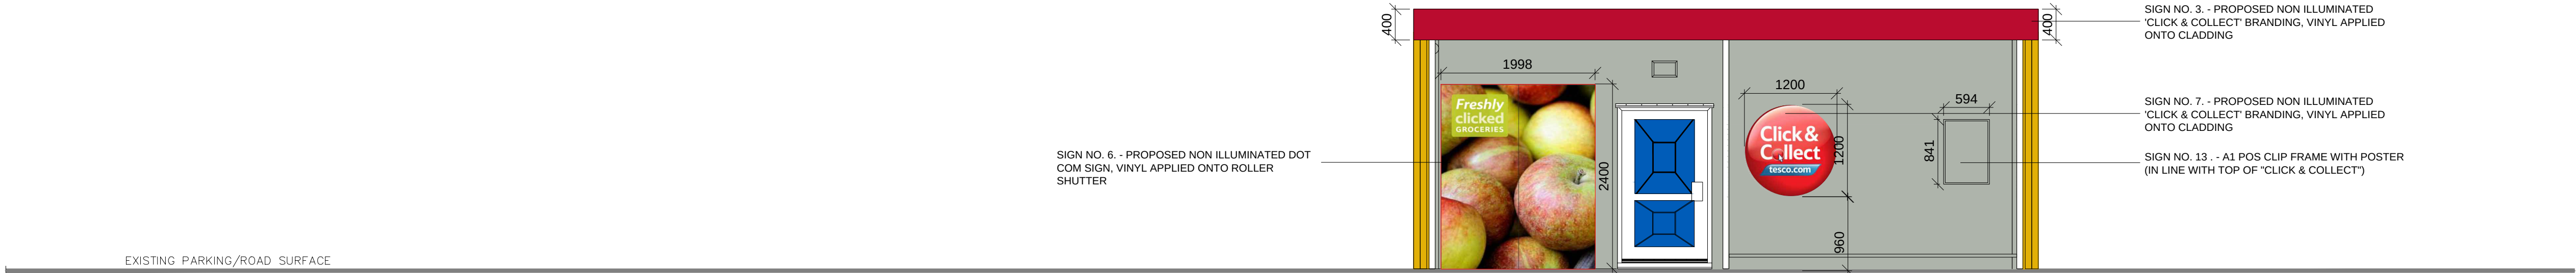


PROPOSED SIDE ELEVATION (facing parking aisle)

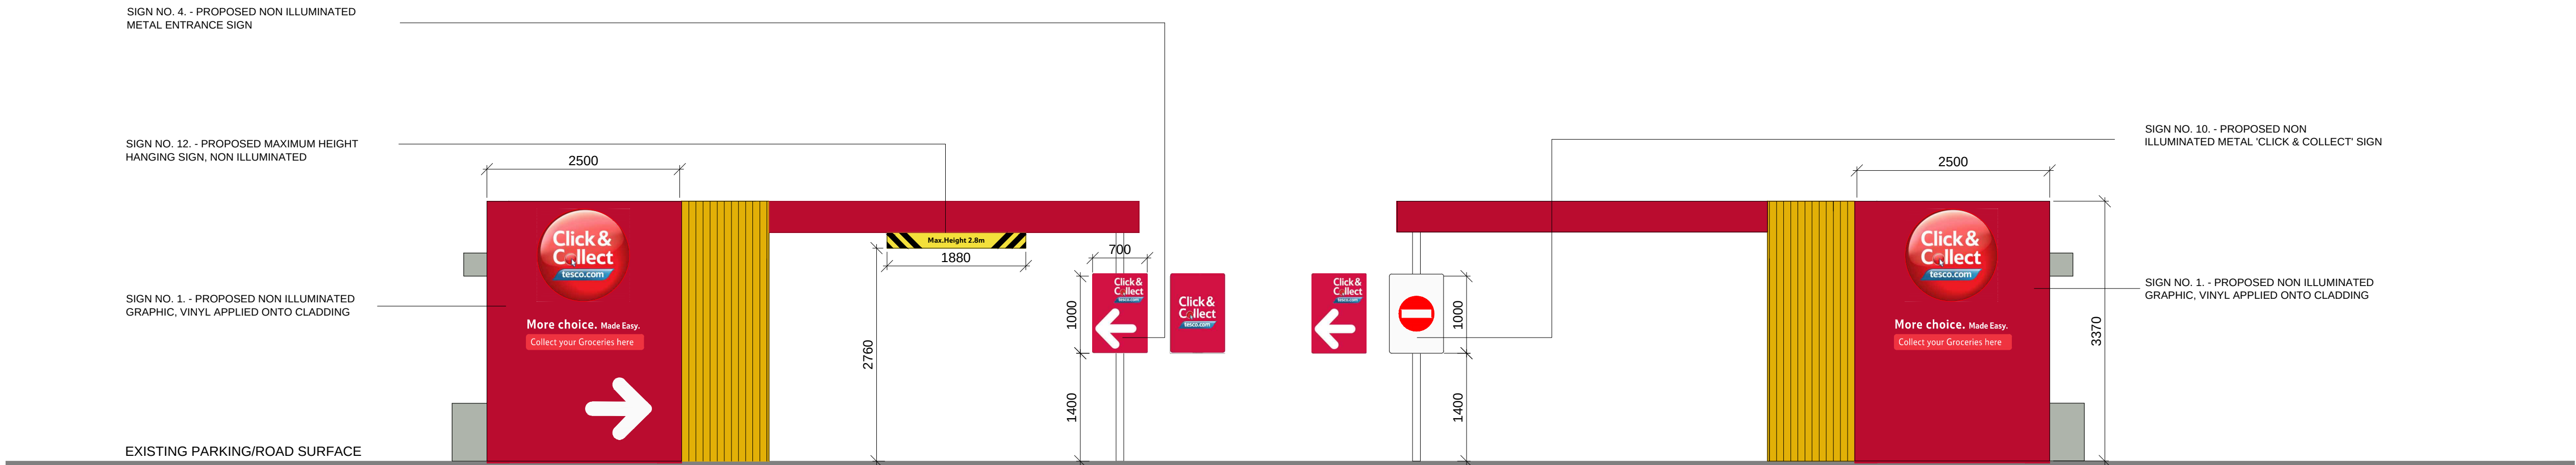

PROPOSED FRONT ELEVATION (facing Customer entry)

PROPOSED REAR ELEVATION (facing van entry, Customer exit)

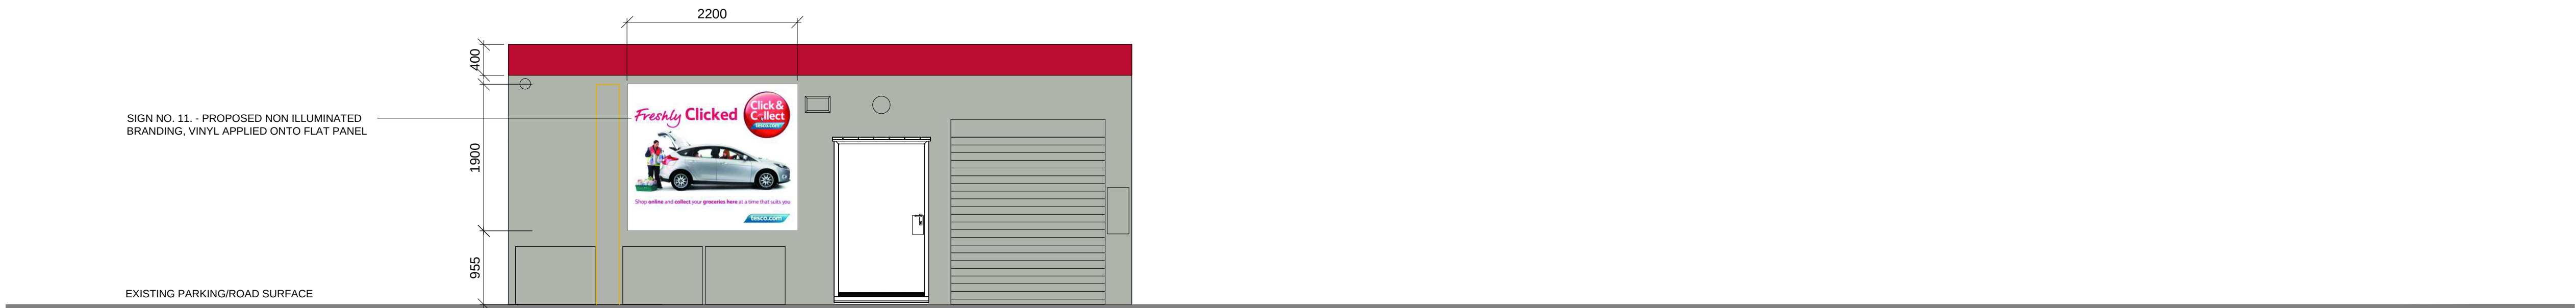

PROPOSED SIDE ELEVATION (facing van unloading)



Revision:

Description:
CLICK & COLLECT AT
TESCO STORE No. 2102,
SHRIPNEY ROAD, BOGNOR REGIS,
WEST SUSSEX, PO22 9ND

COLLECTION POD & CANOPY
PROPOSED SIGNAGE - ELEVATIONS

Client:



bmd
ARCHITECTS
Tel. 020 7357 6885 Fax. 020 7357 6887 E-Mail. mail@bmdarchitects.co.uk
CHARTERED ARCHITECTS
5 MAIDSTONE BUILDINGS MEWS
72-76 BOROUGH HIGH STREET
LONDON SE1 1GN

Drawing Number: 2043(2102)/P/24 Rev.: -

Scale: 1: 50@A1	Date: Feb - 2013	Drawn By: PB
CAD file name: M:\2043\2043-P\2043(2102) P24	Checked By: DNF	